



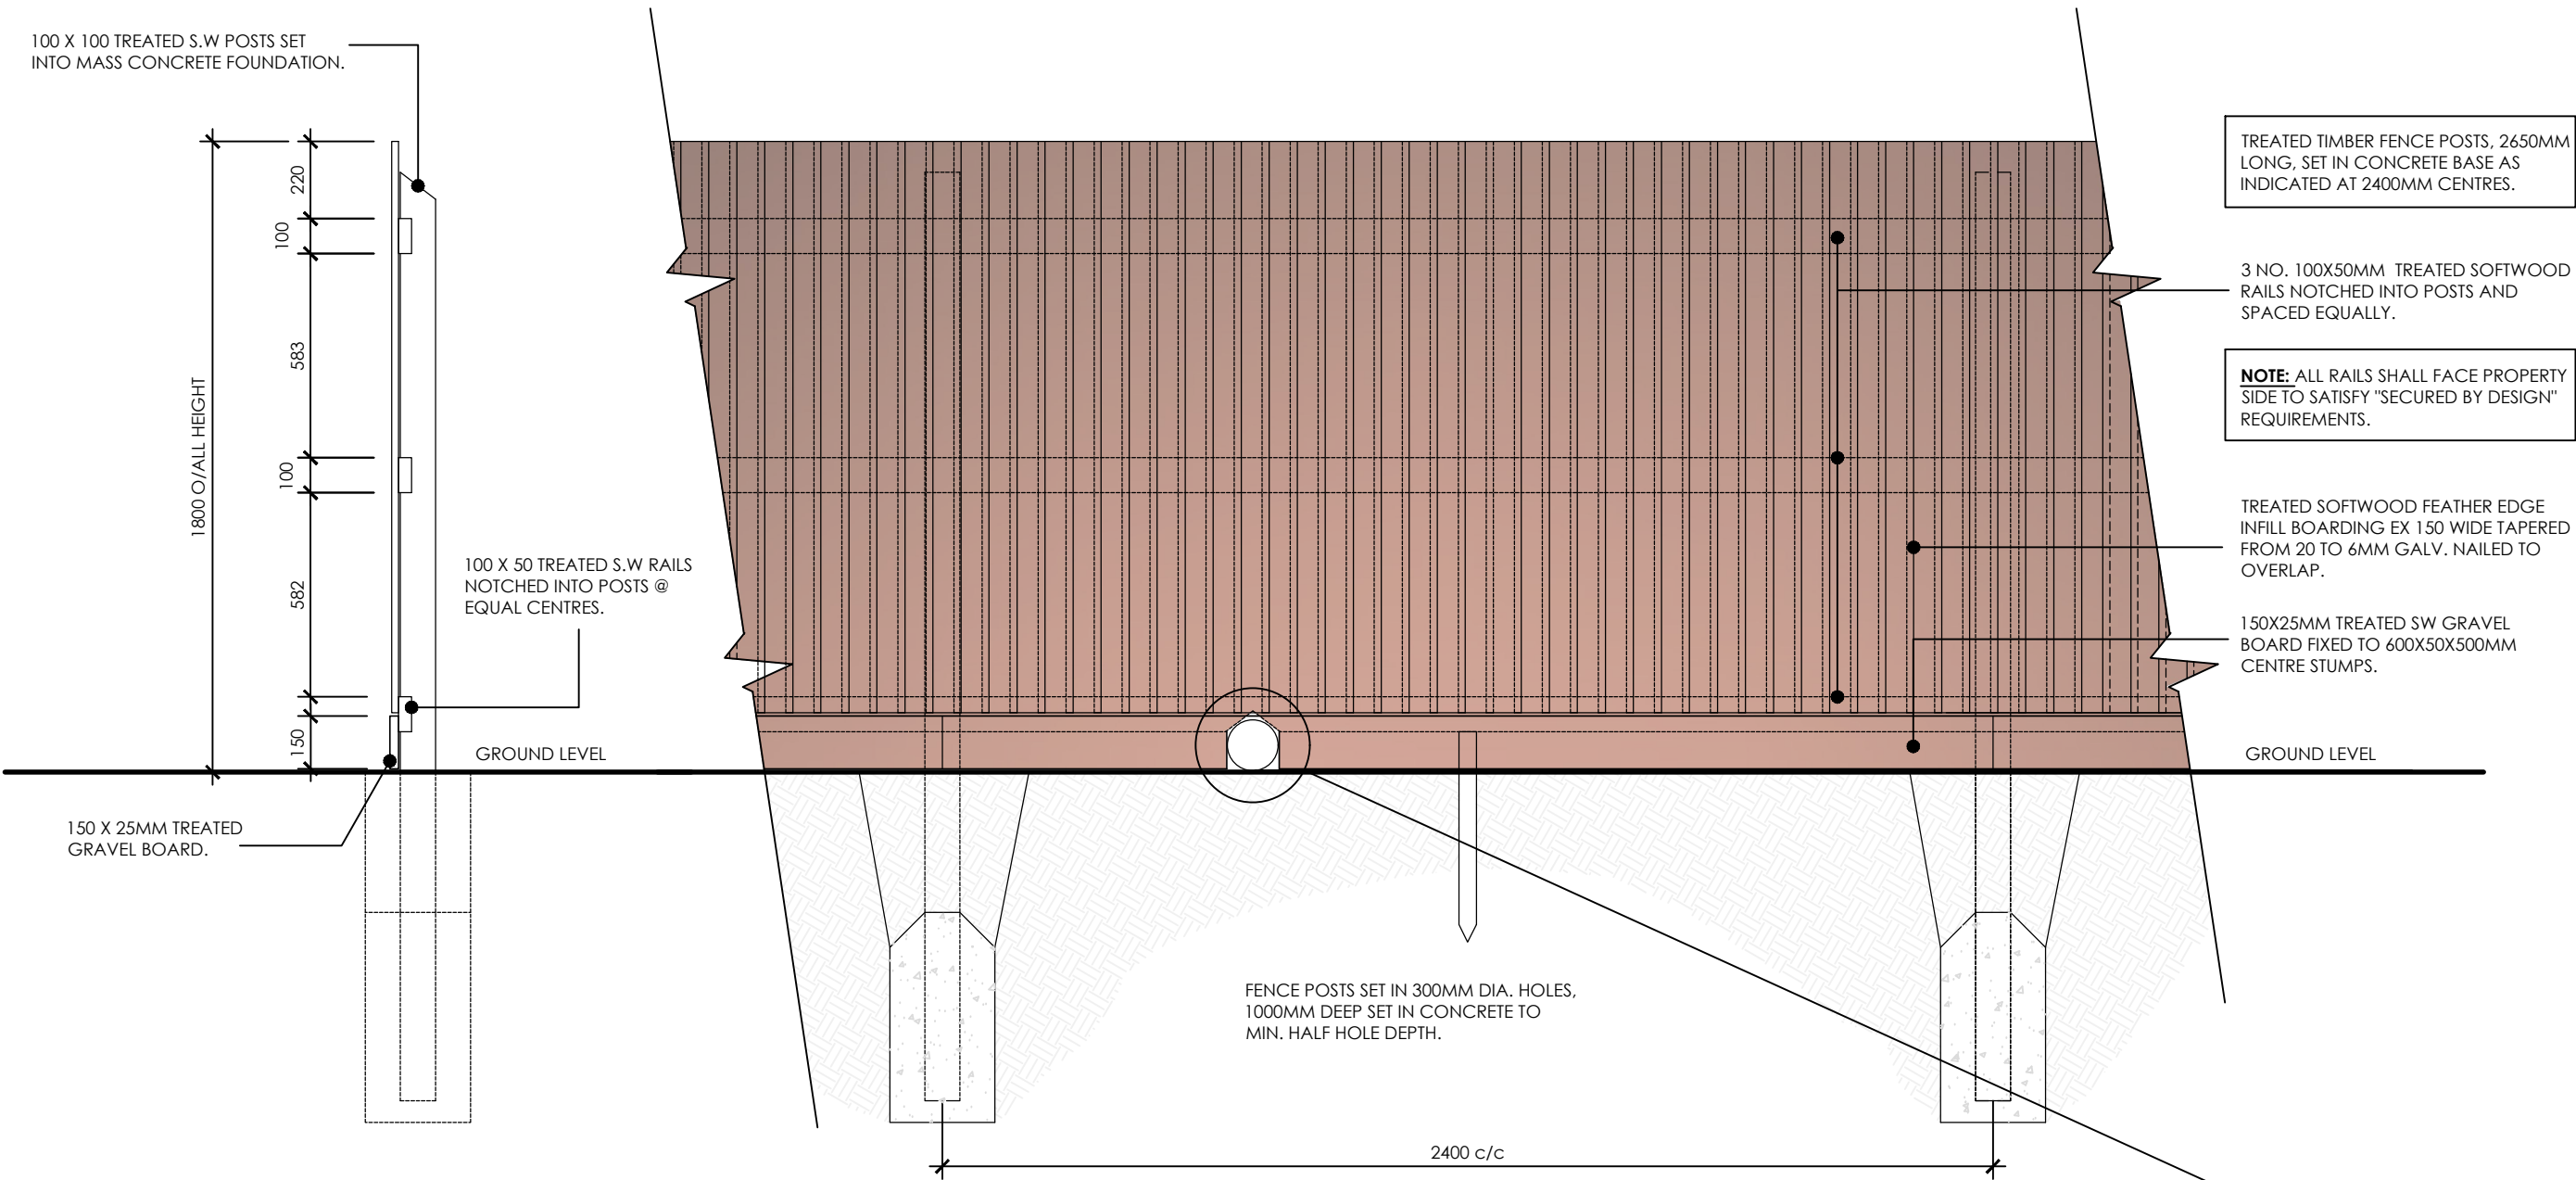


CLOSE BOARDED TIMBER FENCE _ 1800MM HIGH

PLAN KEY REFERENCE

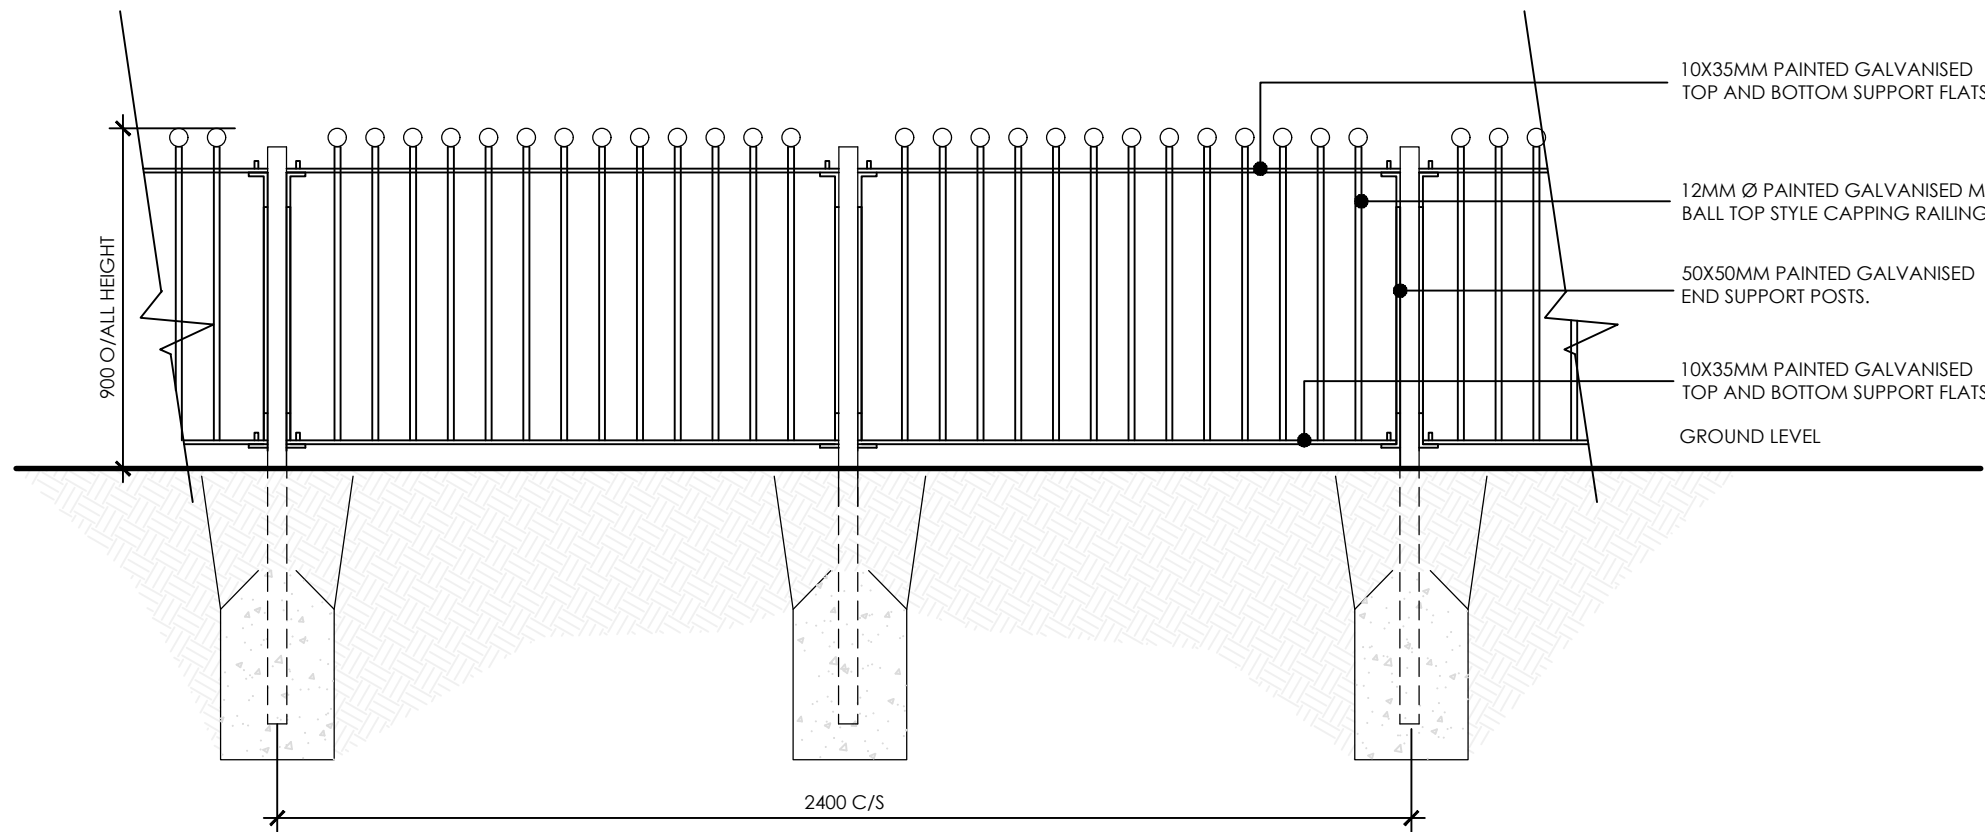


900mm HIGH RAILINGS [Colour Black]

PLAN KEY REFERENCE

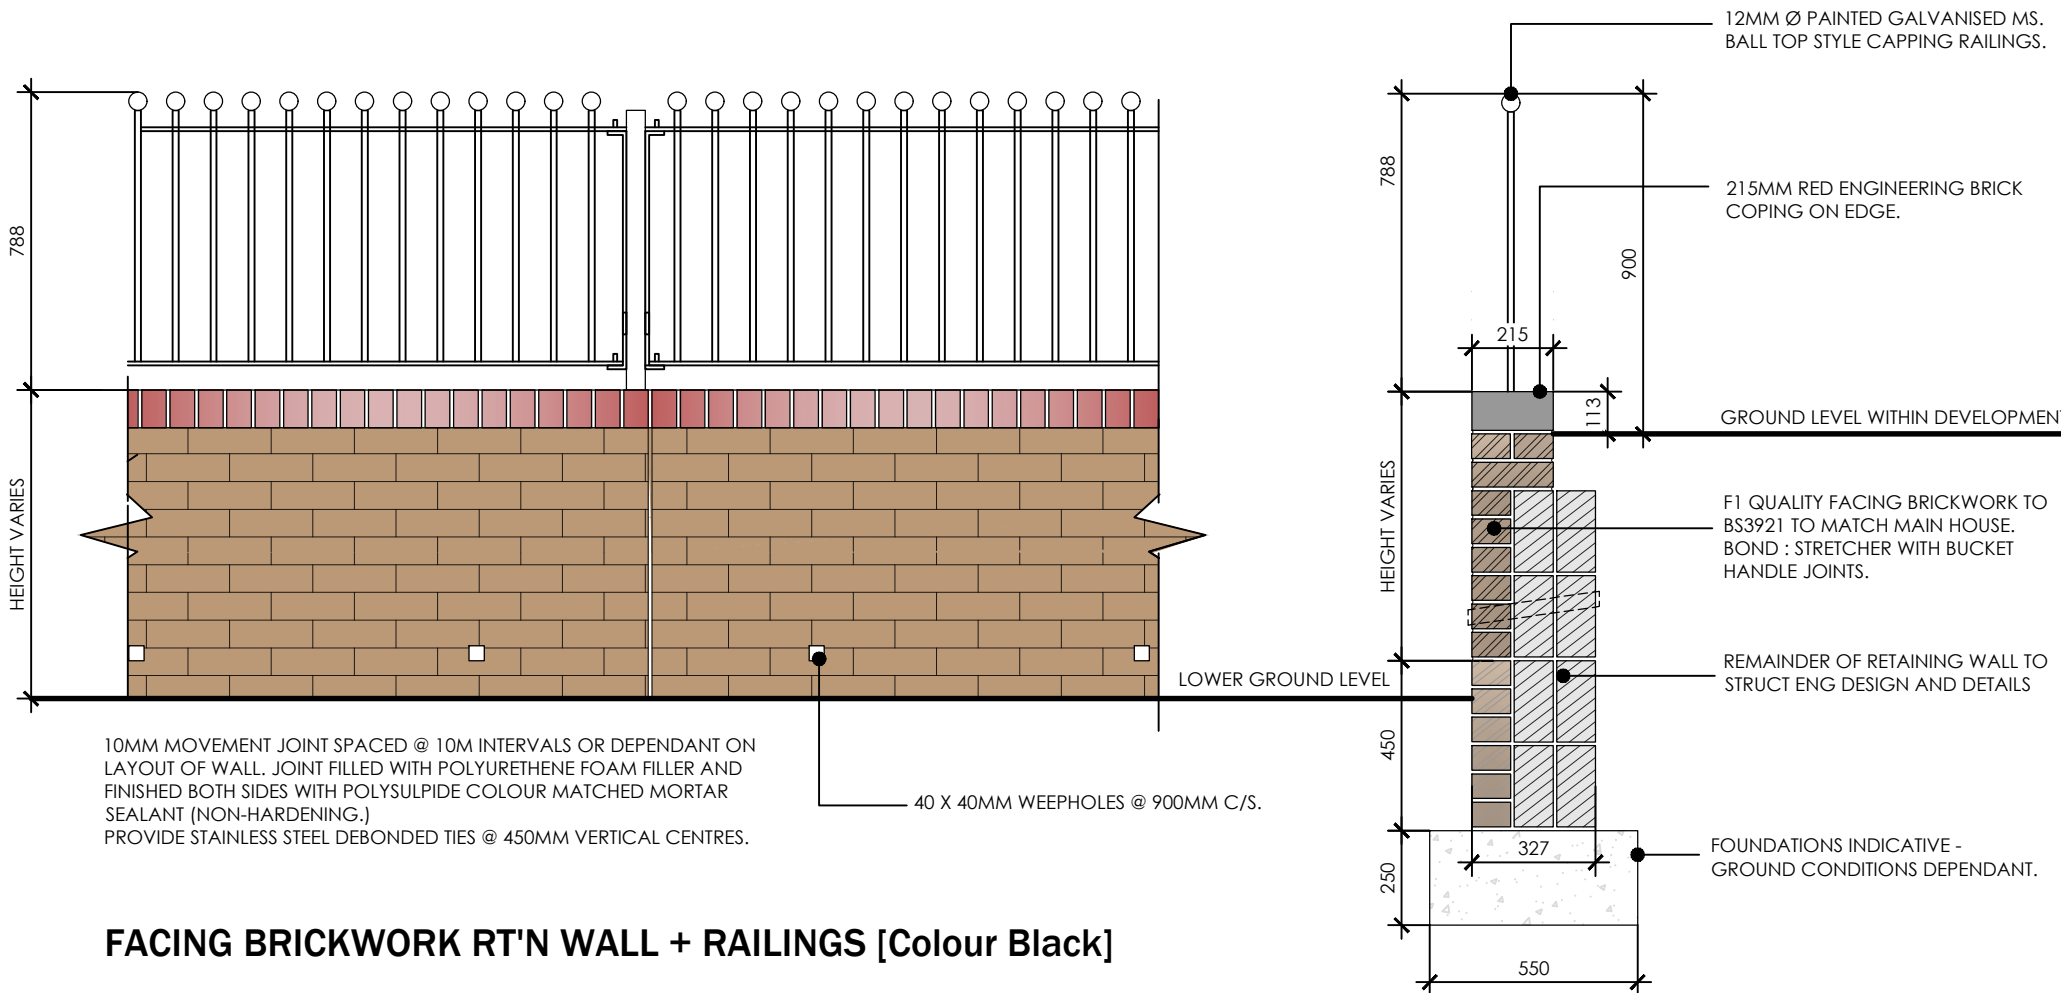

FACING BRICKWORK RT'N WALL + RAILINGS [Colour Black]

PLAN KEY REFERENCE

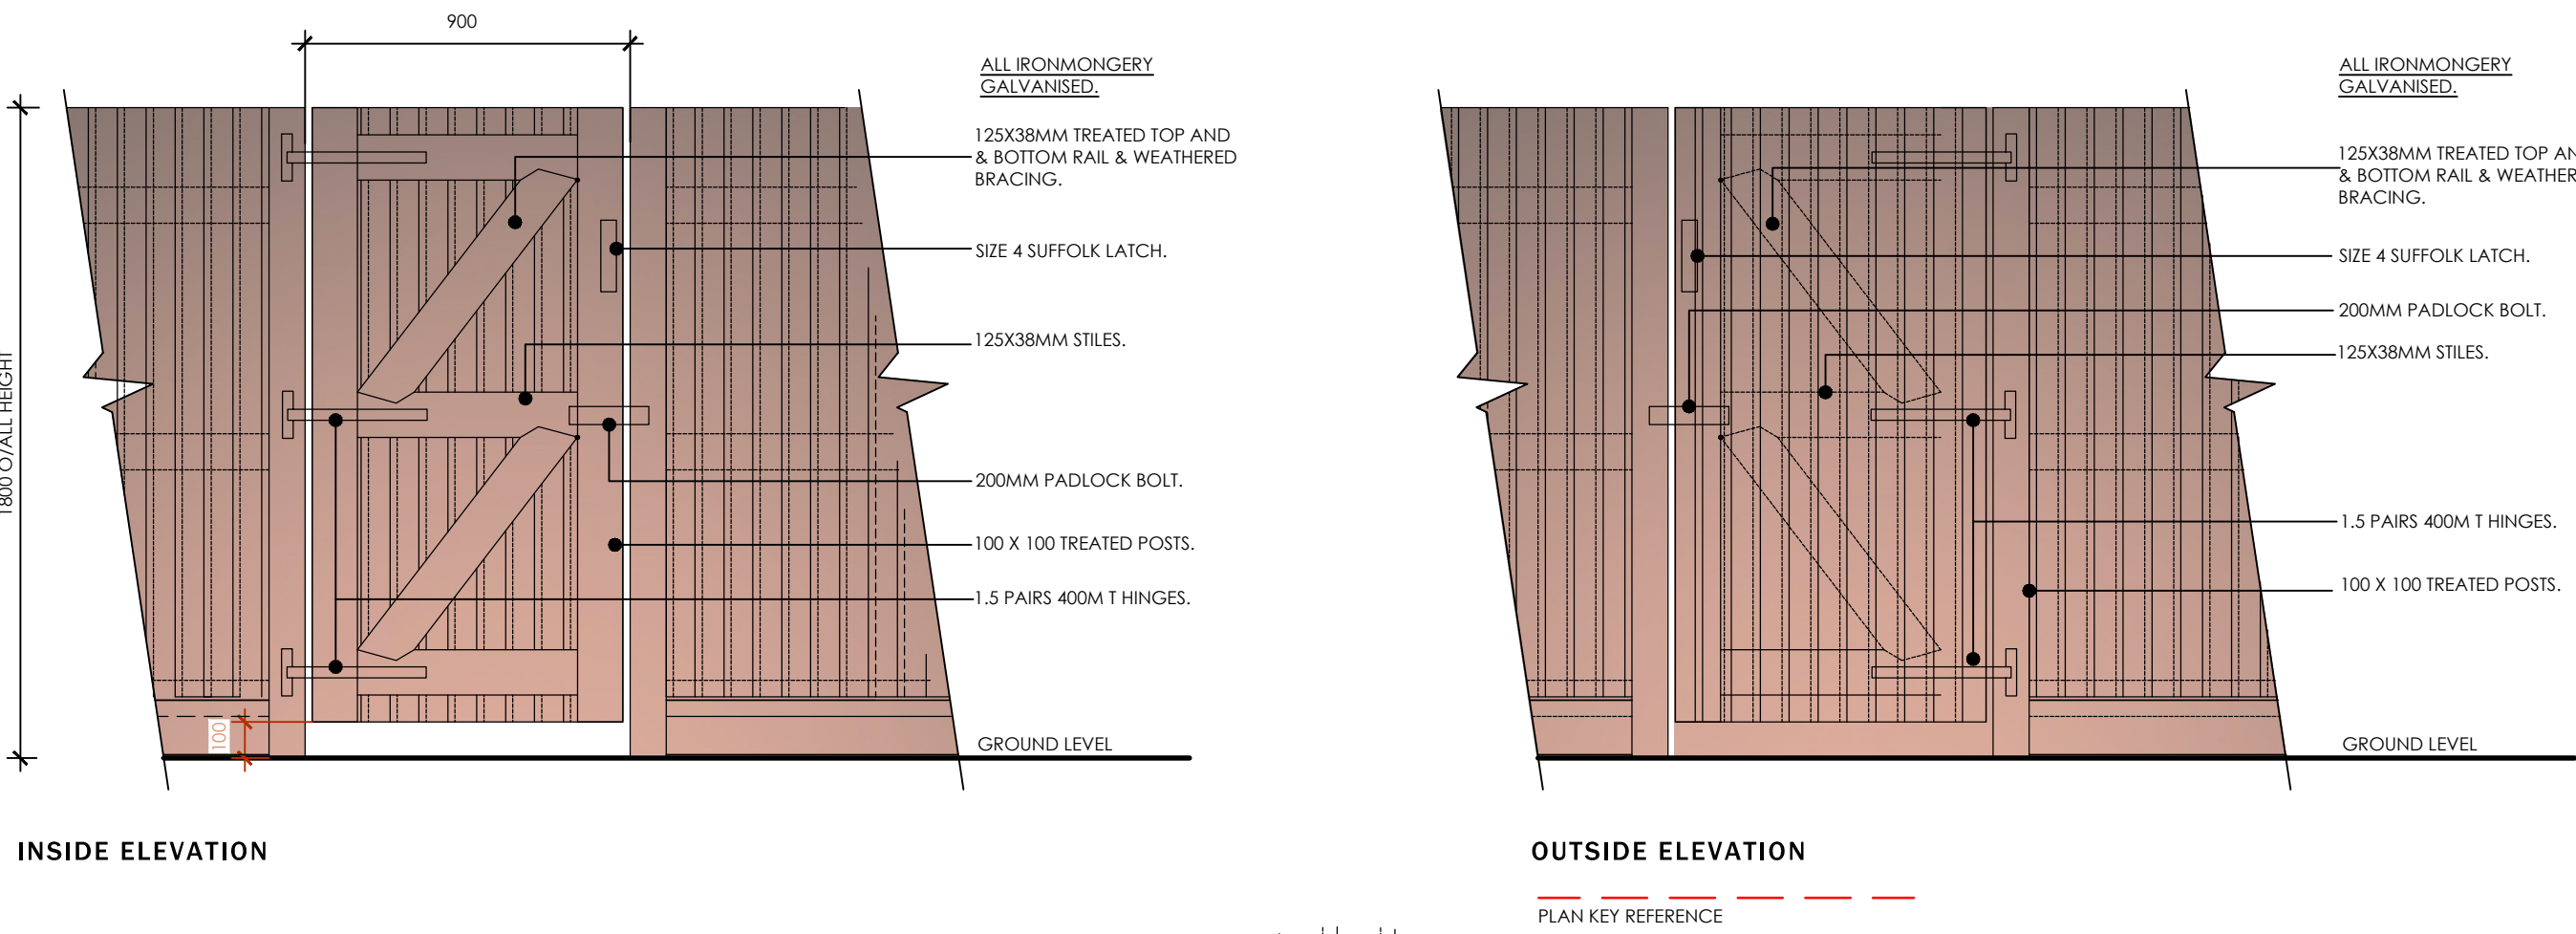

INSIDE ELEVATION

OUTSIDE ELEVATION

SINGLE GATE IN CLOSE BOARDED TIMBER FENCE

PLAN KEY REFERENCE

'WILDLIFE TUNNEL' 150MM Ø PVC-U PIPE, 250MM LONG LAID THROUGH GAP IN GRAVEL BOARD.

CUT ENDS OF GRAVEL BOARD SUPPORTED BY TIMBER STAKES.

ONE 'TUNNEL' TO BE PLACED IN EVERY BOUNDARY FENCE BETWEEN REAR GARDENS WITHIN THE FENCE PANEL CLOSEST TO THE SITE BOUNDARY

ONE 'TUNNEL' TO BE PLACED IN SITE BOUNDARY FENCE OF GARDEN PLOTS 3, 5, 7, 10 & 13

'WILDLIFE TUNNEL' 1:10

Do not scale from this drawing. The users of this drawing shall check all dimensions & details for errors and omissions to suit their own design. This drawing is copyright. It must not be used for any other purpose without the prior permission of LeTrucco Design.

Revisions
REV A APRIL 23
REPAIRING WALL DETAIL LIMITED.

Revision	Scale	Drawing No	Client
A	1:20 @ A1	LT2203.04.04	MDL / Merthyr Valley Homes
Checked	Date	Drawing Title	Job Title
kml	June 22	Boundary Details	Kingsley Terrace, M.Tydfil

Drawing Purpose
PLANNING