



PROPOSED NEW GARAGE

PROPOSED NEW OPENING IN GARDEN WALL


EXISTING OPENING BLOCKED UP AND ENTRY RELOCATED
TO NEW OPENING PROPOSED

PROPOSED VISUAL
SCALE NTS

FOR LOCAL AUTHORITY USE ONLY

A1 ORIGINAL
SHEET SIZE

KEY PLAN

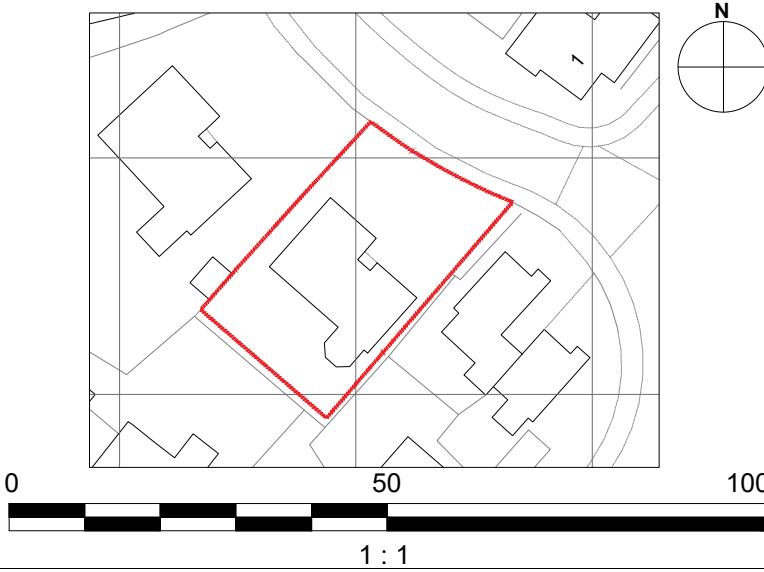

NOTES - GENERAL

1. DIMENSIONS ARE NOT TO BE SCALED FROM THIS DRAWING.
2. ALL DIMENSIONS ARE IN MILLIMETERS AND LEVELS IN METERS UNLESS NOTED OTHERWISE.
3. ANY DISCREPANCIES, EITHER BETWEEN WRITTEN DIMENSIONS AND SITE DIMENSIONS OR WITHIN THESE DRAWINGS SHOULD BE BROUGHT TO THE IMMEDIATE ATTENTION OF THE ARCHITECT BEFORE EXECUTING THE WORKS.
4. THIS DRAWING IS TO BE READ IN CONJUNCTION WITH ALL OTHER DOCUMENTATION FORMING THE CONSTRUCTION CONTRACT.
5. ALL EXISTING DIMENSIONS/ LEVELS ETC. INDICATED ON DRAWINGS ARE TO BE VERIFIED ON SITE.

CLIENT

MICHAEL AND AVRIL DAY

CONSULTANT

CHRISTOPHER DAY FCIAT

PROJECT

GARAGE EXTENSION
35 HEOL-Y-GLYN, MILLBROOK,
TREHARRIS. CF46 5RX.

DRAWING TITLE

PROPOSED VISUAL

DRAWN: CHRIS DAY

SCALE: 1:50

DATE: 07.01.2026

CLIENT DRAWING No.

CD-35-3000

REVISION

A