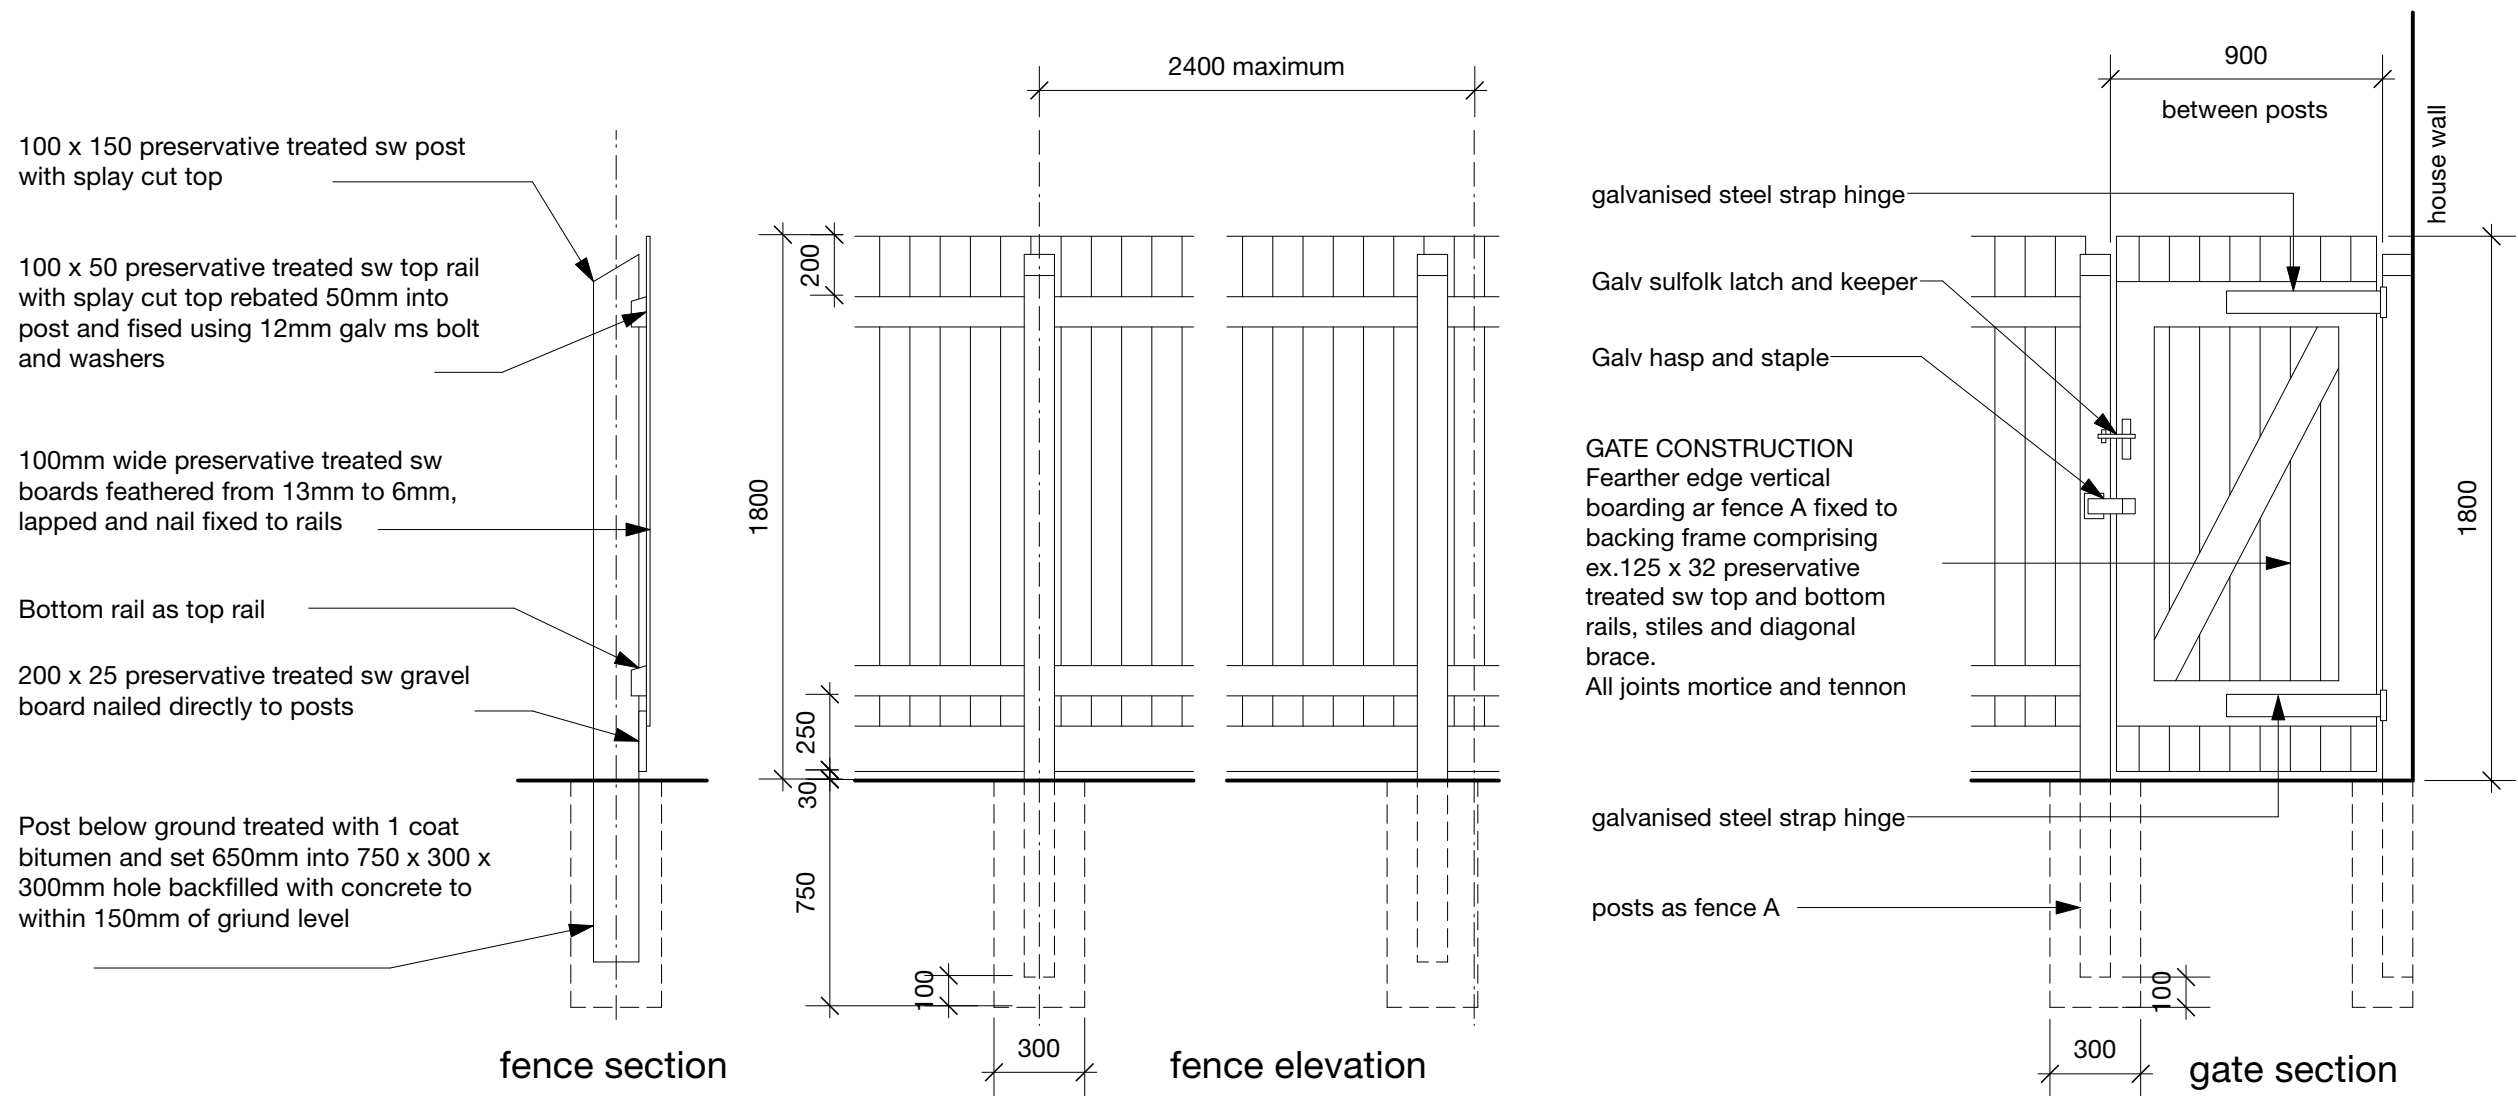


FENCE DETAIL 1:25

268.000

267.000

266.000

265.000


264.000

263.000

262.000

261.000

260.000

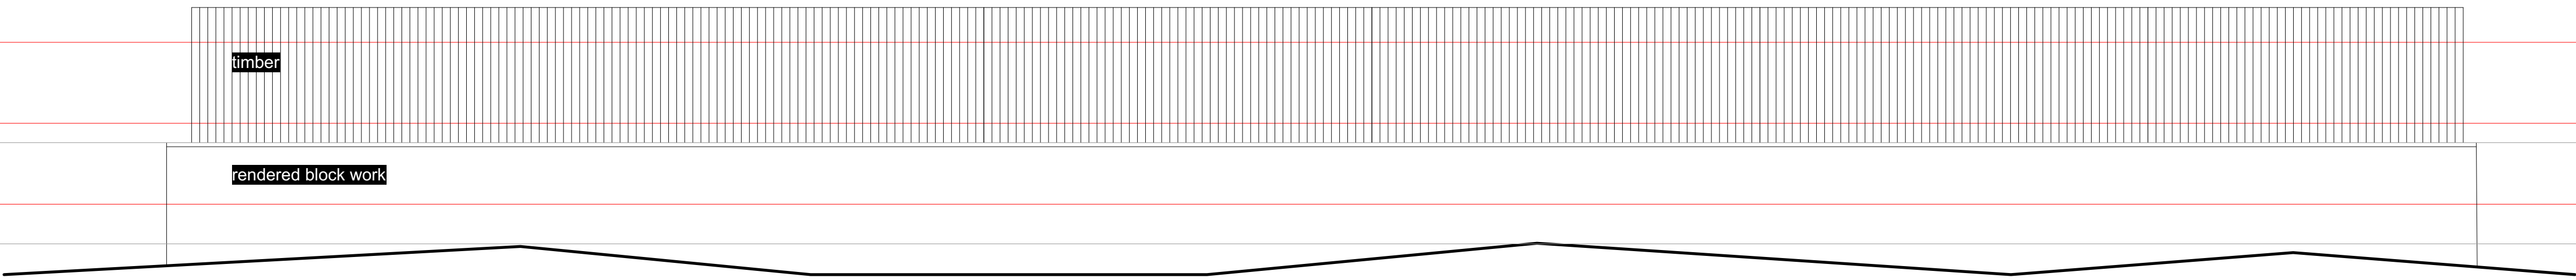

RETAINING WALL ELEVATION