


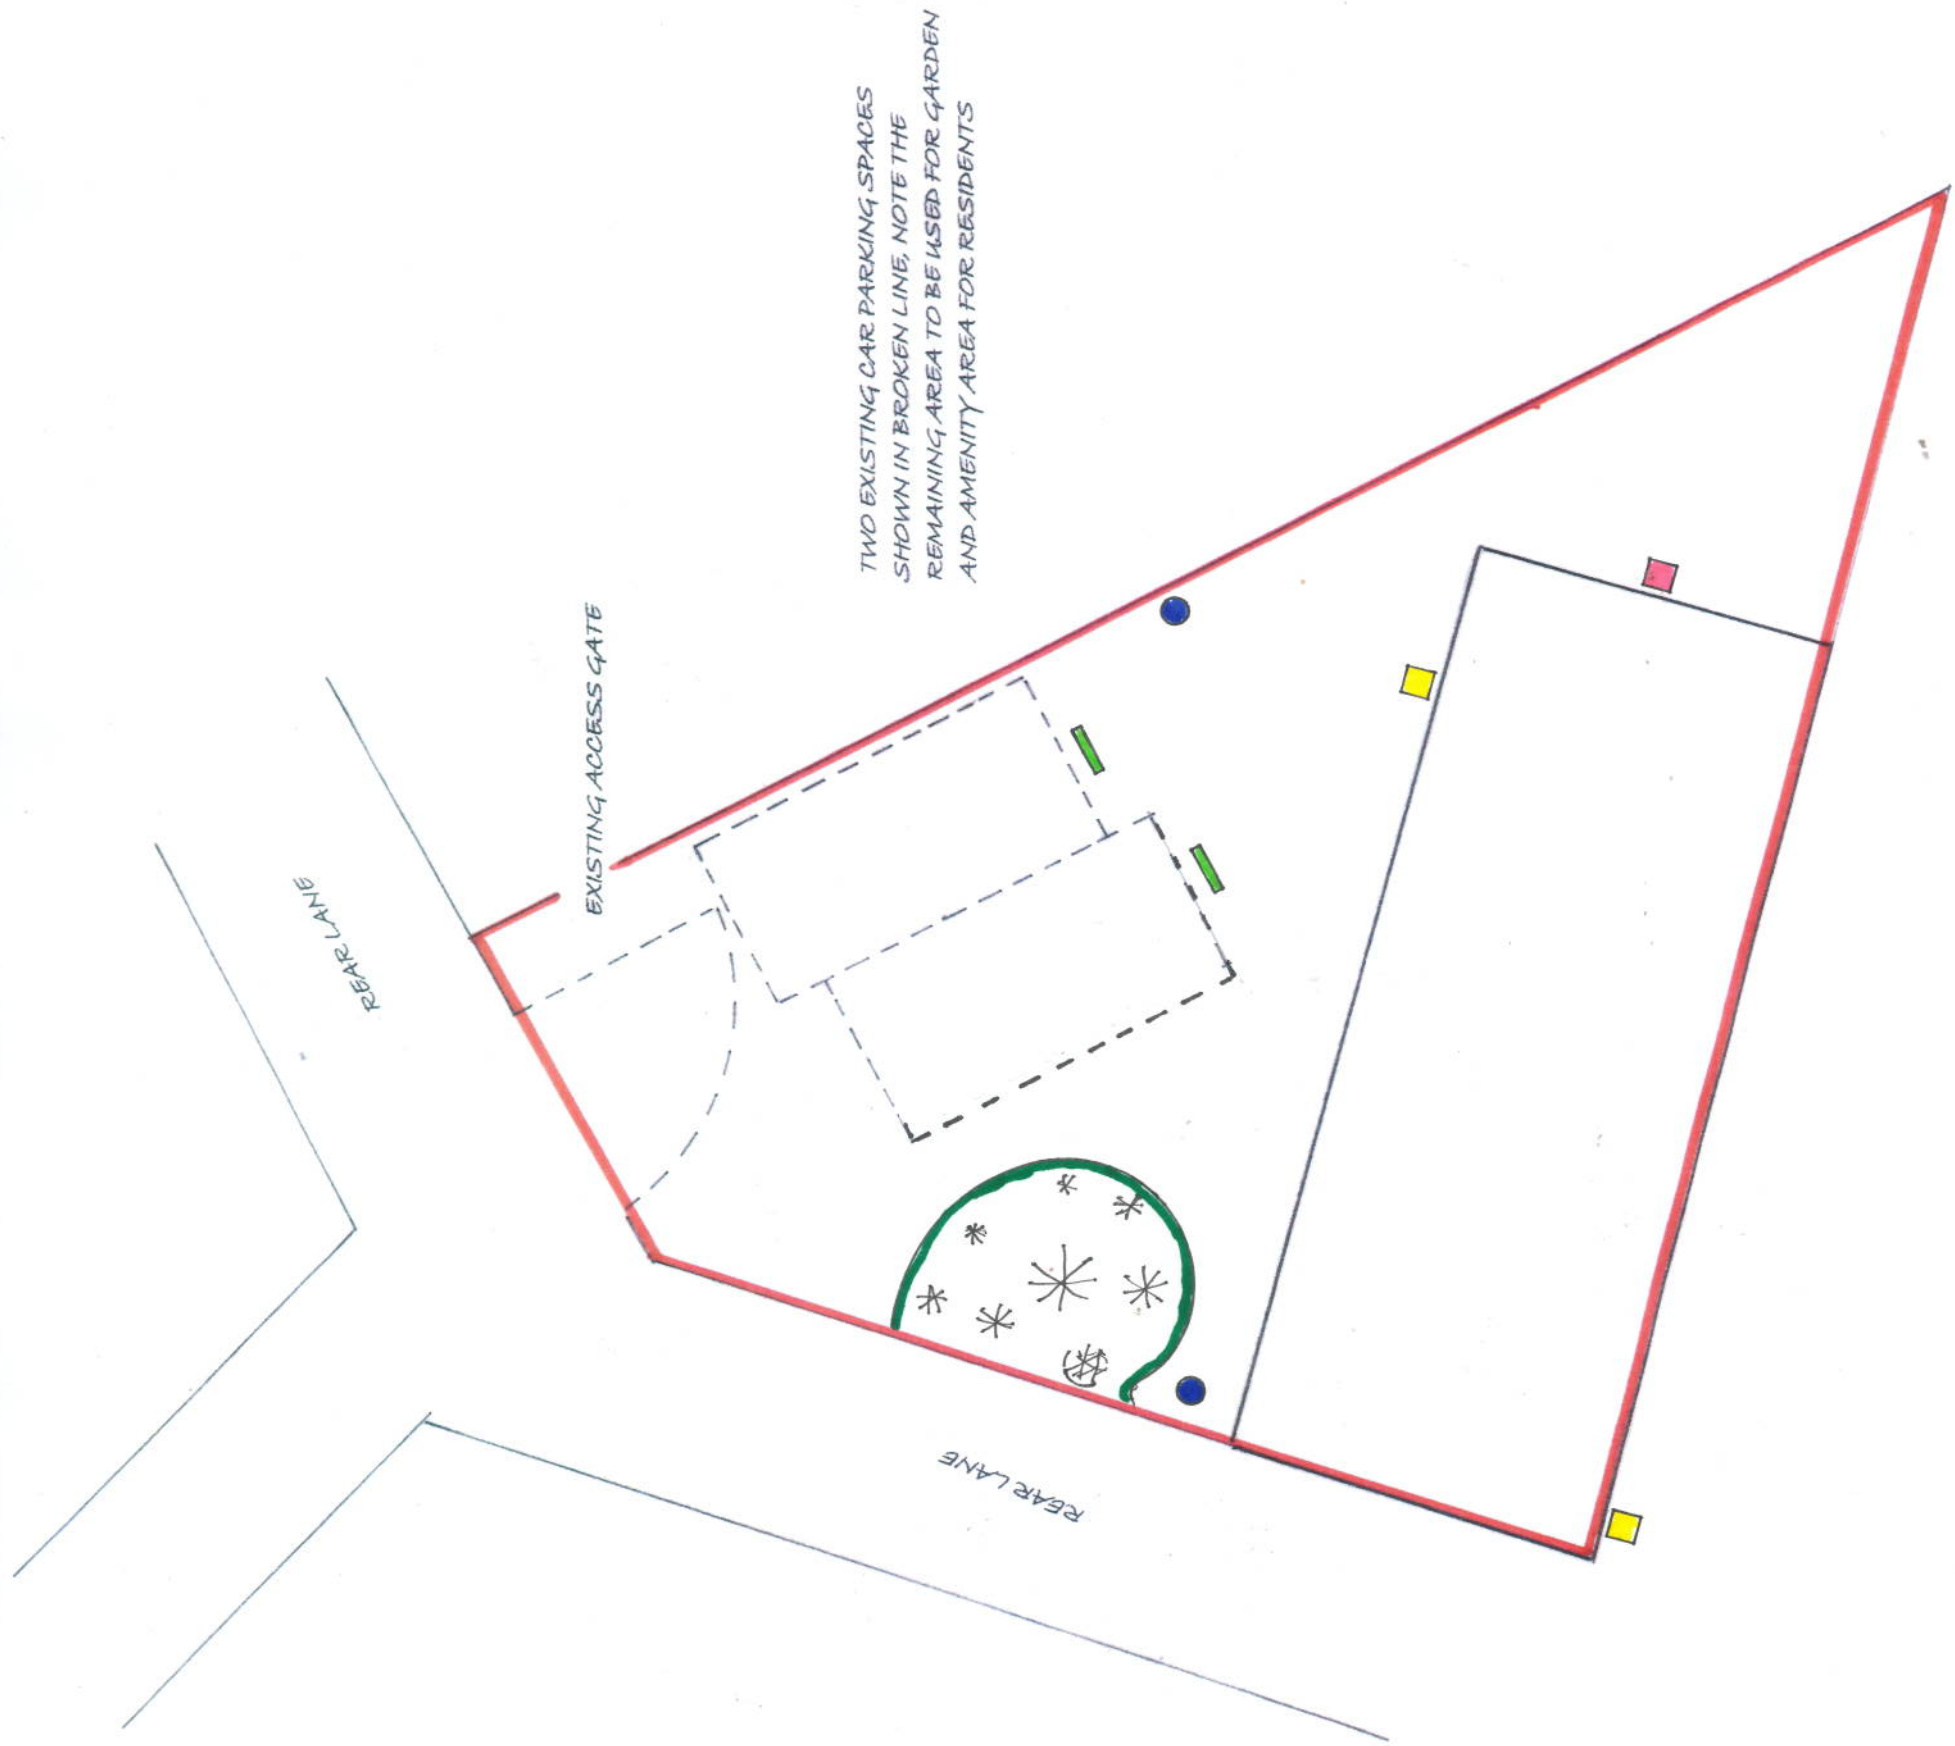

- Raised Planting Beds
- Bug Hotel
- Bird Box 1 & 2
- Bat Box
- Garden Bed

THE YARD R/O 1 WINDSOR STREET,
 LOCATION PLAN INDICATING CAR PARKING
 AND AMENITY AREAS FOR MISS
 ELIZABETH MORGAN
 SCALE 1:100 JUNE 2024