


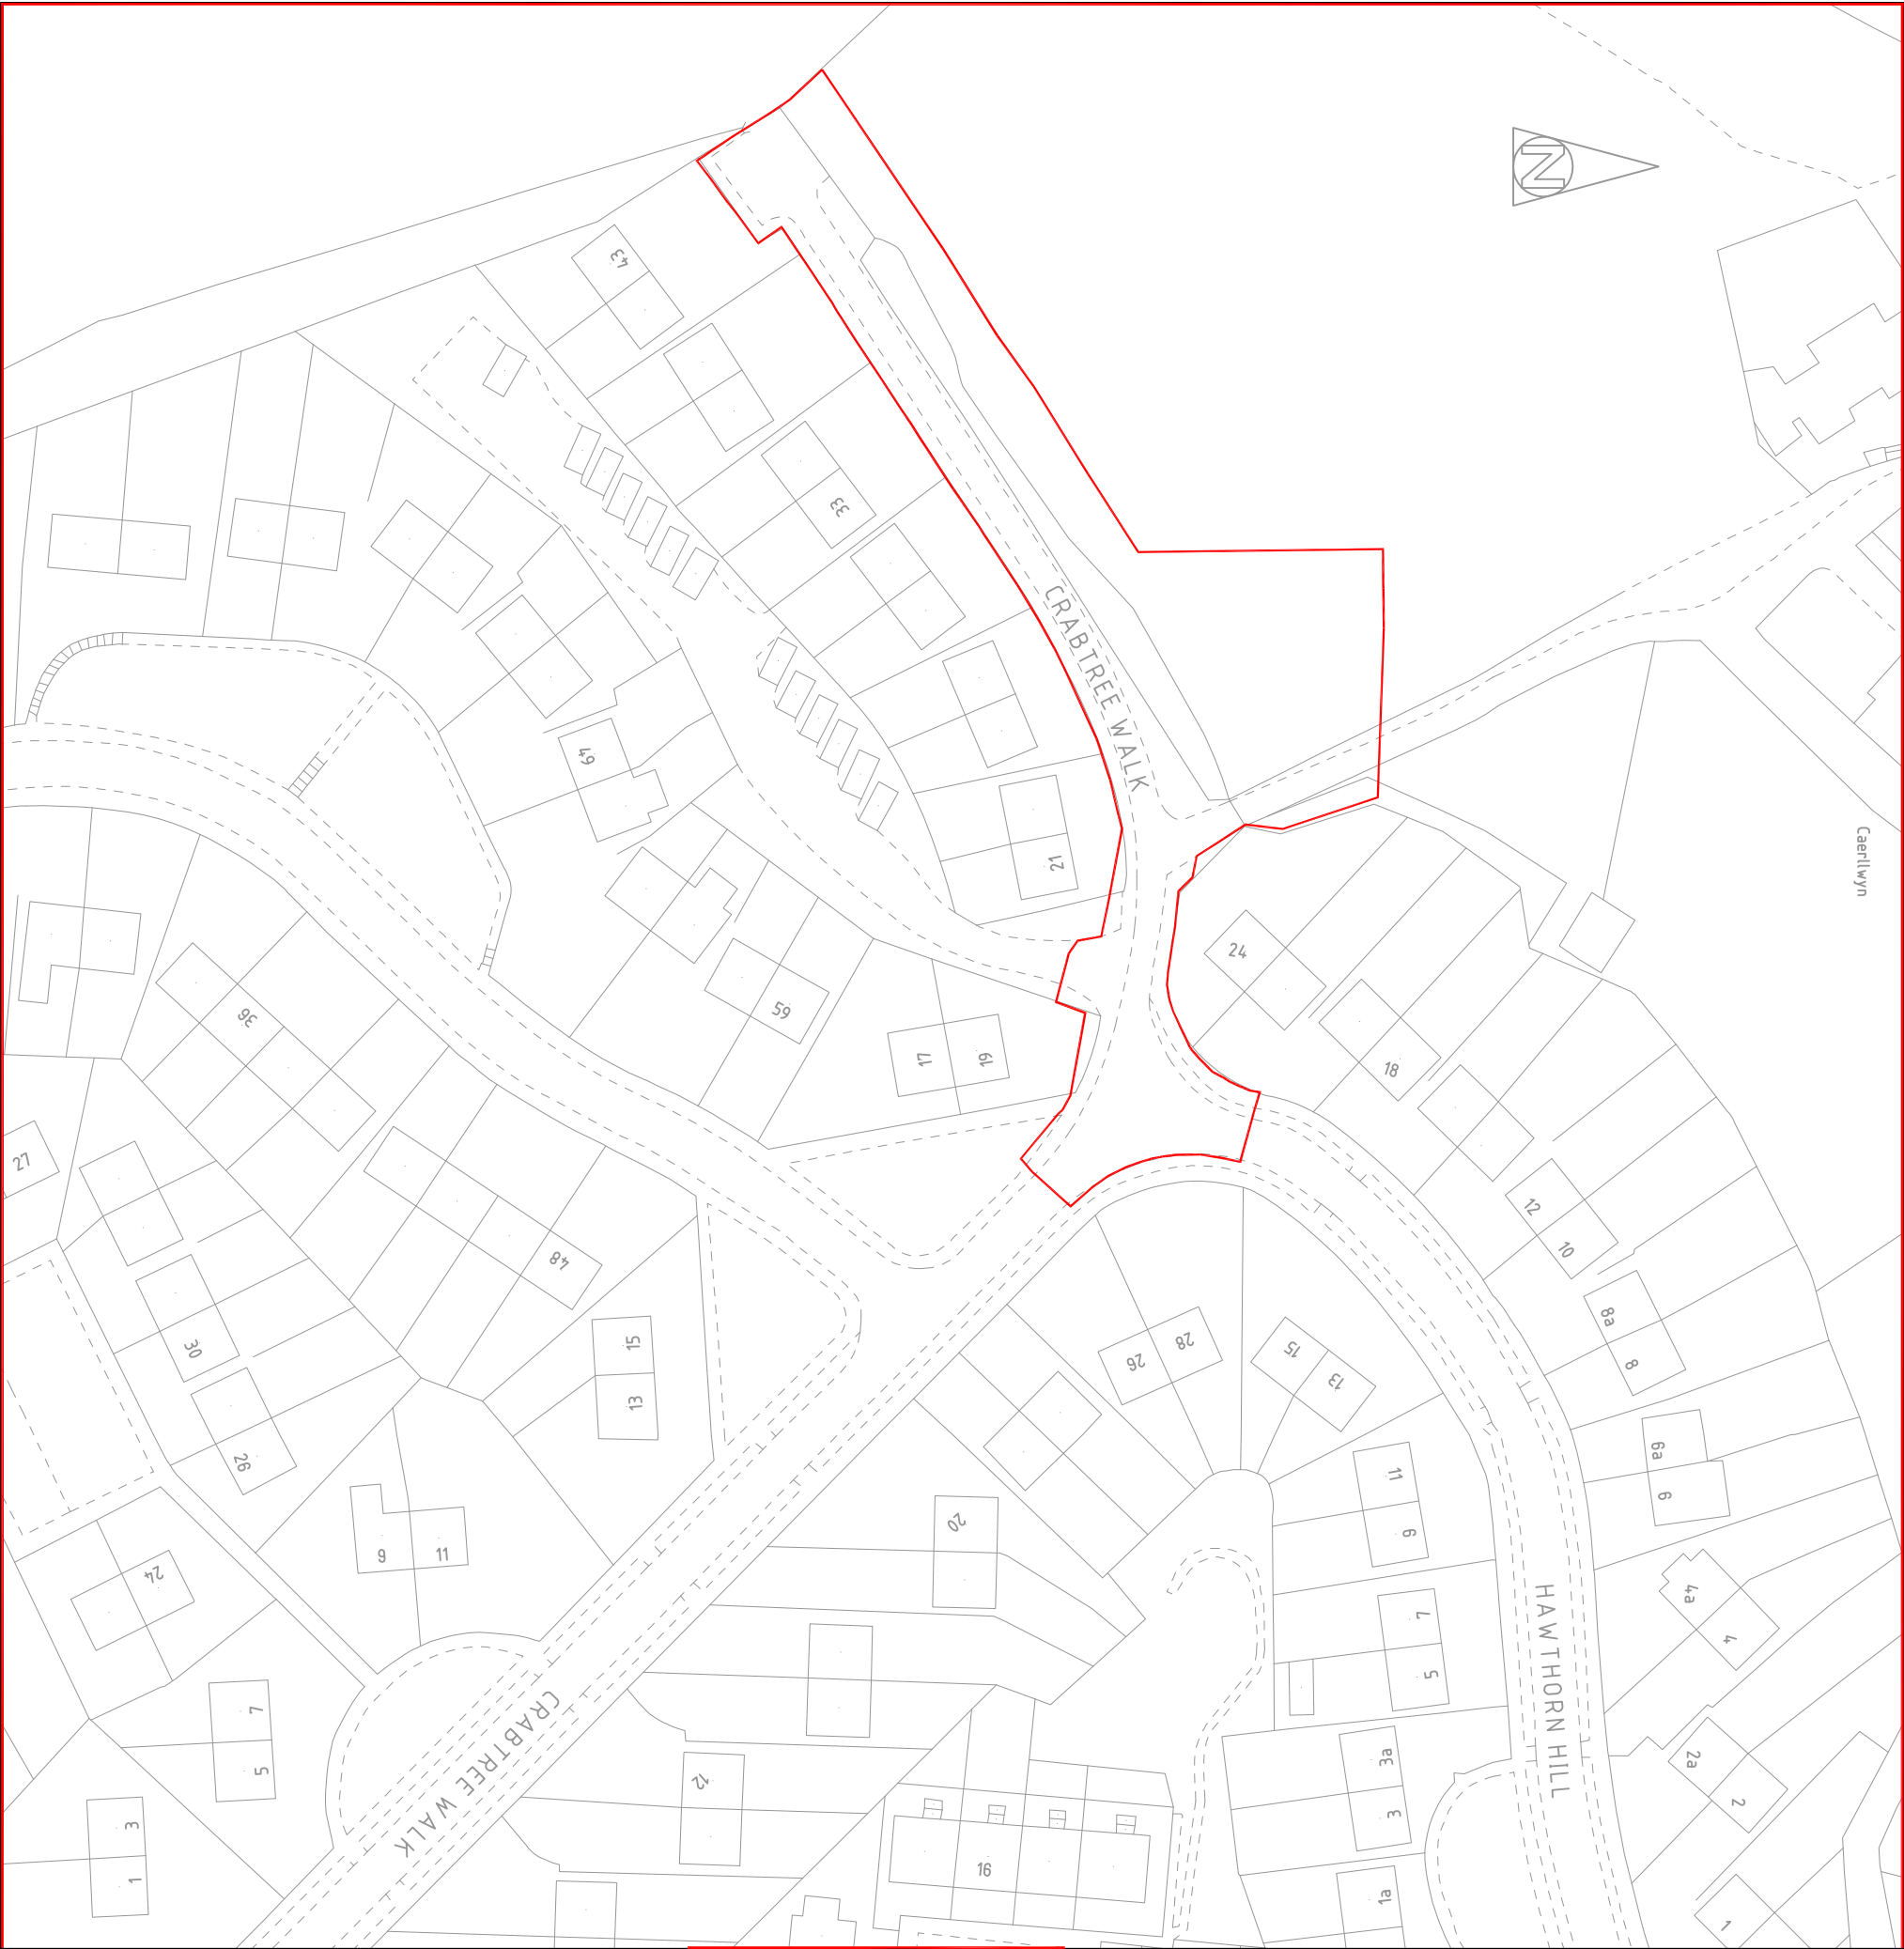

REV.	DATE	DETAILS	BY.	CHK.
AMENDMENTS				

**WDL Homes**

Making a house into your new home



CONSULTING ENGINEERS
PHG CONSULTING LTD
62A ALBANY ROAD
CARDIFF CF24 3RR
T : +44(0)29 2030 2521
E : enquiries@phg-consulting.com
W : www.phg-consulting.co.uk
 @PHG_consulting
 www.linkedin.com/company/phg-consulting-engineers

PROJECT:
WDL Homes
Crabtree Walk,
Trefecan

DRAWING TITLE:
Site Access Location Plan
Location Plan

DRAWN:	CHK:	STATUS:	SCALE:
SJD	PHG	Information	1:1250 @ A3
DATE:	JOB NO.	DRG. NO.	REV.
Sept2019	1914	103	