


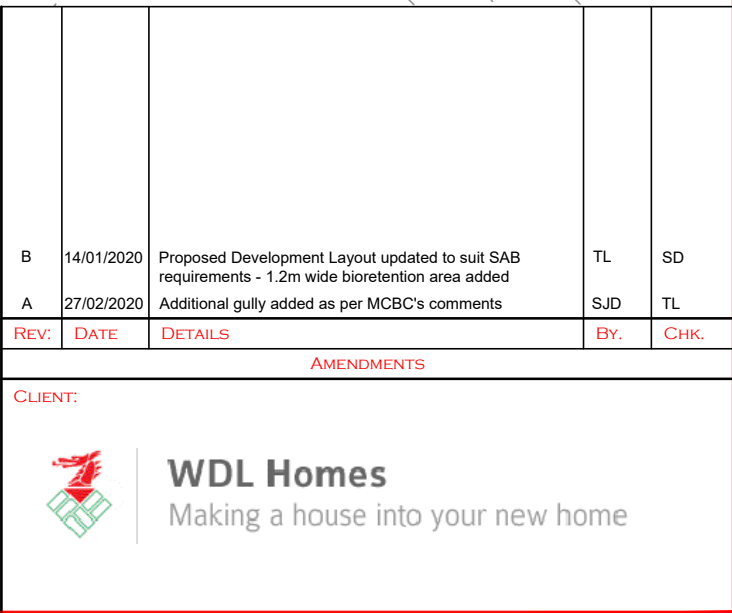

PROJECT: WDL Homes Trefechan			
DRAWING TITLE: S278 - Proposed Surfacing and Kerbing Layout			
DRAWN: TL	CHK: SJD	STATUS: Approval	SCALE: 1:200@A1
DATE: Jan 20	JOB NO. 1914	DRG. NO. 102	REV. B