


23 JUL 2020
RECEIVED

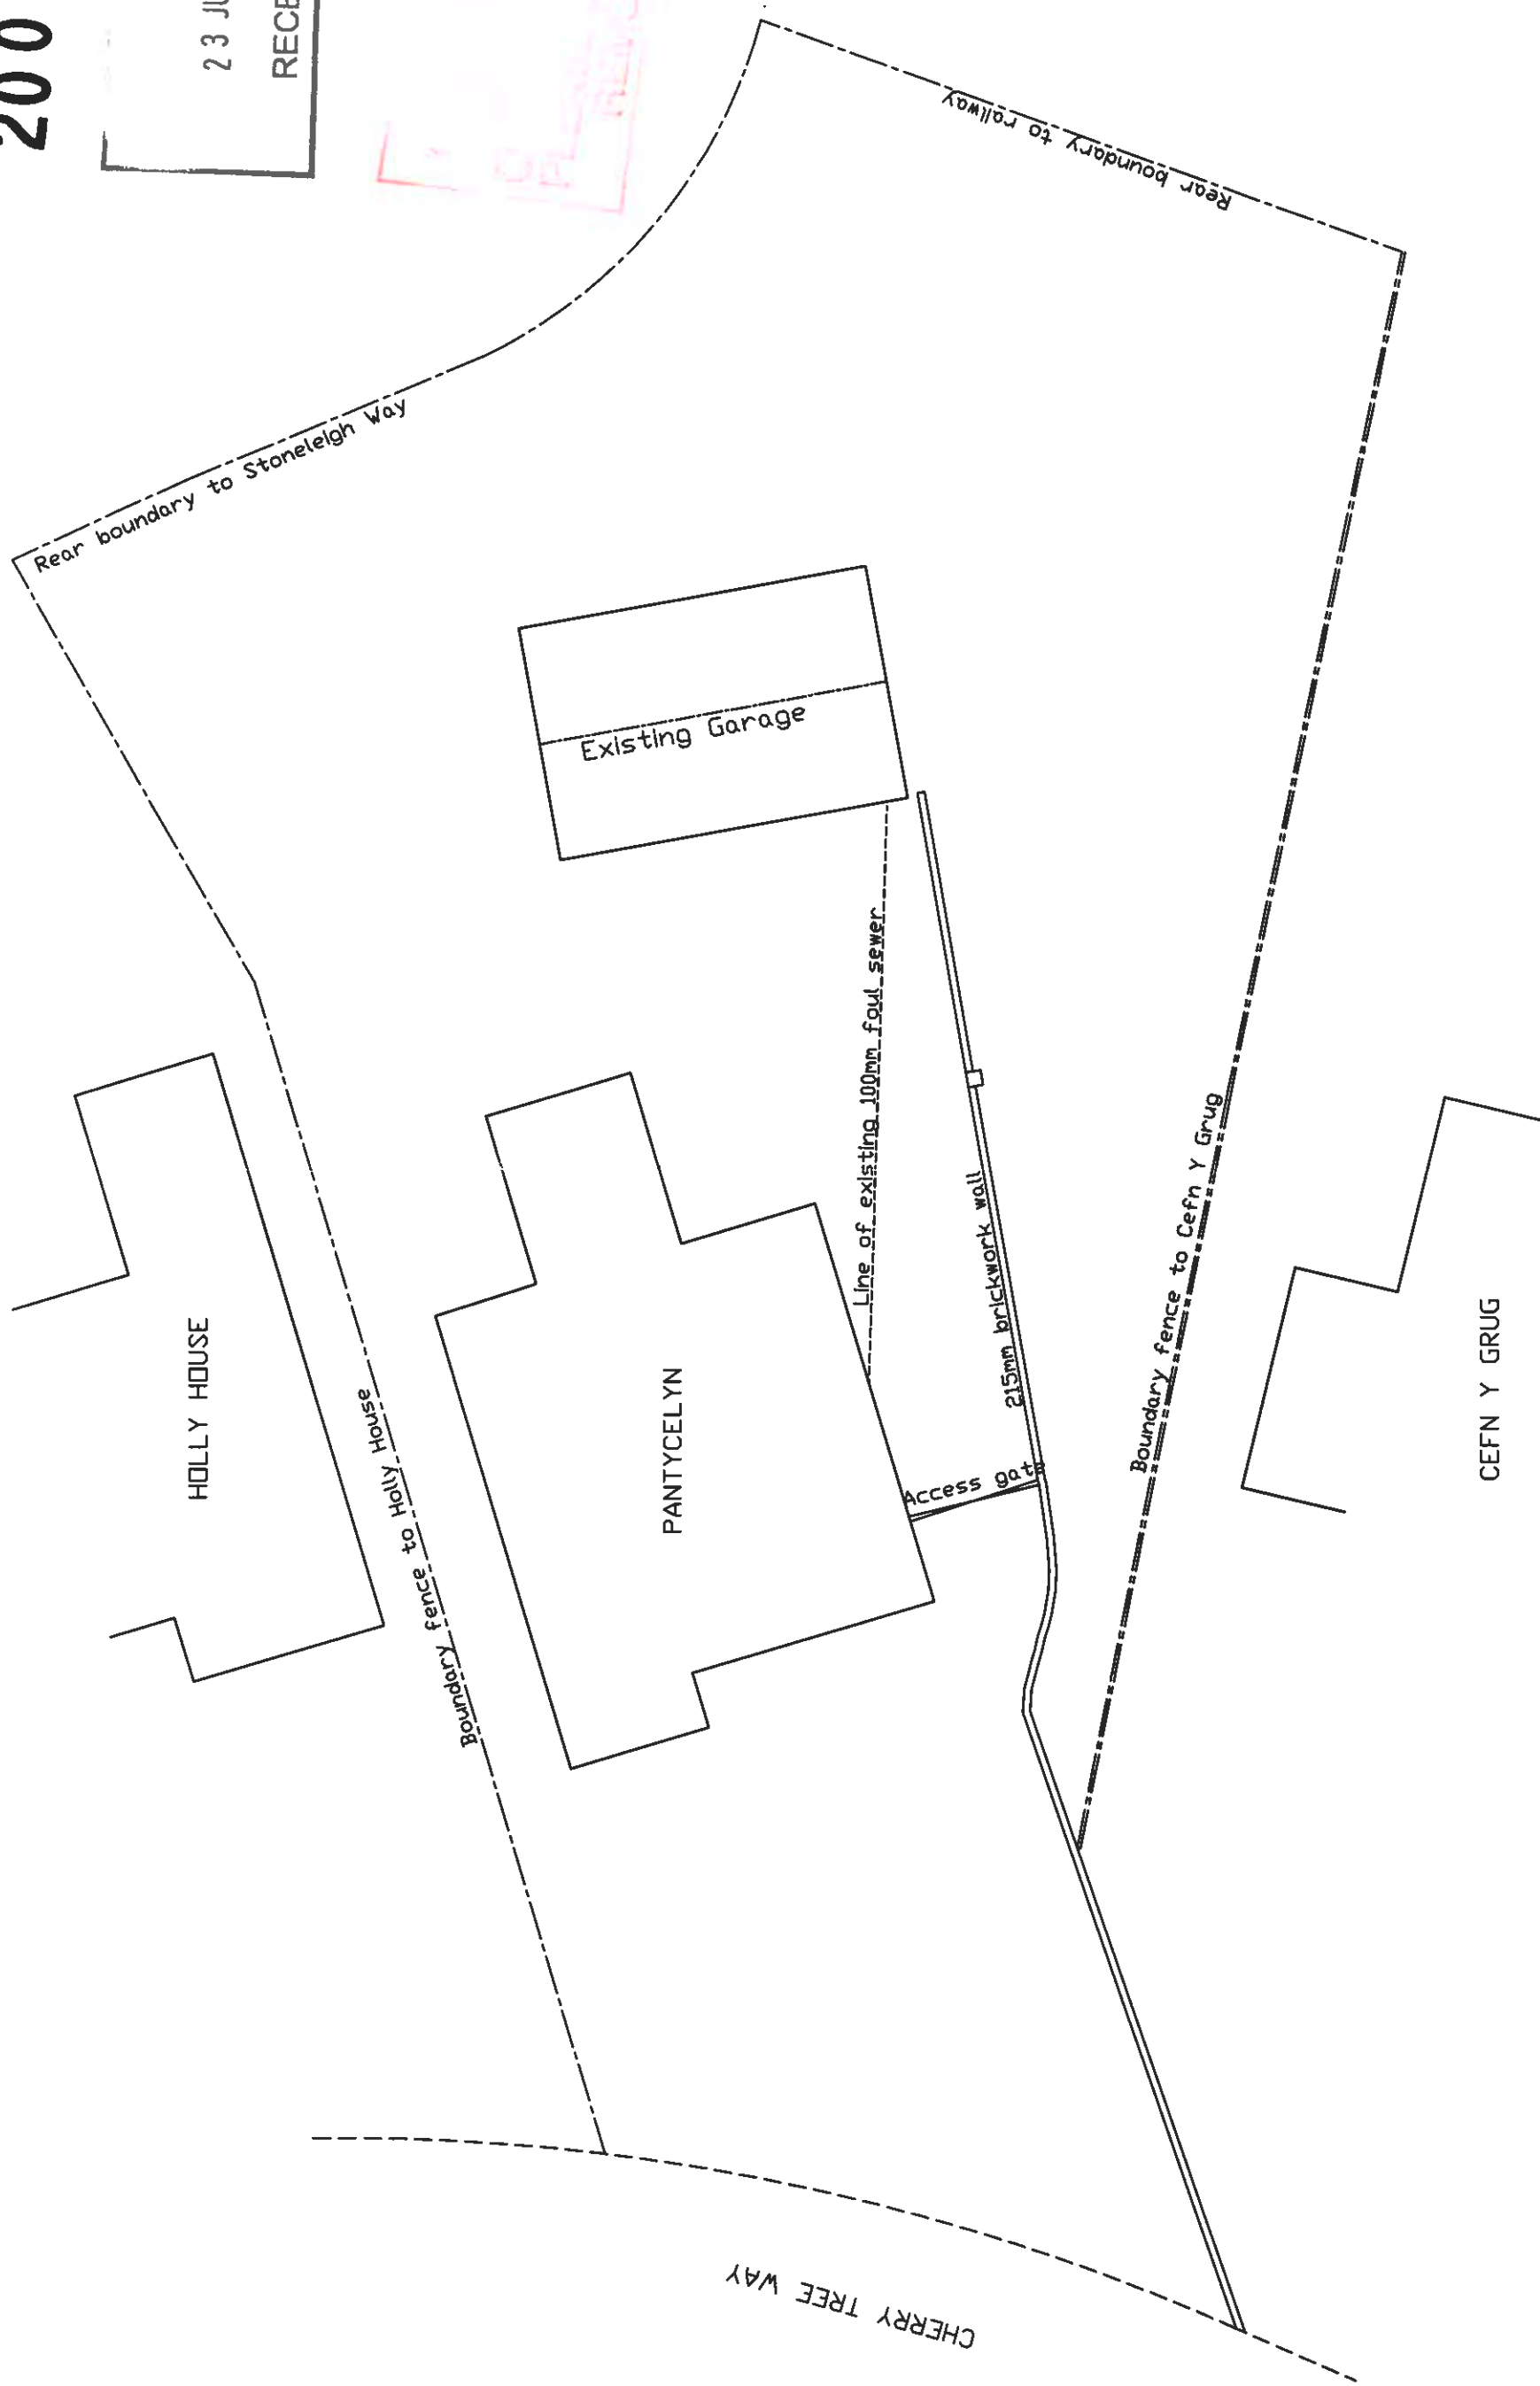

EXISTING GENERAL ARRANGEMENT

PROJECT PROPOSED GRANNY ANNEXE TO REAR OF: PANTYCELYN, CHERRY TREE WAY, TRELEWIS, MERTHYR TYDFIL.	DRAWING SCALE 1:200 DRAWN R.E.	EXISTING DATE DRG.No.	GENERAL ARRANGEMENT PLAN JULY 2020 GA1
THIS DRAWING IS COPYRIGHT			