



Garage Plot Adjacent 54 Cedar Way Gurnos Estate Merthyr Tydfil CF47 9 PA

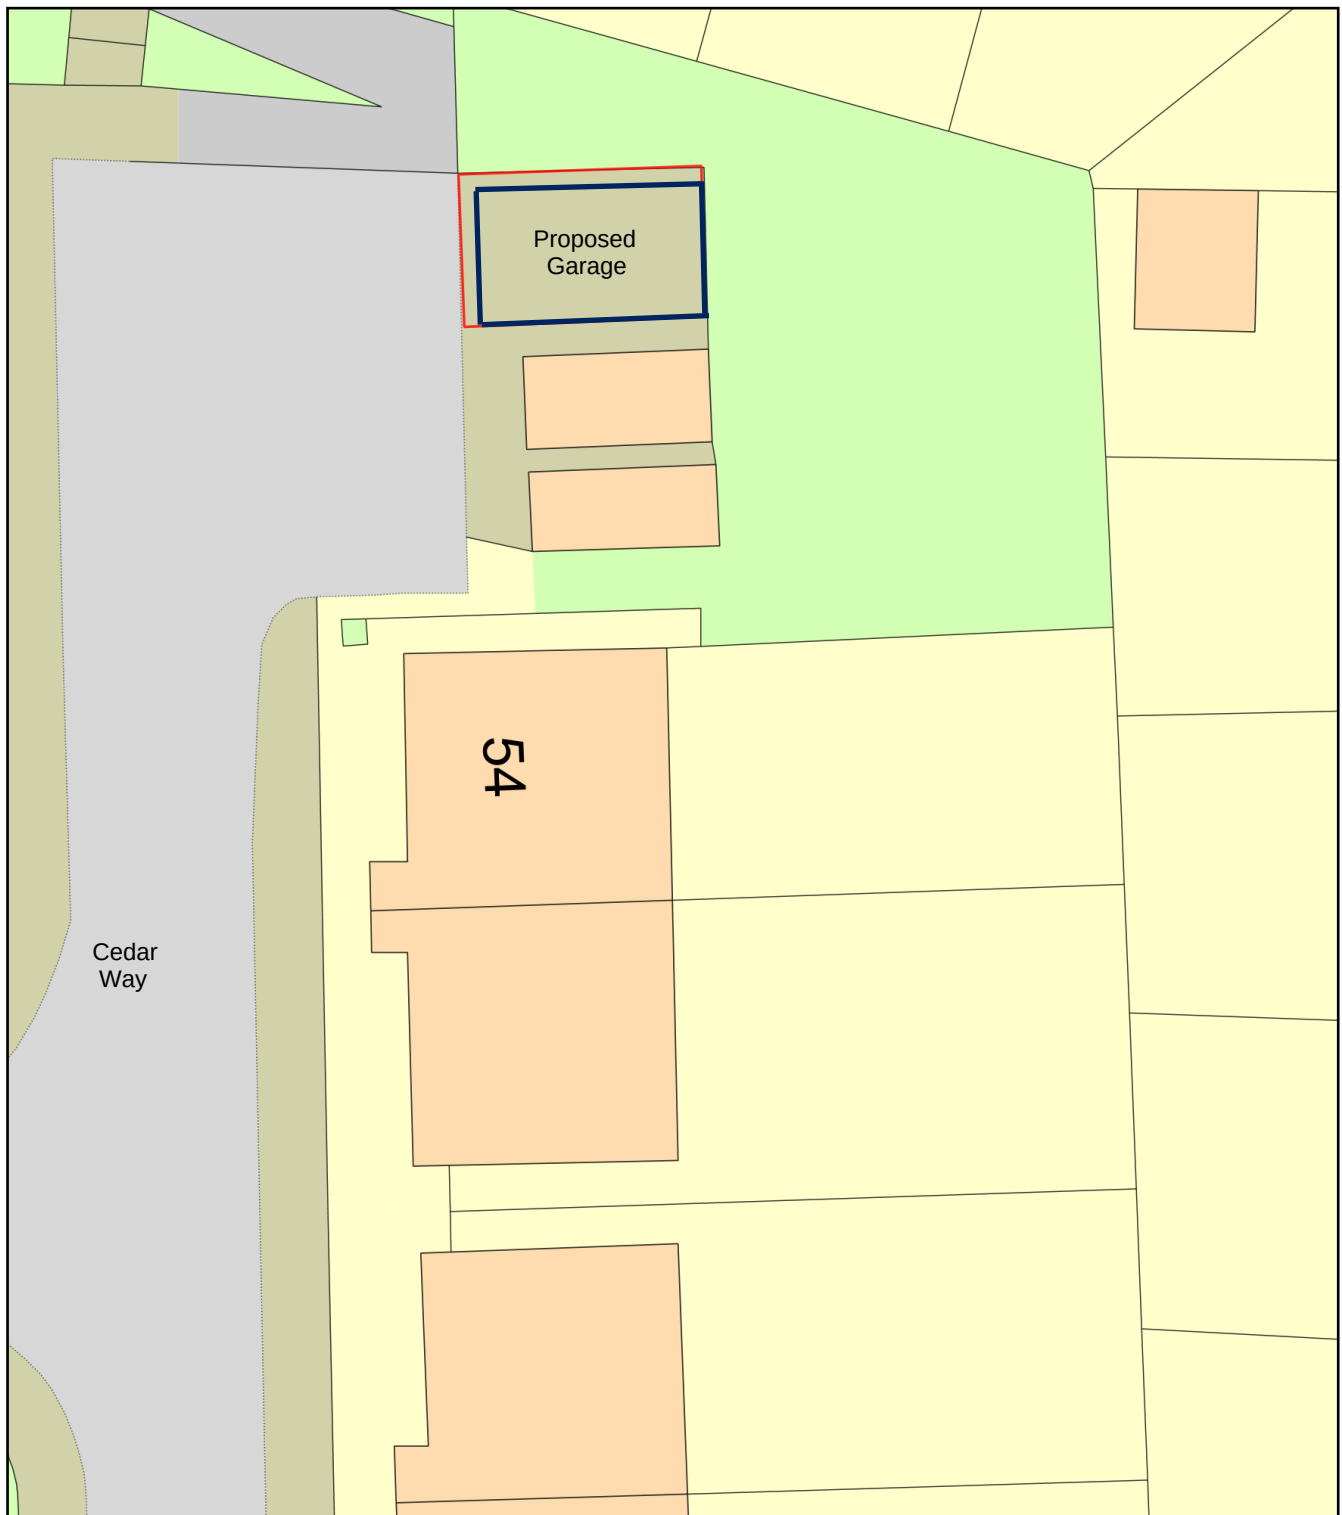

0 10
Metres

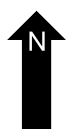

Plan Produced for: Jay E Evans 21 Willow Road

Date Produced: 31 May 2021

Plan Reference Number: TQRQM21151170523094

Scale: 1:200 @ A4