




OSMAP 1:1250

Aberfan

PROPOSED GARAGE TO 39 Cottrell Street, Aberfan, Merthyr Tydfil, CF48 4QU

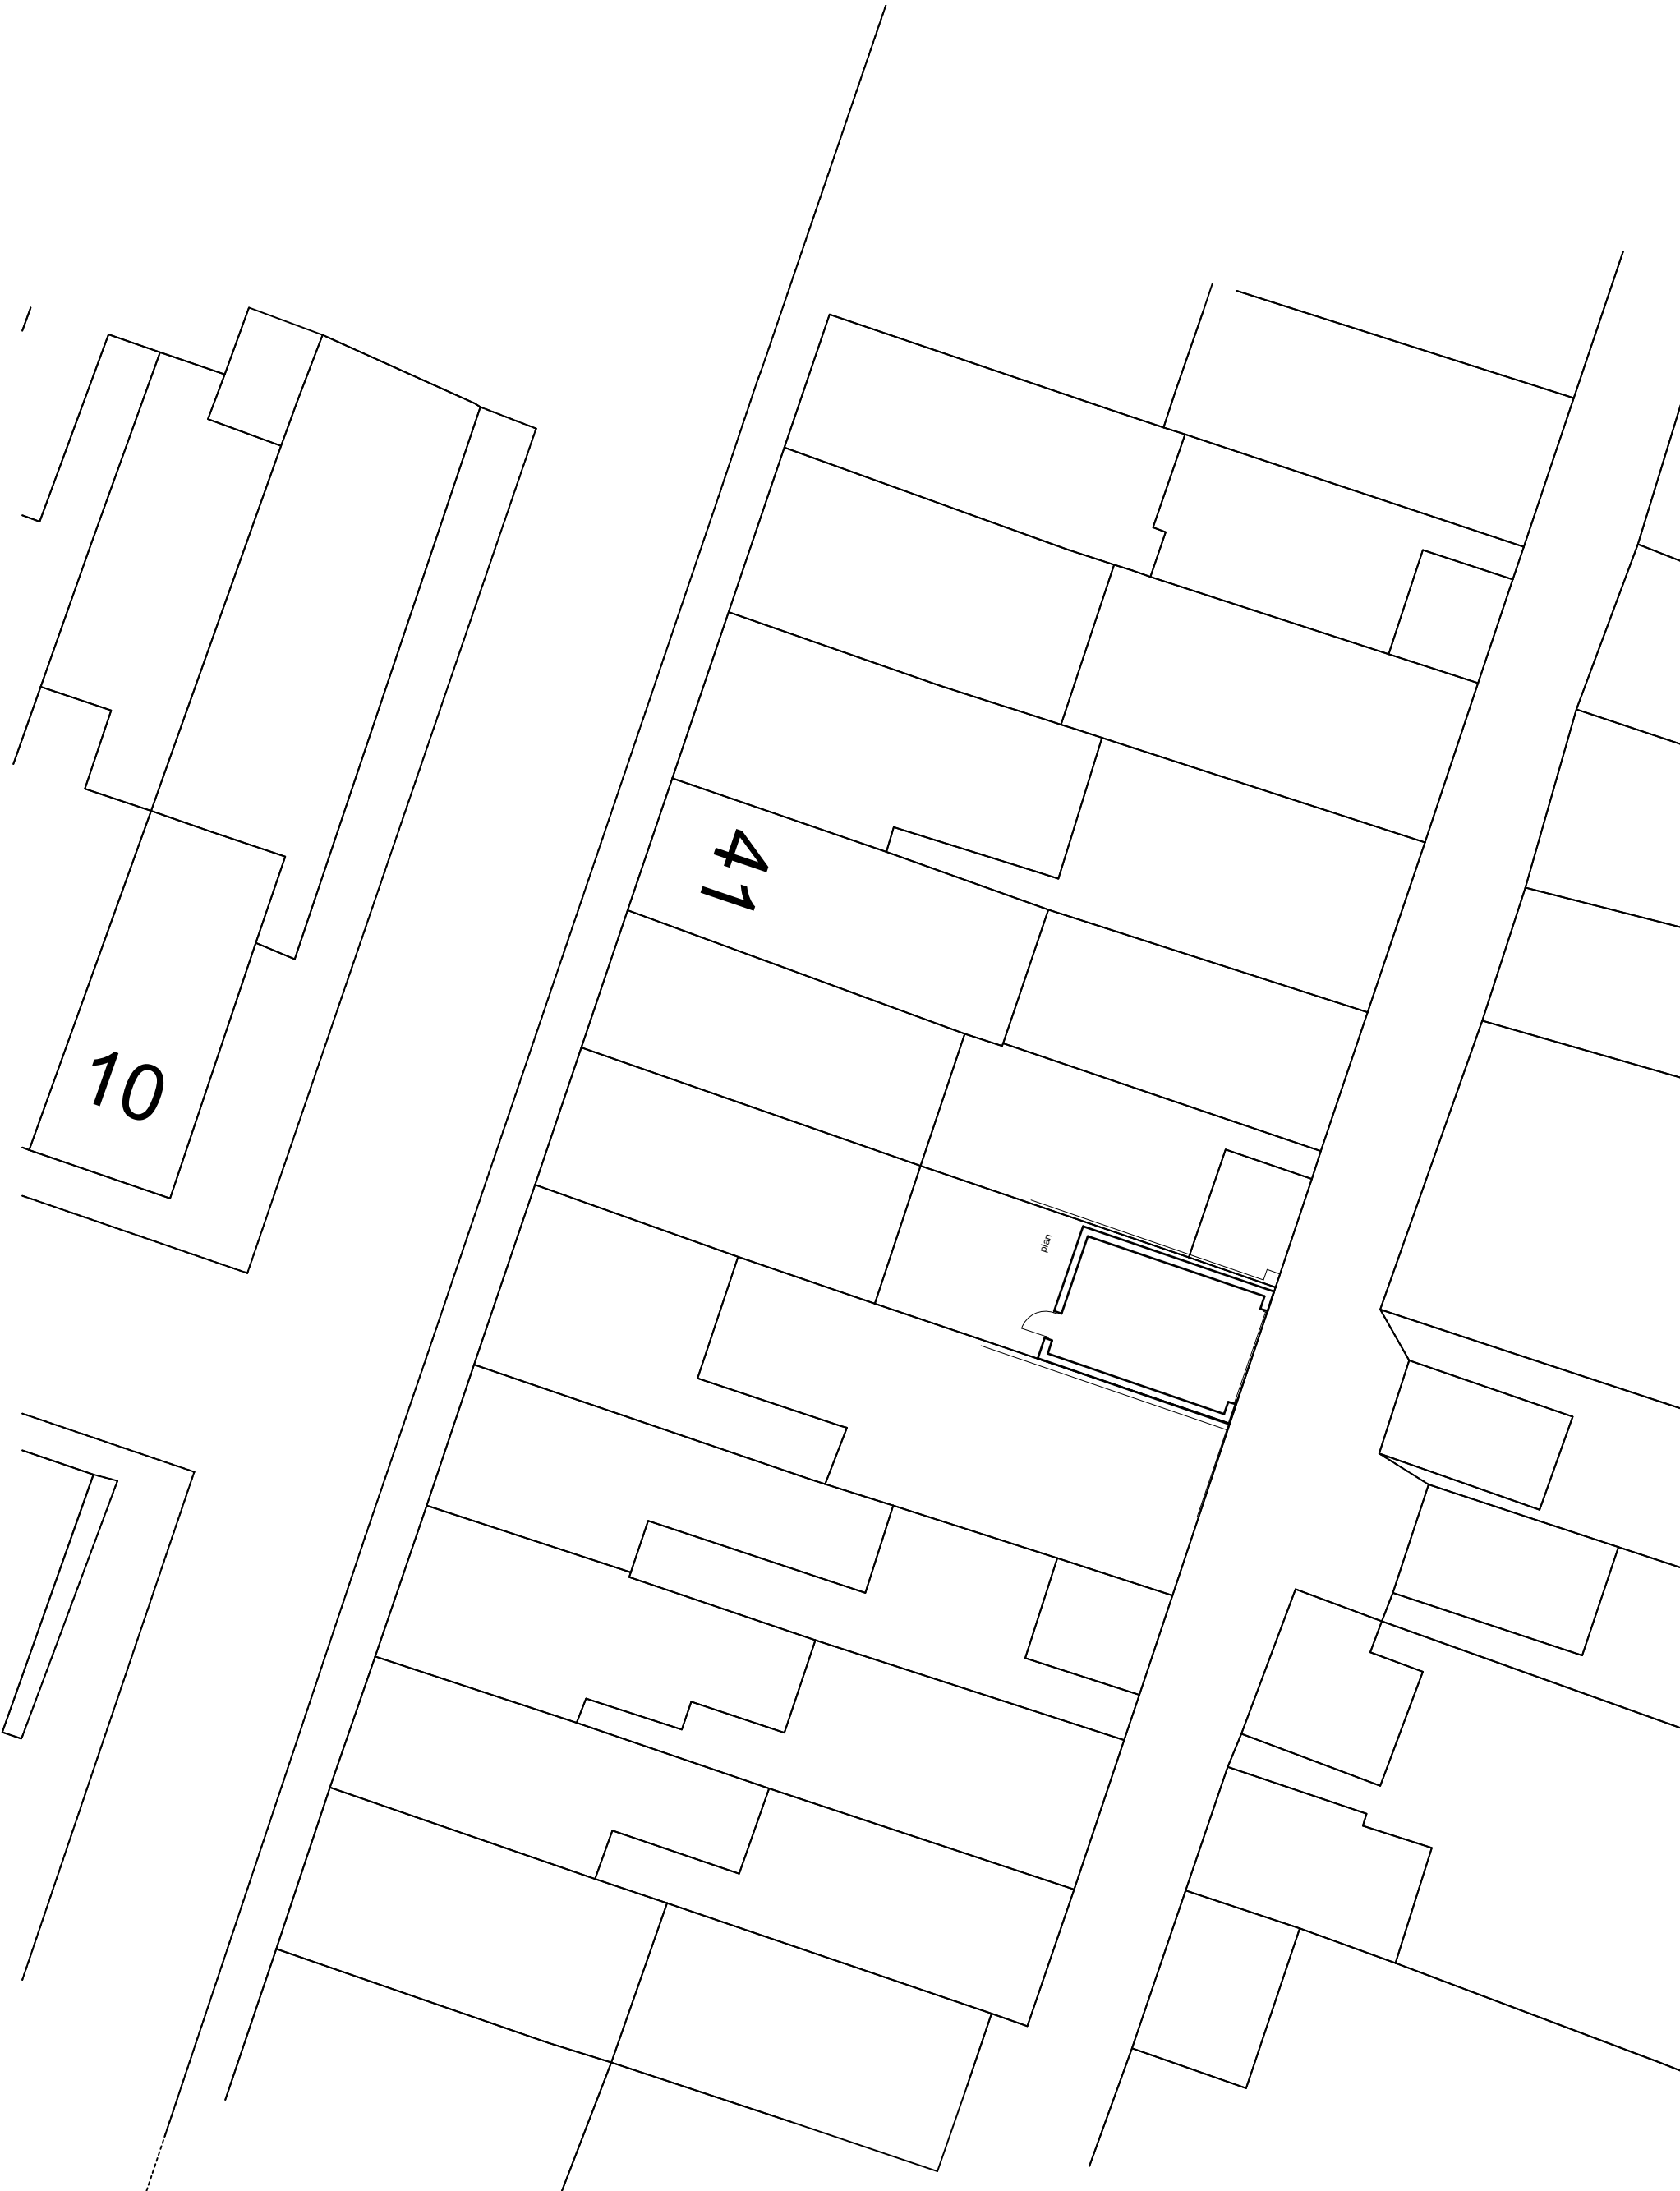

BLOCK PLAN 1:200


PROPOSED GARAGE TO 39 Cottrell Street, Aberfan, Merthyr Tydfil, CF48 4QU




existing site

SITE PLAN 1:50

PROPOSED GARAGE TO 39 Cottrell Street, Aberfan, Merthyr Tydfil, CF48 4QU

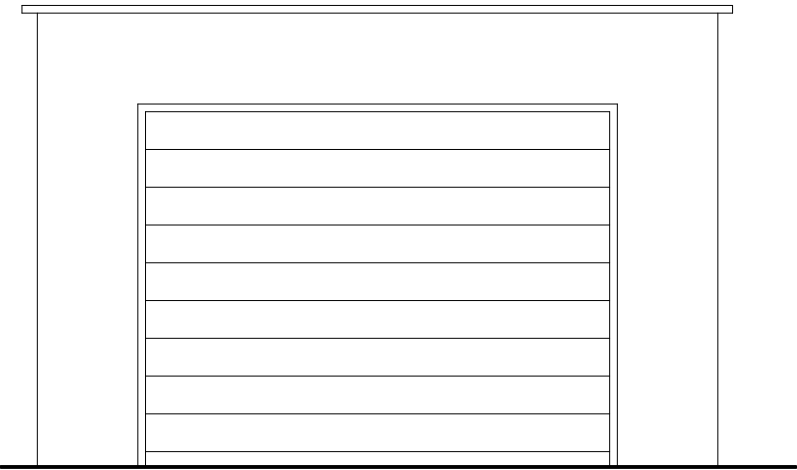

front elevation

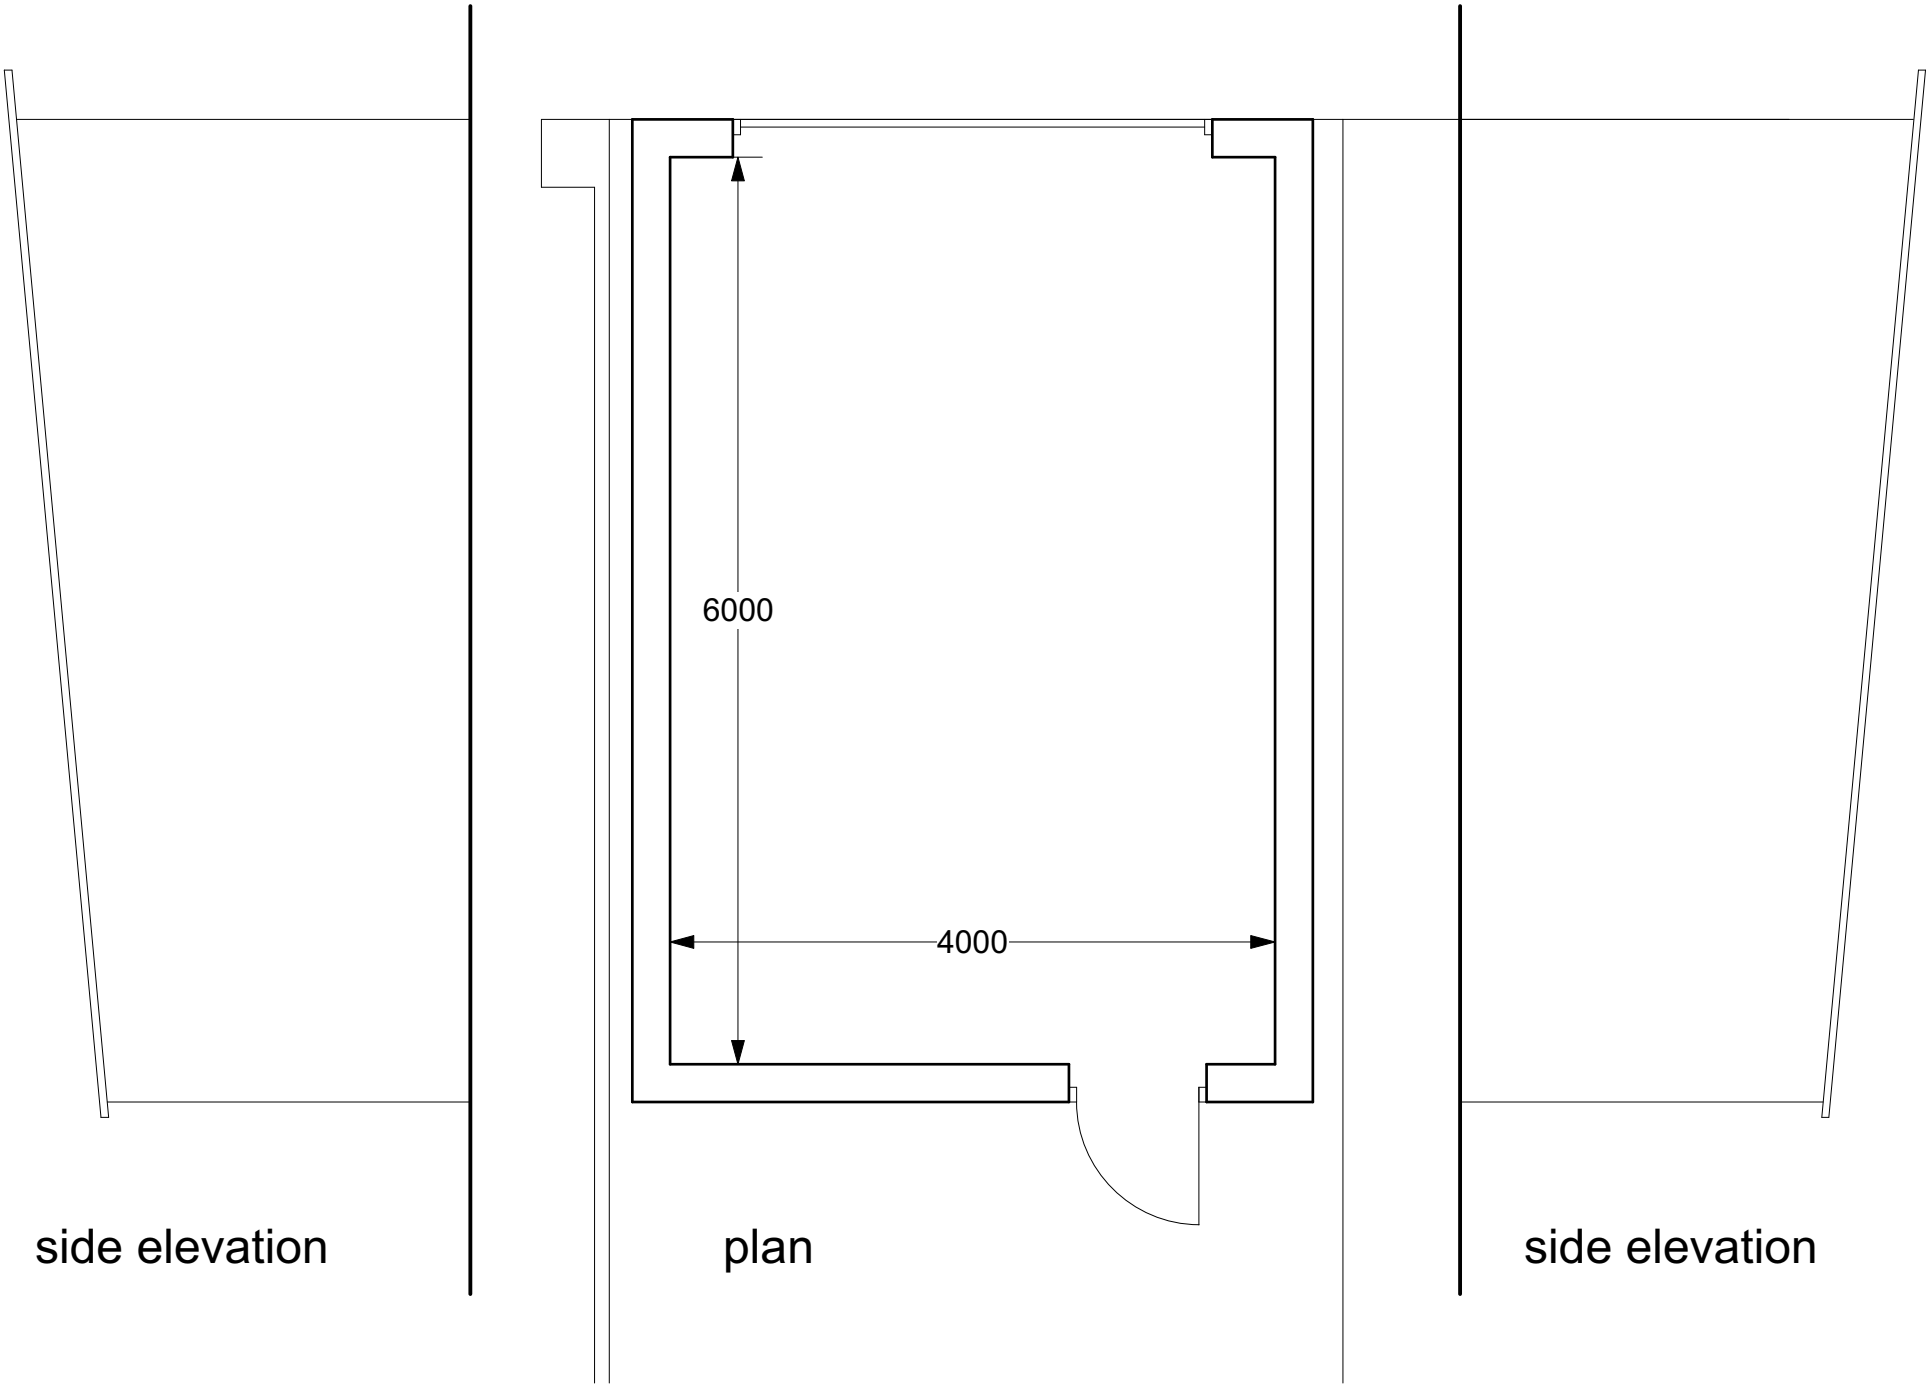


side elevation

plan

side elevation

Materials
sheet roofing
rendered walls

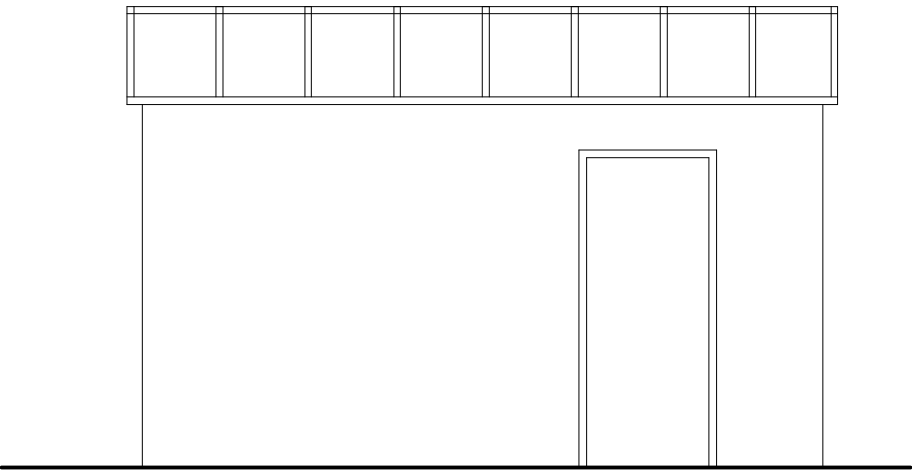

rear elevation

PLANS 1:50