
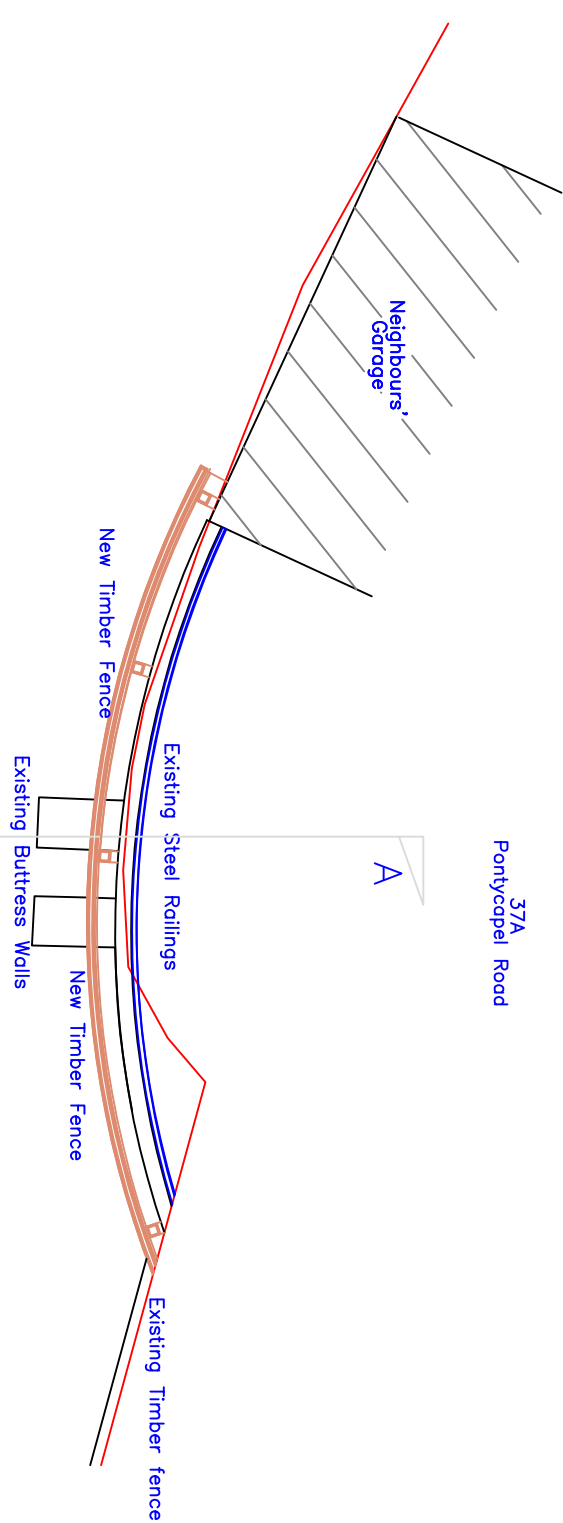
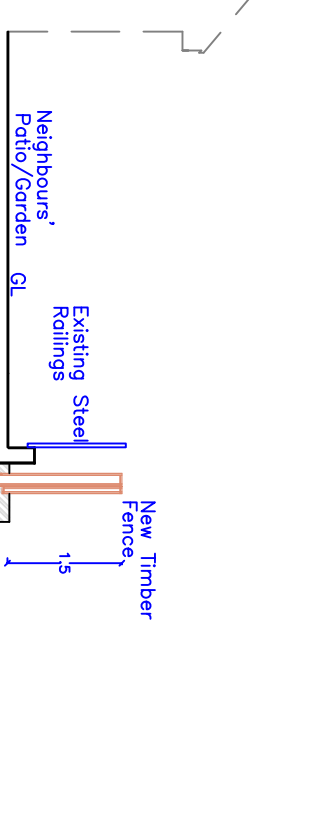
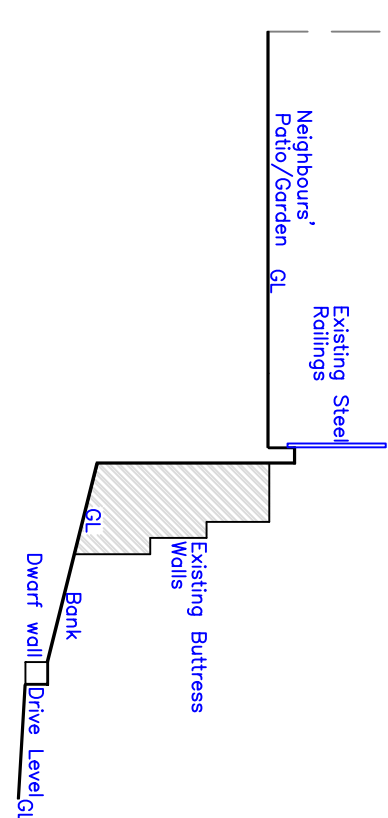
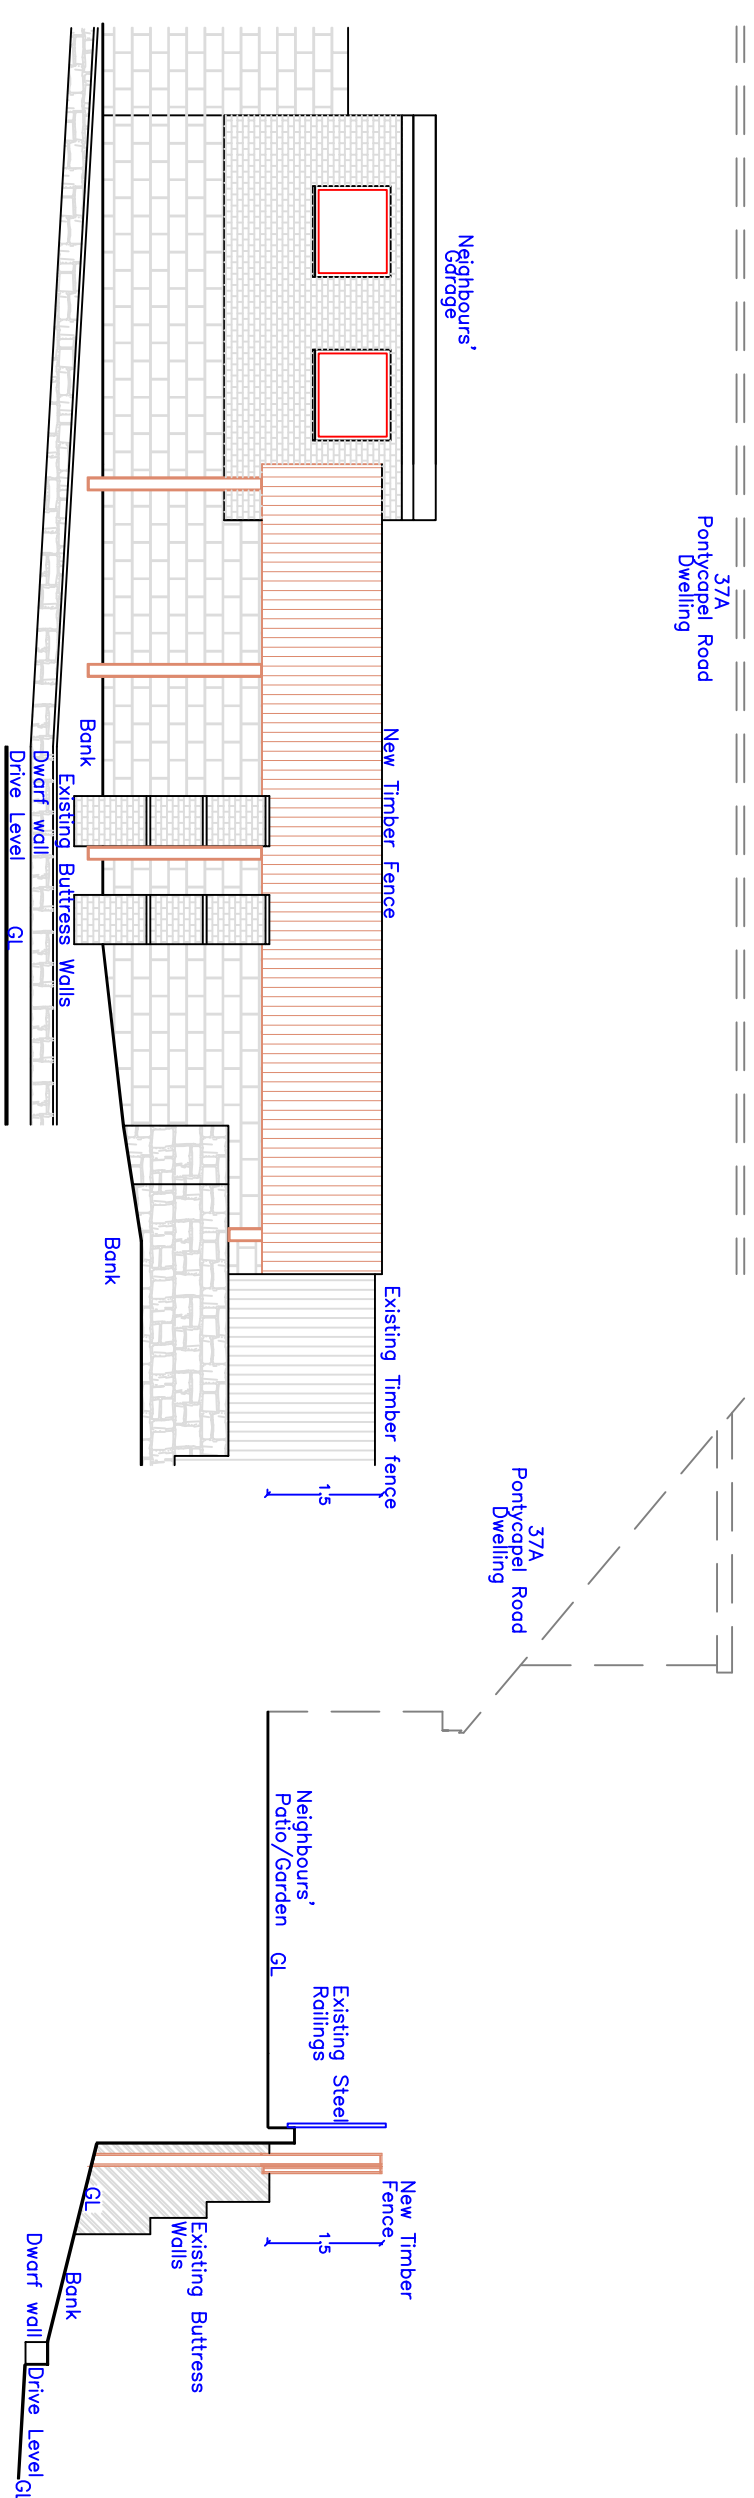
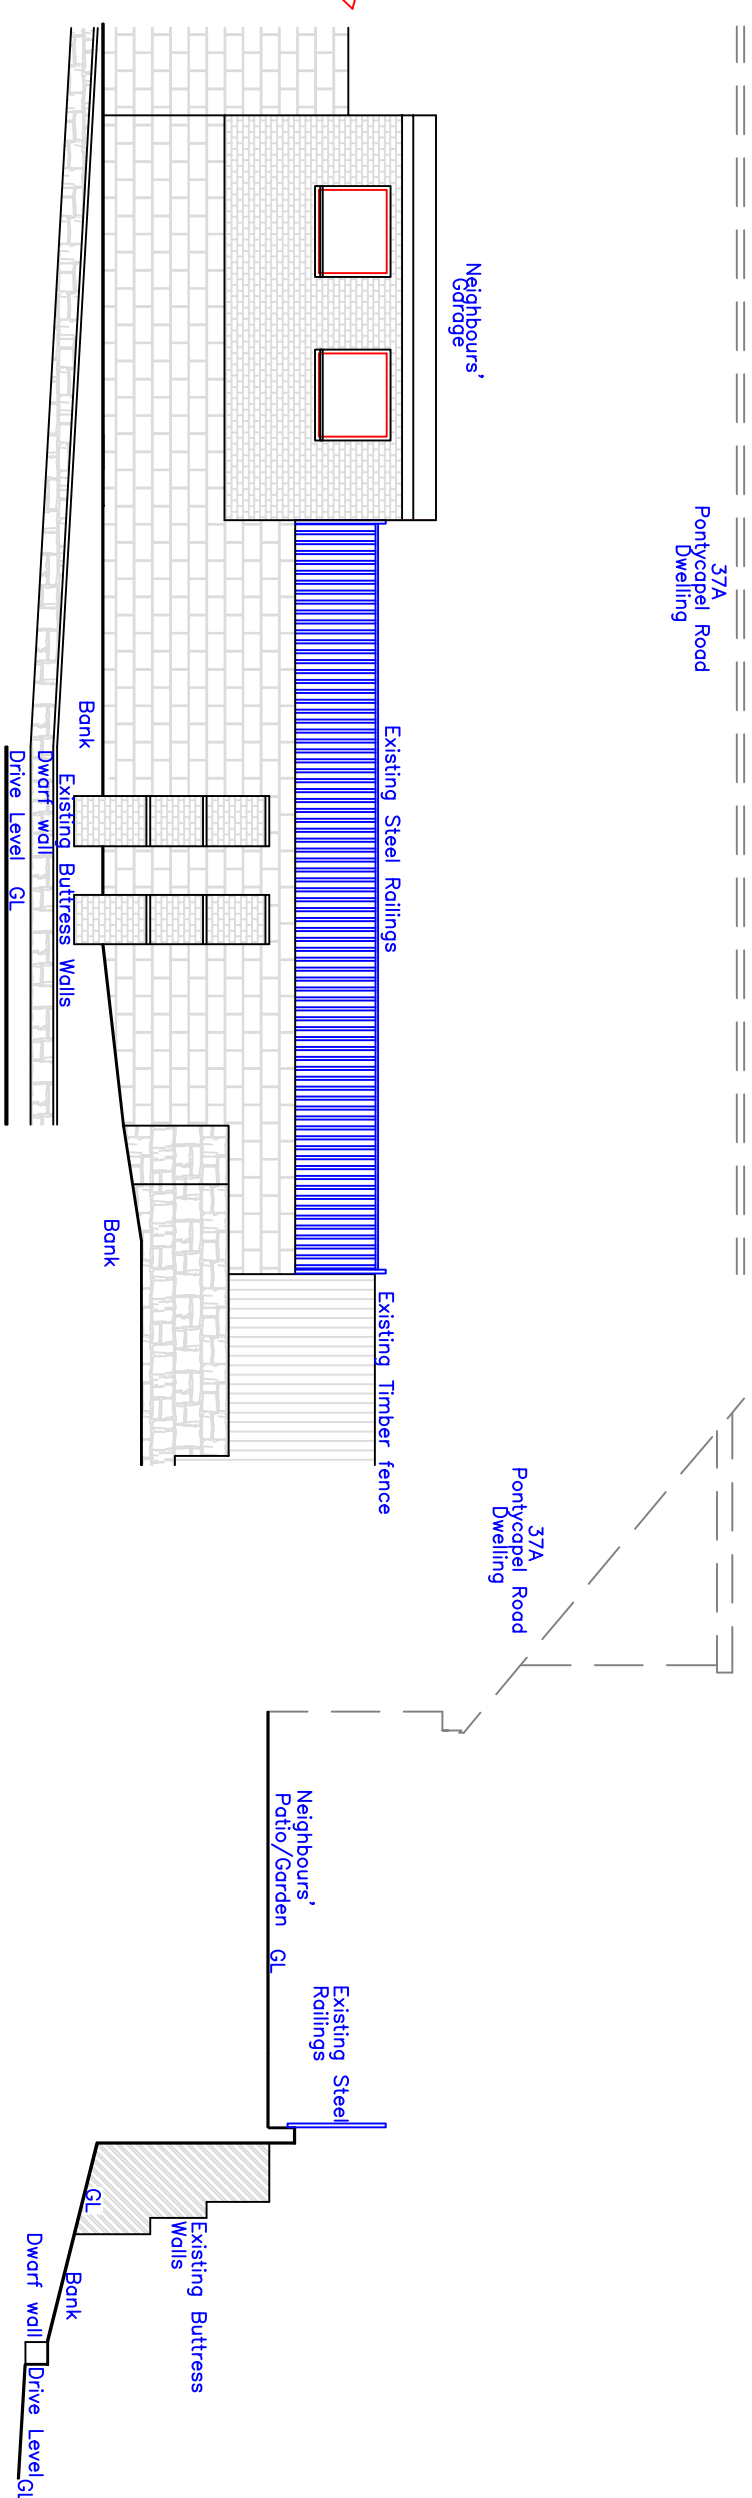
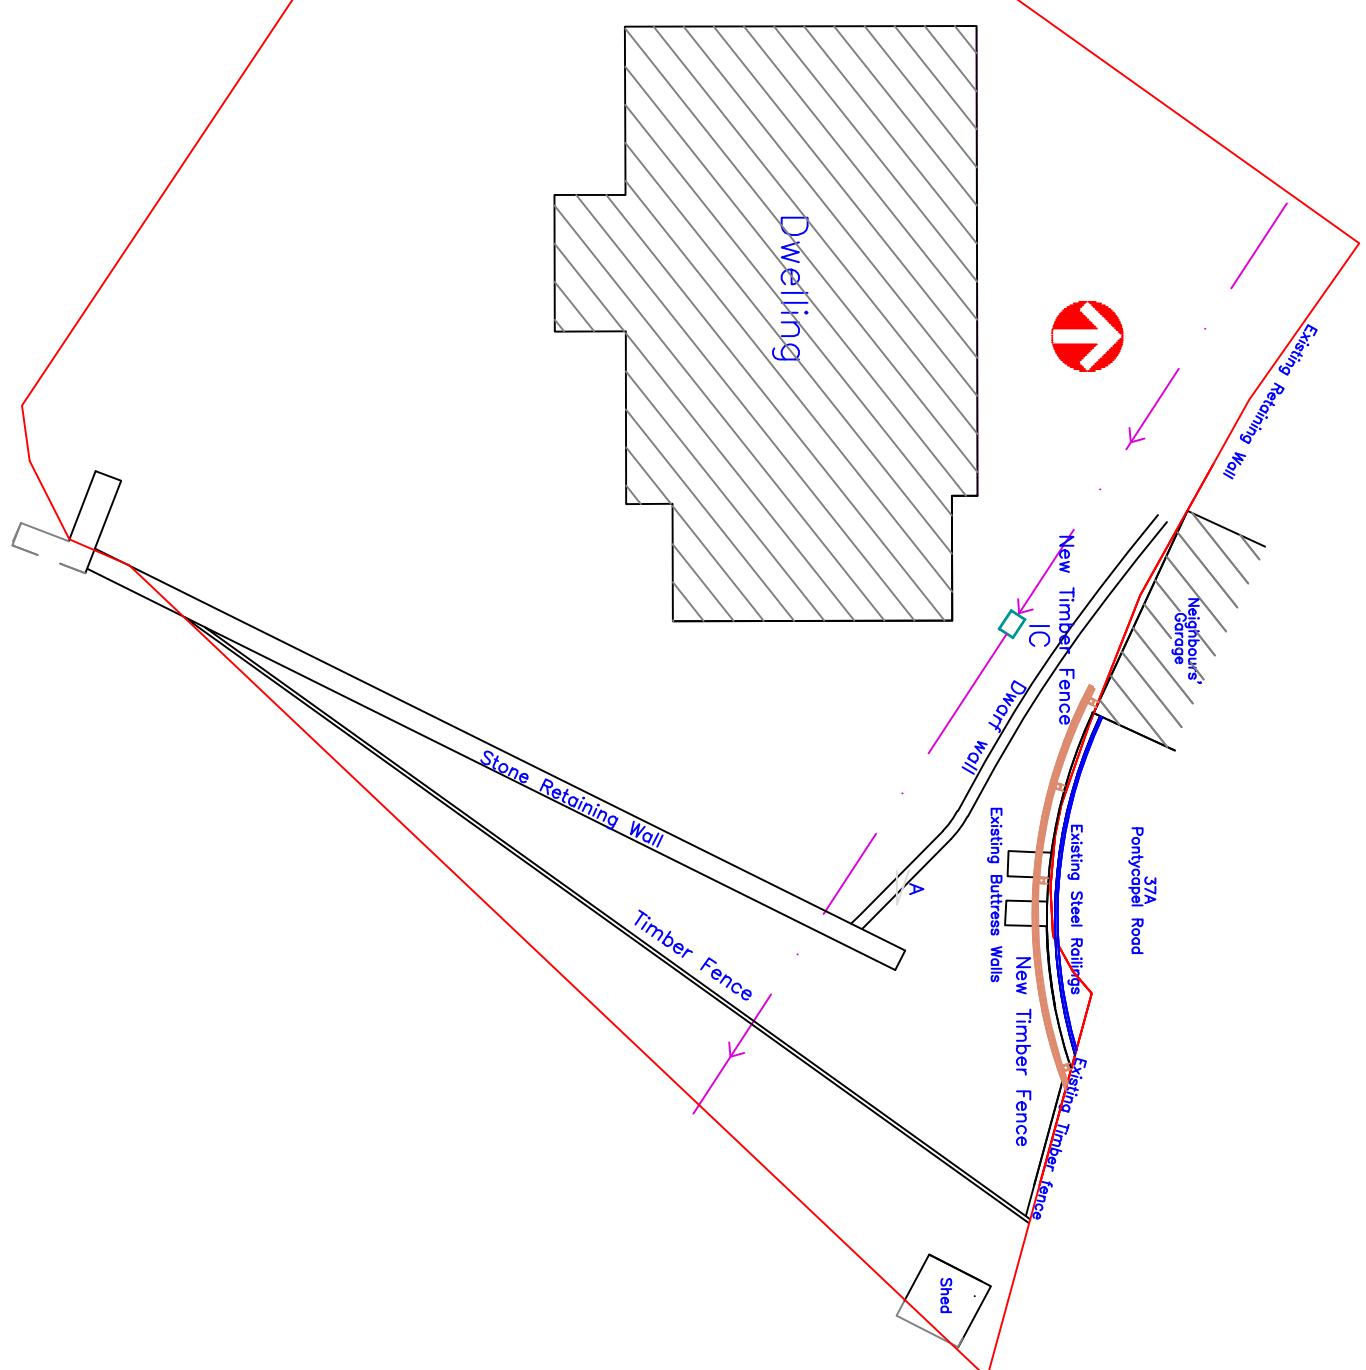


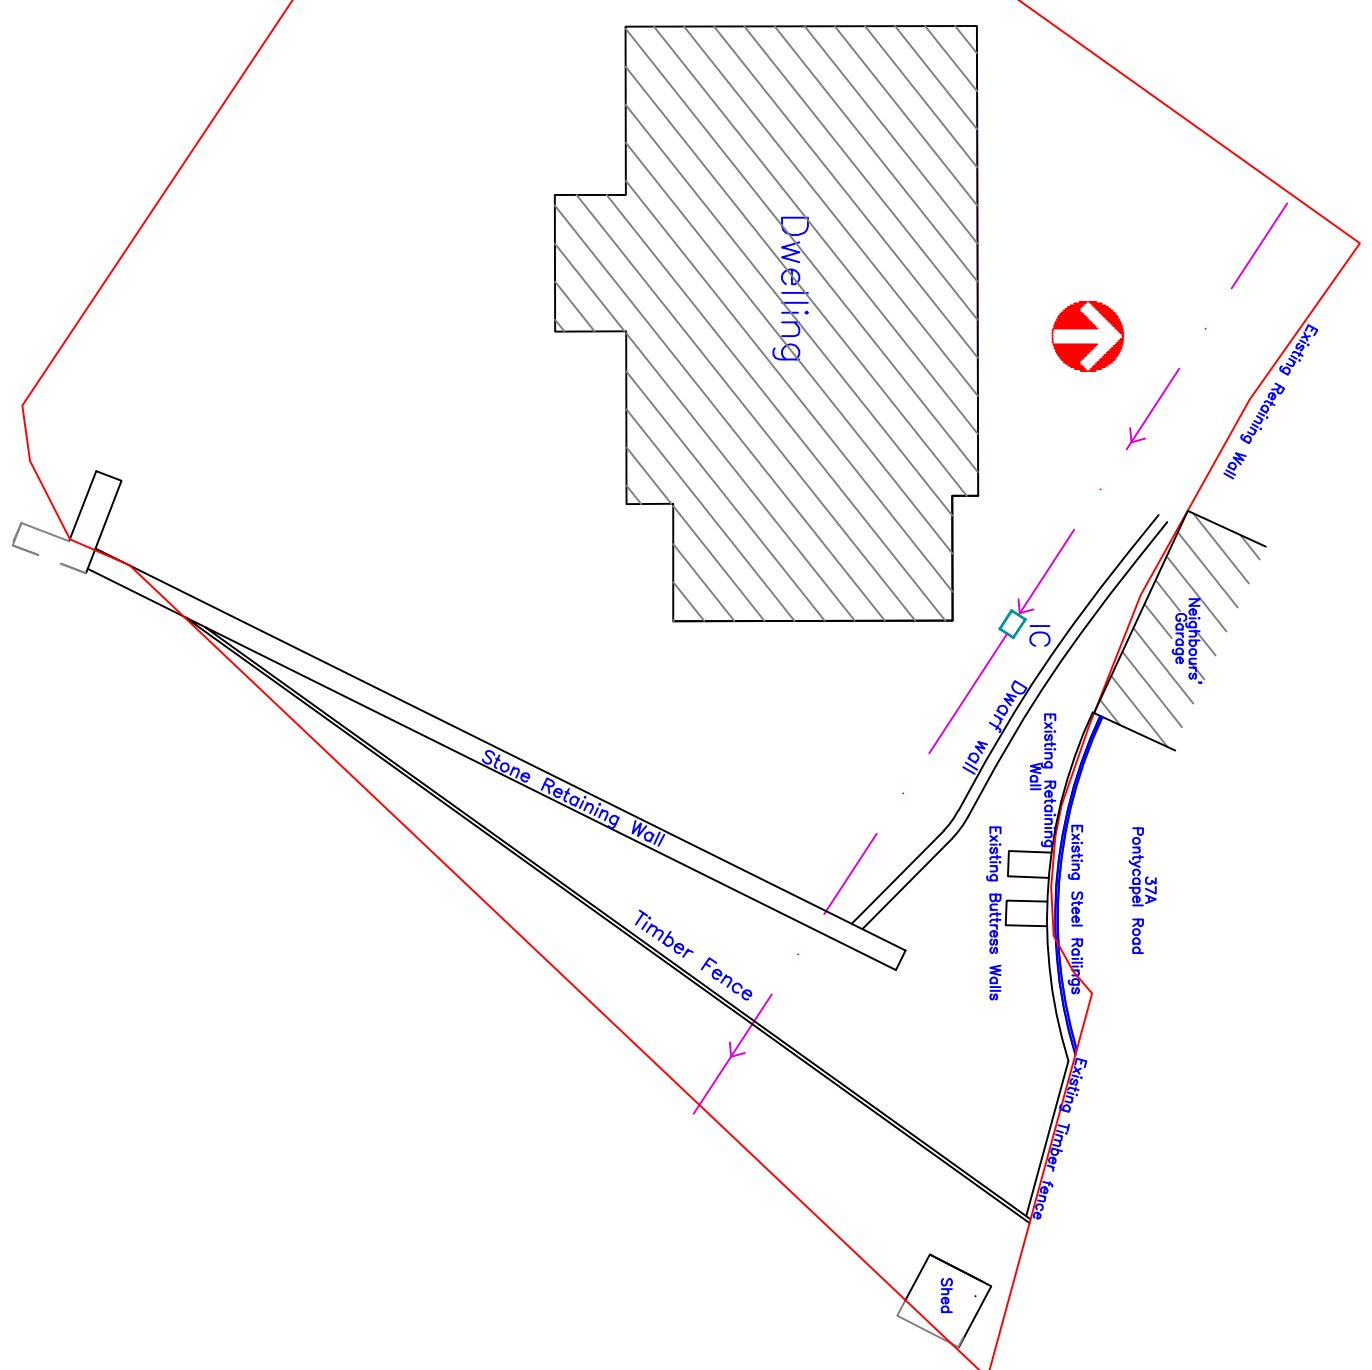

Job	Client	Title	
		Plot 2	
		Taff Fawr Close	
		Pontycapel Road	
Erection of Timber Fence	Mertyn Tyfll CF48 2RF	Date	Aug 2020
		Scale	1:100, 1:200
		Paper	A2
		Title	TAFF FAWR PLOT 2 01A