



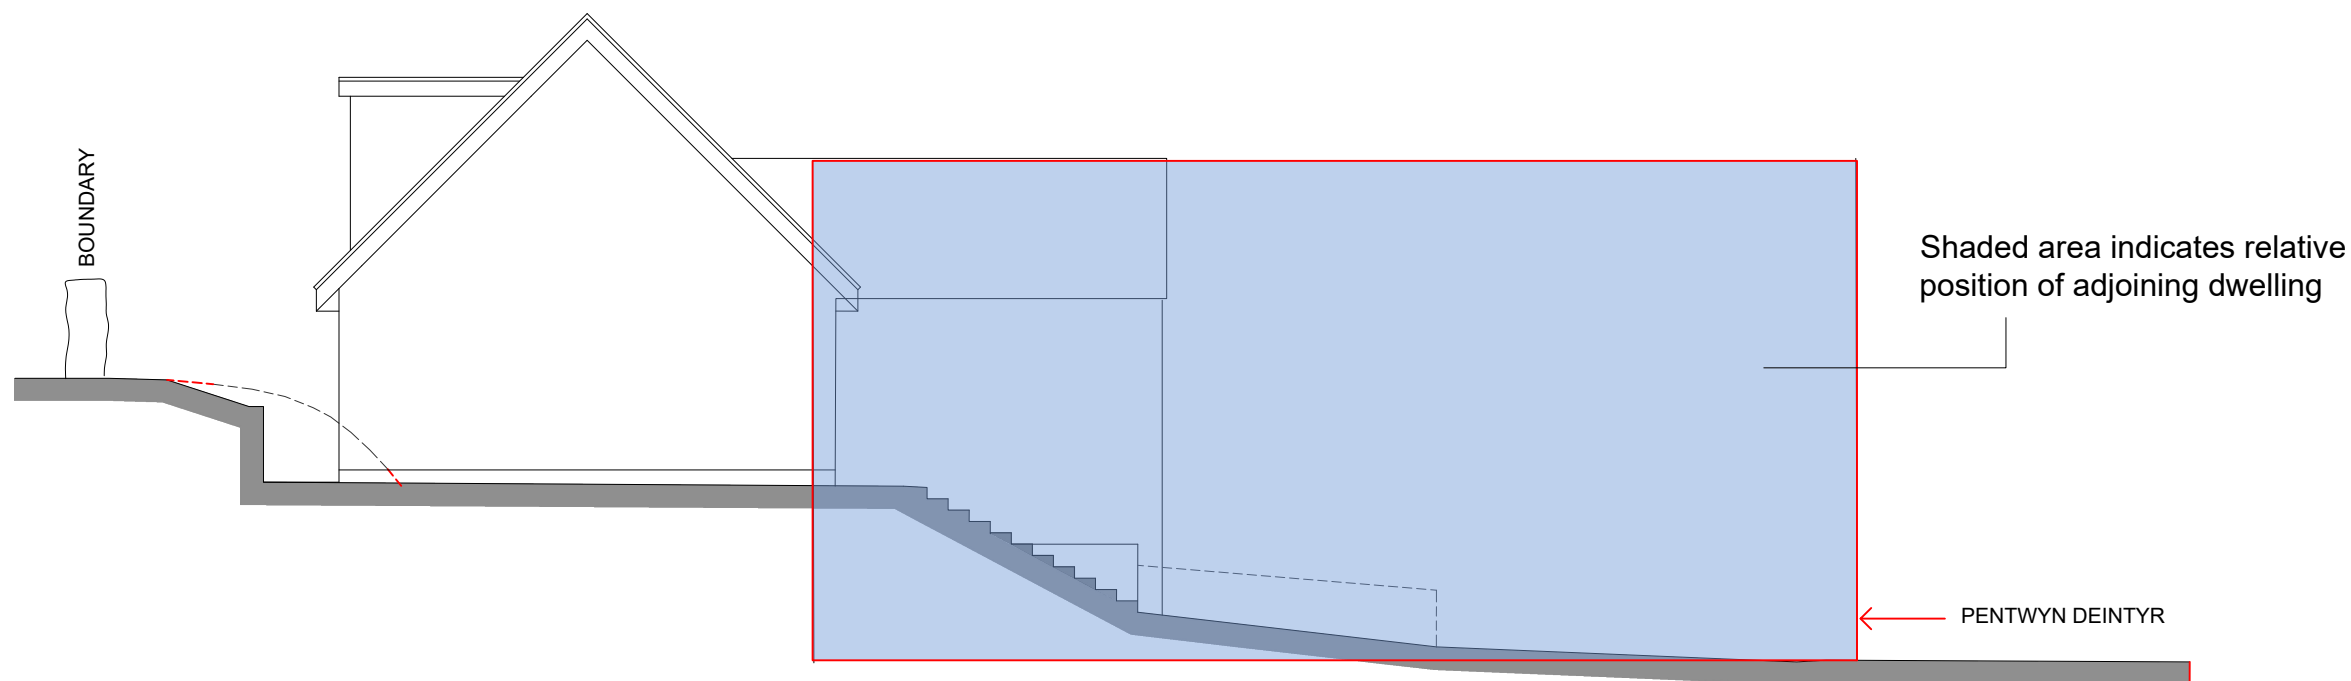

SIDE VIEW

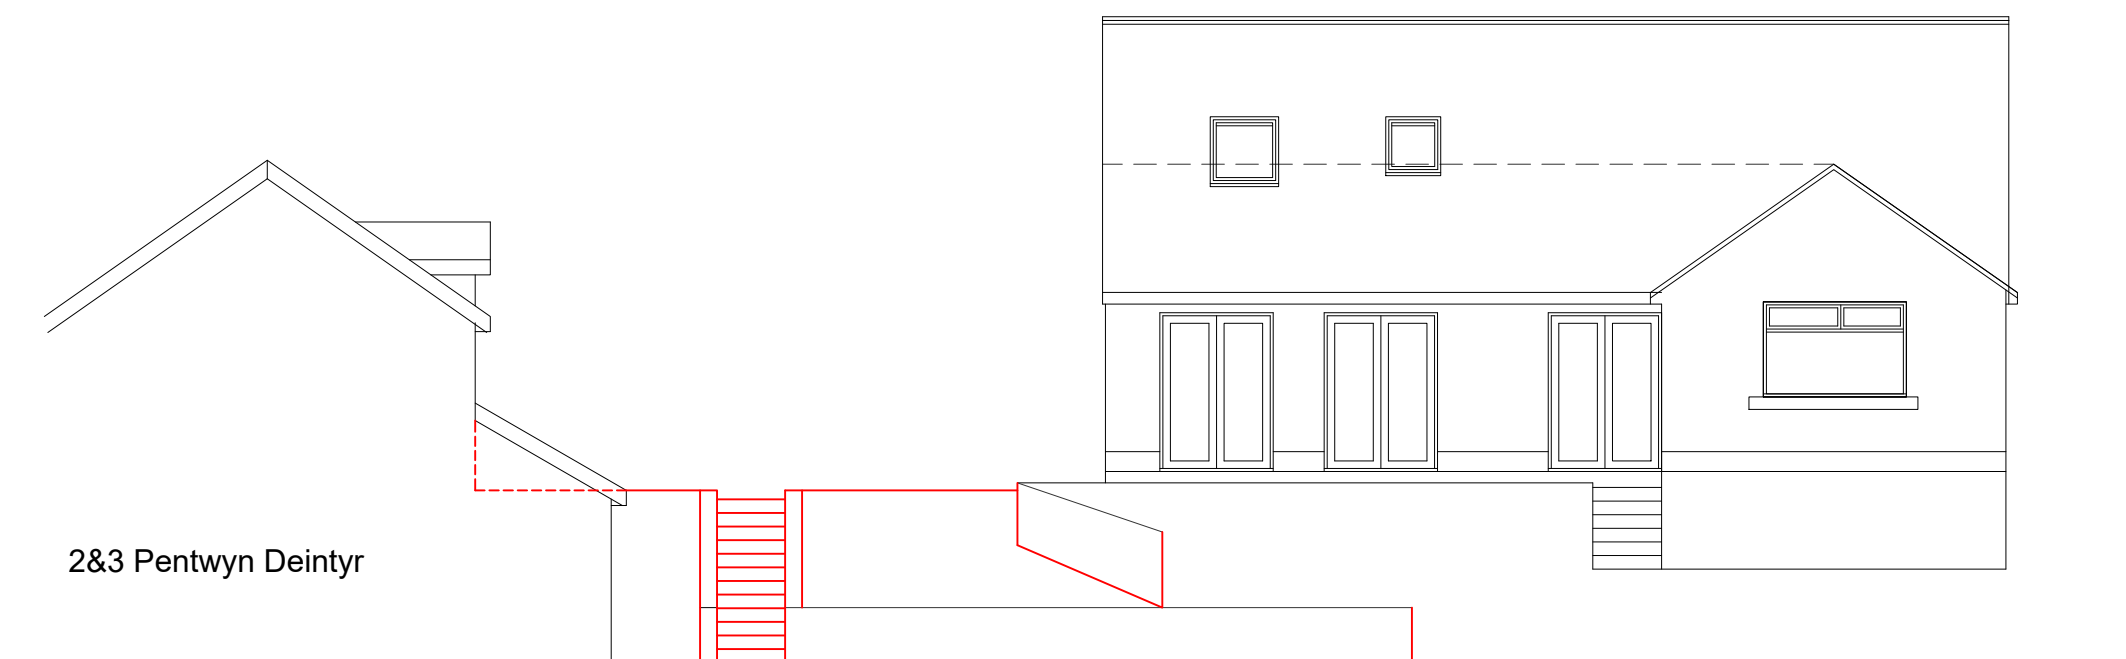

VIEW FROM ROAD

k.j.lloyd AADip. RIBA CHARTERED ARCHITECT		49 Coed Y Pia, LLanbradach Caerphilly, CF83 3PT	
PROJECT	PROPOSED ALTERATIONS AND EXTENSION		SCALE
	THIRLMERE		1:100 @ A3
DRAWN	PENTWYN DEINTYR		DATE
	TREHARRIS CF46 5EA		MARCH 2020
DRAWING		DRG. NO.	SS.02
RELATIONSHIP BETWEEN DWELLING			

THIS DRAWING IS COPYRIGHT