



SECTION A.A.

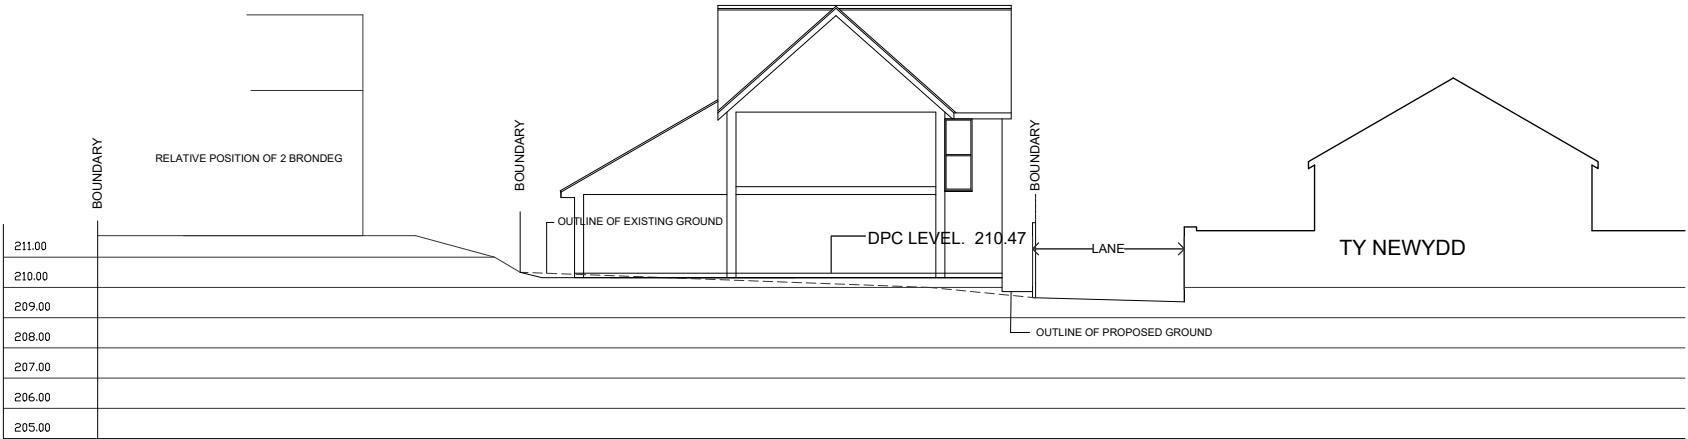

SECTION A.A.

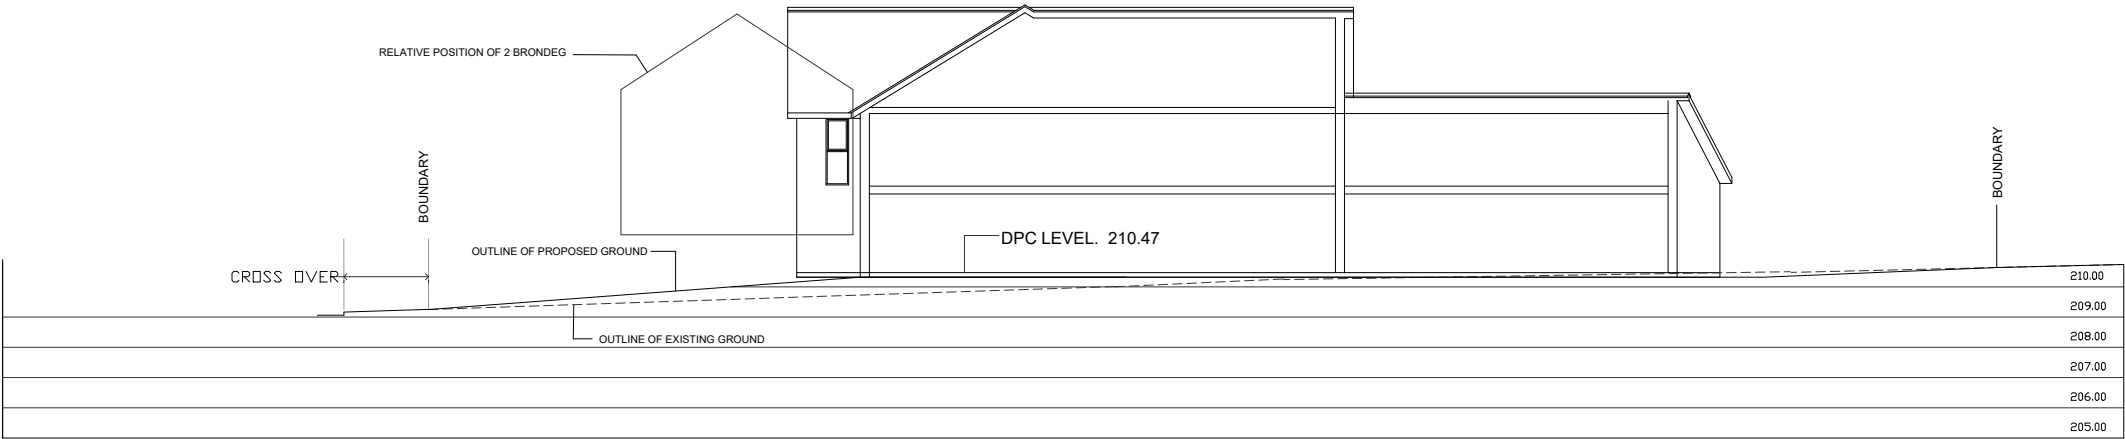

SECTION C.C.

k.j.lloyd AADip. RIBA CHARTERED ARCHITECT		49 Coed Y Pia, Llanbradach Caerphilly, CF83 3PT	
PROJECT PROPOSED DWELLING LAND AT BOTTOM OF BRONDEG HEOLGERRIG MERTHYR TYDFIL		SCALE 1:250 @ A3	DATE OCT 2020
DRAWN KL		DRG NO.	SX.01
DRAWING SITE SECTIONS			
THIS DRAWING IS COPYRIGHT			