Revisions

A First floor balustrade, key plan and overnight security gates amended. 17 Sep '19

B 'Contract Documents' Drawing Status added. 18 Oct '19

C Exposed grid ceiling system added in lieu of linear ceiling system. 16 Jun '20

DIMENSIONS ARE NOT TO BE SCALED FROM THIS DRAWING
THIS DRAWING IS COPYRIGHT

CONSTRUCTION RISK HI NUMBER


NOTE:
THIS DRAWING HAS BEEN PRODUCED FROM THIRD PARTY INFORMATION AND IS NOT AN AS BUILT DRAWING.

THIS DRAWING IS ONLY A REPRESENTATION AND THEREFORE DISCREPANCIES MAY BE PRESENT. ALL DIMENSIONS ARE APPROXIMATE ONLY.

IT IS RECOMMENDED THAT A DETAILED SURVEY IS COMMISSIONED PRIOR TO ANY FUTURE DESIGN WORK.
NOTE:
This drawing is for Tender issue only. This drawing should be read in Conjunction with all Tender Information and the current DESIGN STATUS REPORT highlighting the areas of design development post contract appointment. The contractor should allow time within their programme to allow for design development of the areas identified.


The information on this drawing has been coordinated with ????. Any discrepancies between consultant Tender information should be identified to Project Manager for clarification.

H92-110A TRESPA rain screen on aluminium support frame, drained and ventilated cavity with exposed colour match rivet fixings

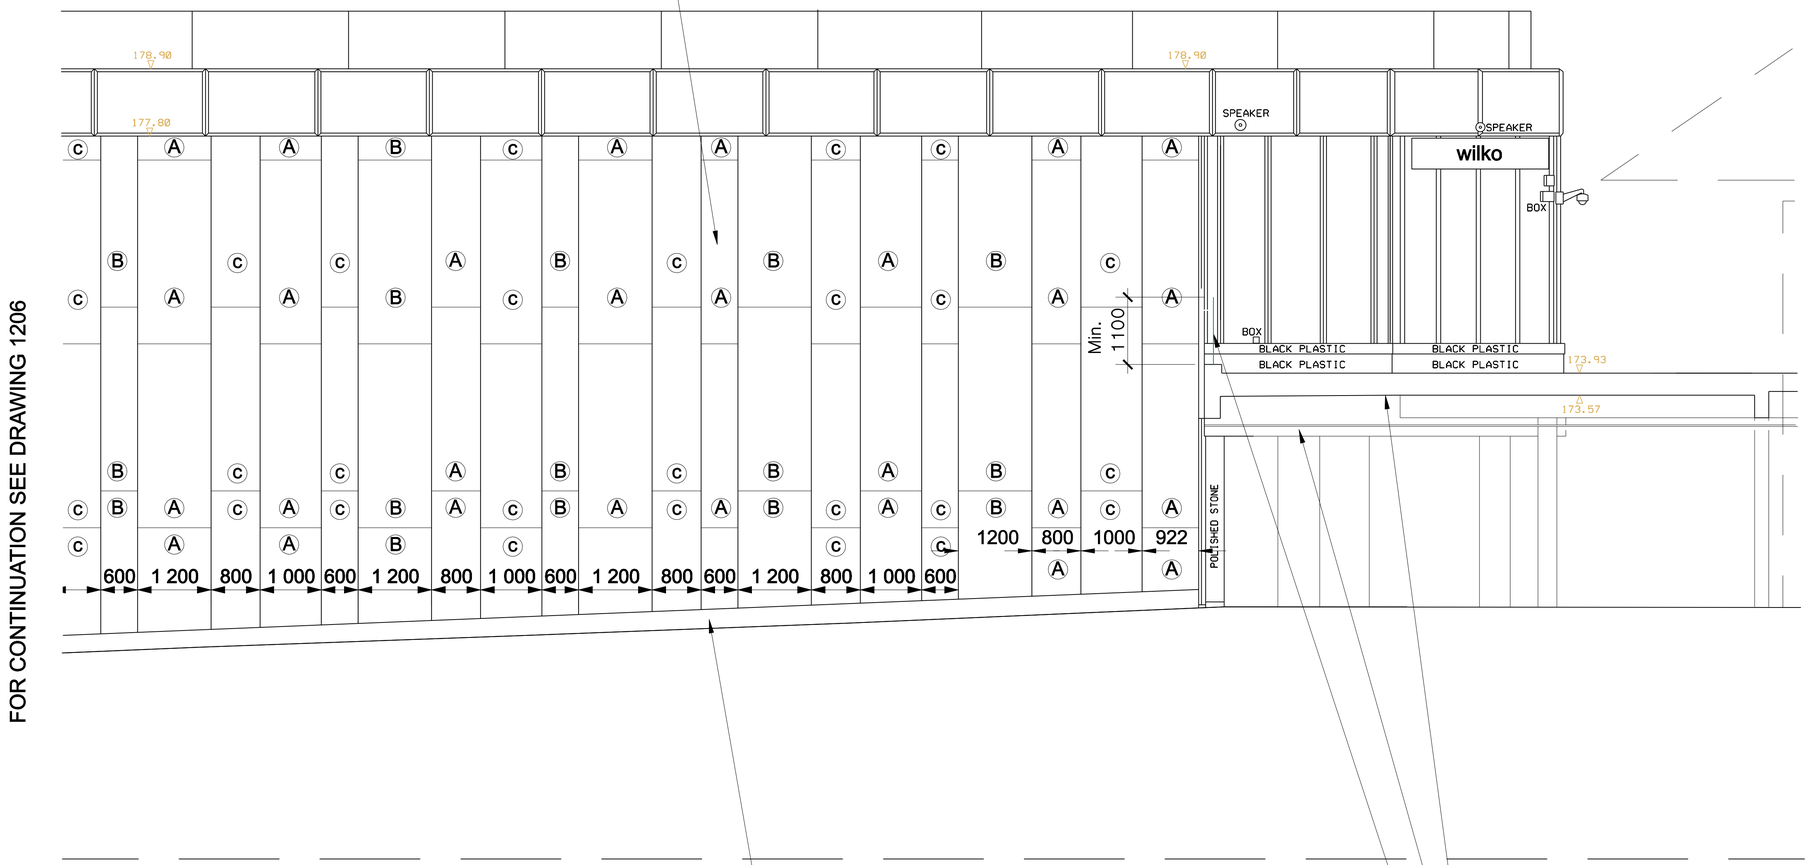

FOR CONTINUATION SEE DRAWING 1206

PROPOSED ELEVATION 3b

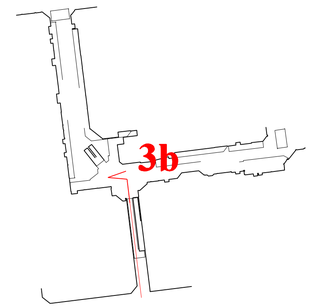

KEY PLAN

FINISHES :-

CLADDING PANELS -

(A) TRESPA - A08.2.3 SALMON, SATIN FINISH

(B) TRESPA - A12.1.8 PASSION RED, SATIN FINISH

(C) TRESPA - A12.3.7 CARMINE RED, SATIN FINISH

RAIN SCREEN CLADDING ON ALUMINIUM SUPPORT FRAME, DRAINED AND VENTILATED CAVITY WITH EXPOSED COLOUR MATCHED RIVET FIXINGS.

pentan architects
22 Cathedral Road
Cardiff CF11 9LJ
t: 029 2030 9010
info@pentan.co.uk

Project: ST TYDFIL SHOPPING CENTRE
Client: R & M WILLIAMS
Drawing Title: PROPOSED SECTION ELEVATIONS 3b

Date: MAR '19
Scale: 1:50 @ A1
Drawing No.: 3779-A-1207
Rev.: C

NOTES. Do not scale. All dimensions are in millimetres unless stated otherwise