


All welds to be ground to a fine finish and gate and posts painted in black rust inhibitive paint

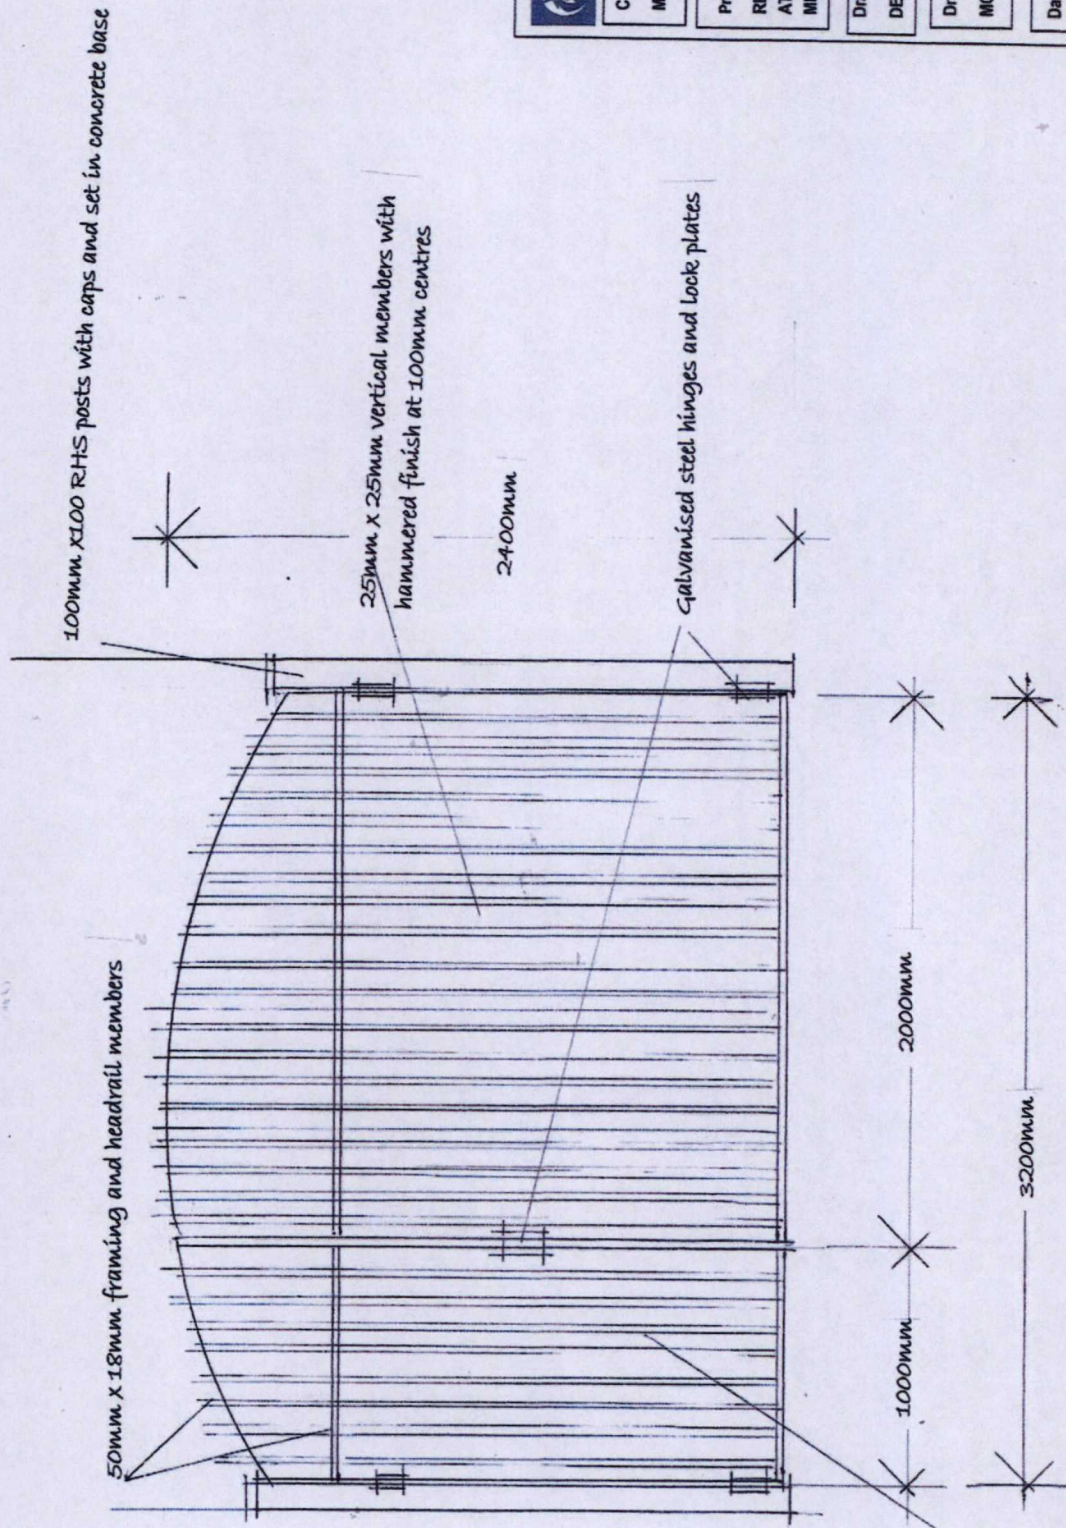

Pedestrian gate to open independently of other leaf
Both leaves to open inwards to courtyard

	MICHAEL EDWARDS MRICS CHARTERED SURVEYOR
Client MURPHY & CORKE DEVELOPMENTS	Project RECONSTRUCTION OF COTTAGE 4 AT BOWENS COURT 8 HIGH STREET MERTHYR TYDFIL
Drawing Title DETAILS OF GATE TO COURTYARD	Drawing No MCD8HS/07
Revision A	Scale 1:20
Date SEPTEMBER 2019	Revision A Dimension to large leaf corrected