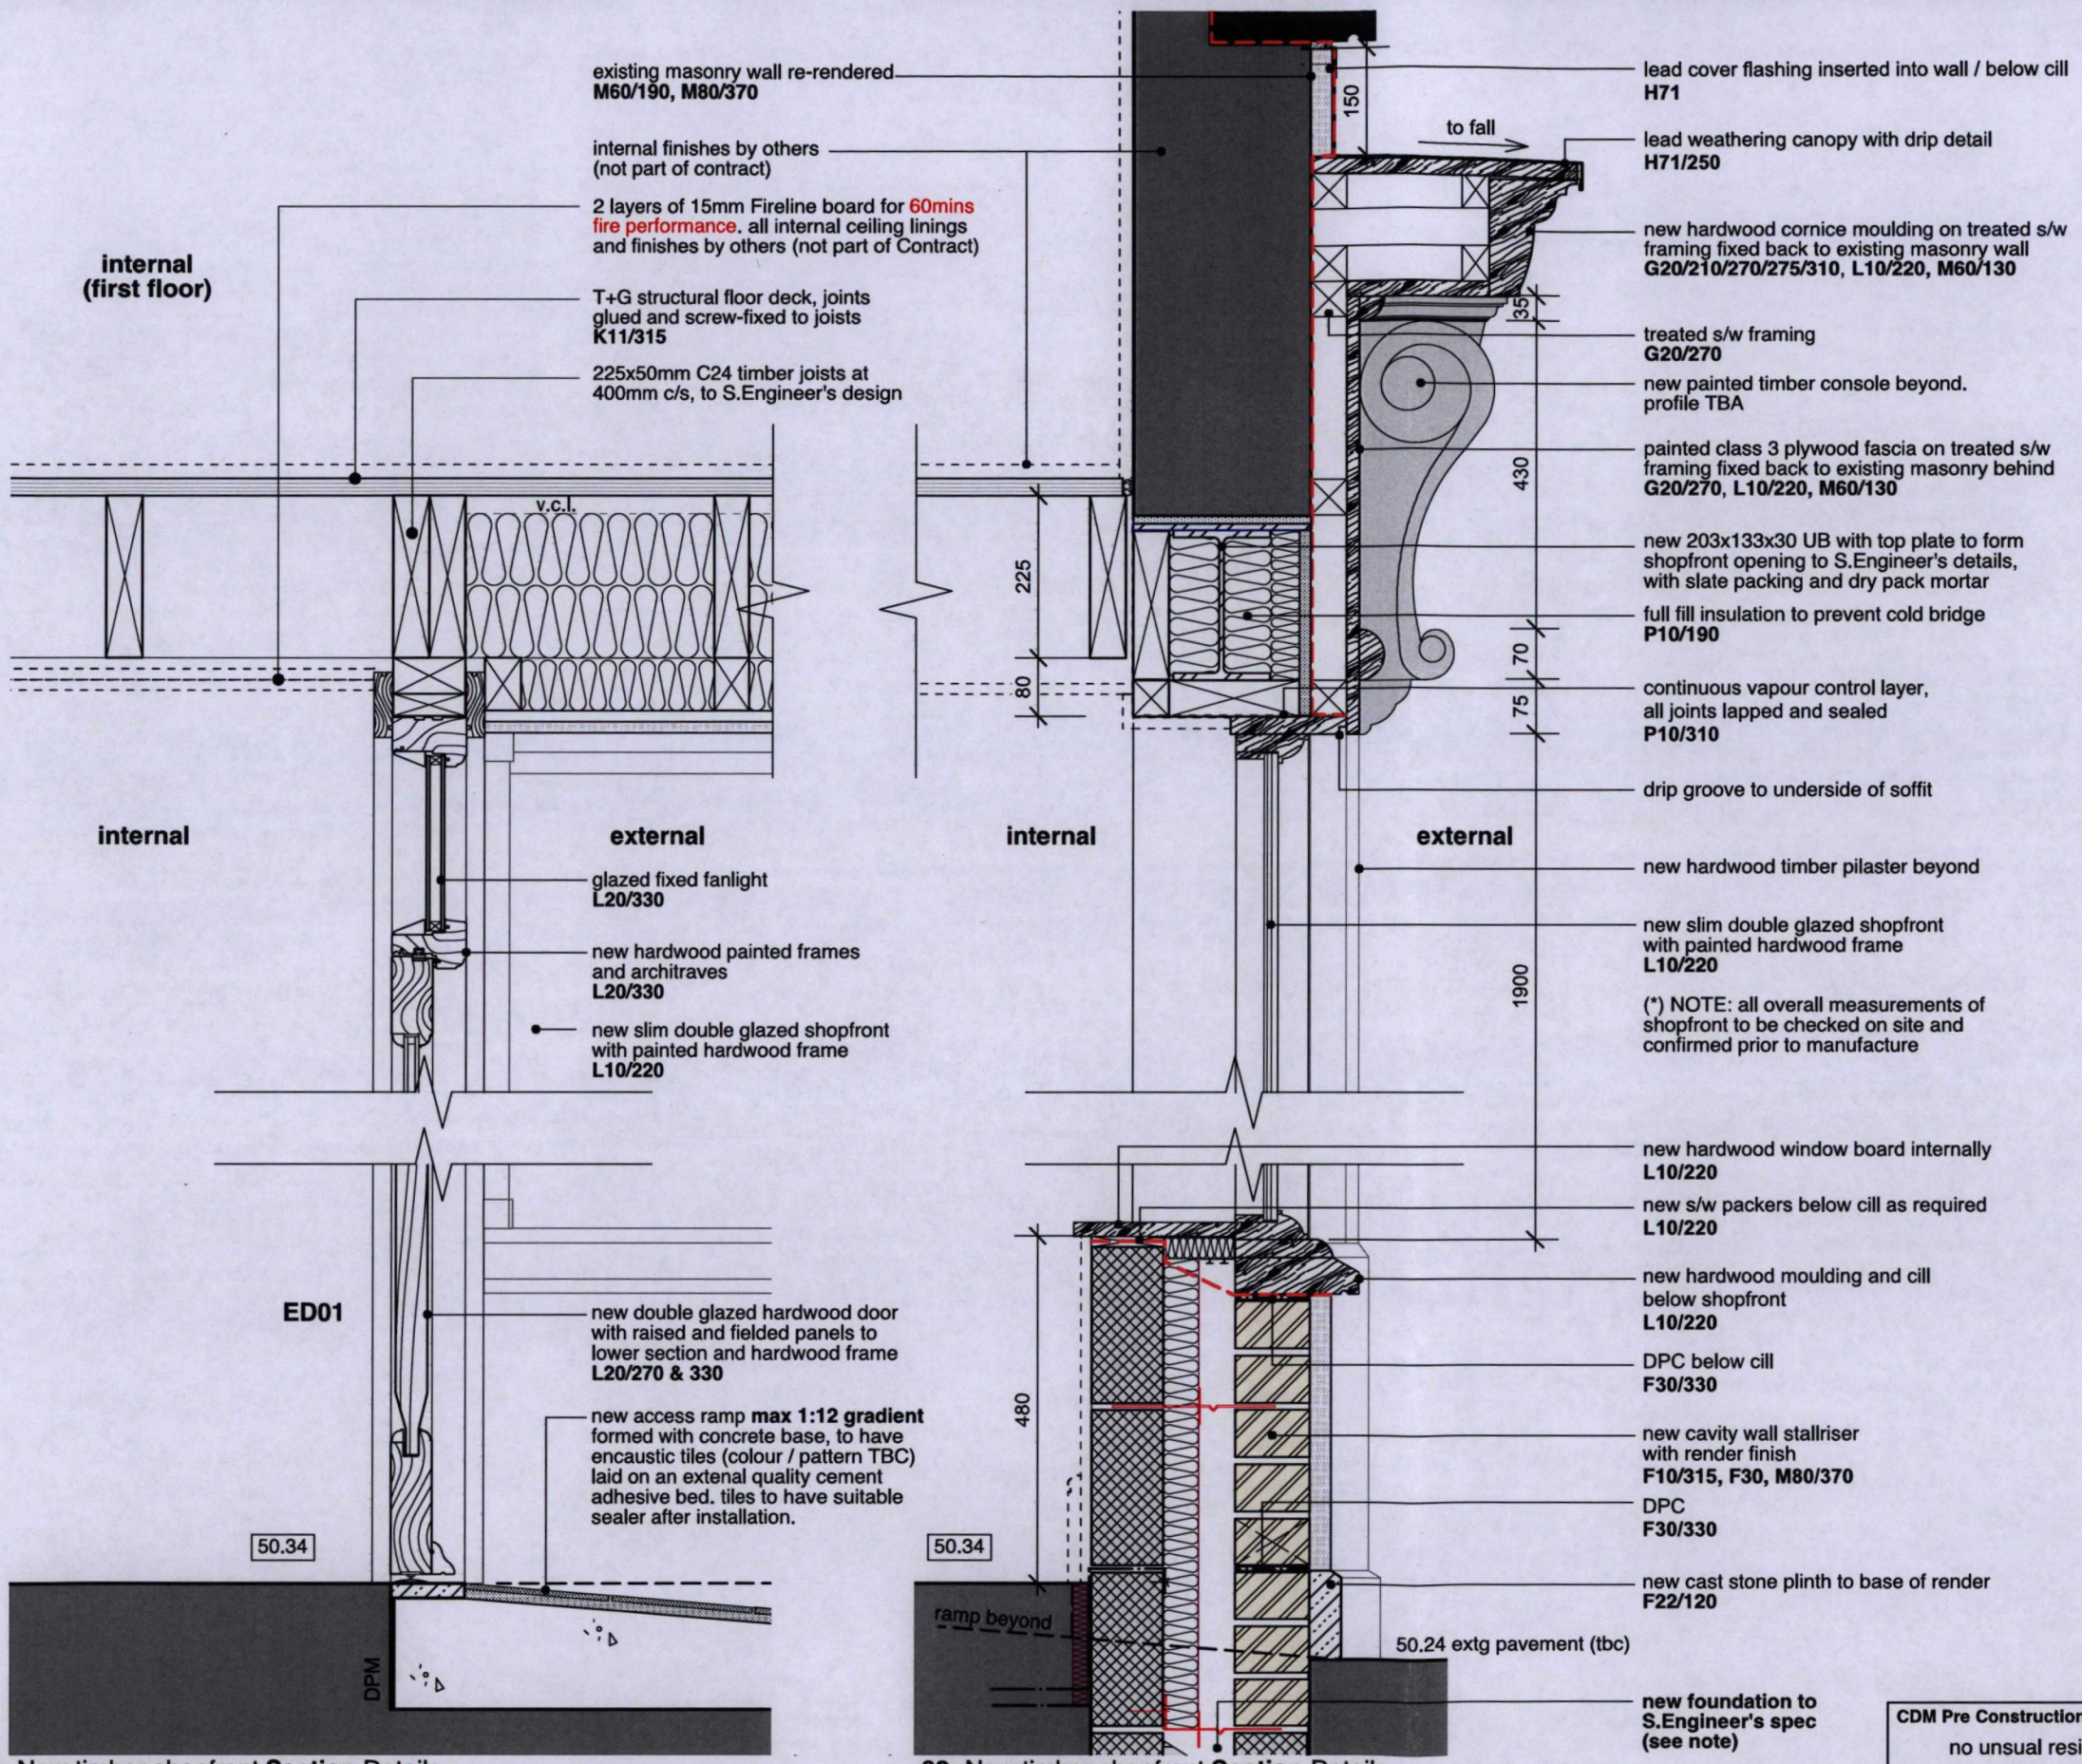


01: New timber shopfront **Section** Details
(through entrance door)

02: New timber shopfront **Section** Details
(through shopfront)

Rev	Date	Dwn	Chckd	Description

SITE DIMENSIONS / SUBMISSIONS
1. Contractor to take site dimensions and verify any discrepancies with CA.
2. Submit fabrication drawings to CA, for comment, at least 10 working days in advance of fabrication. Only proceed once FMA Status 'A' or 'B' have been awarded.
Drawings to include all detailed profiles.

6 King Street Bristol BS1 4EQ
T 0117 929 9293 E info@fm-architects.co.uk
F 0117 929 9295 W fm-architects.co.uk

• All drawings are copyright
• Report all discrepancies to project administrator
• Do not scale drawing for construction purposes
• All dimensions to be checked on site

0 Xm

North

Foundation Specification:
(Provided By Mann Williams)

allow for 600w x 300D grade FND2 Mass concrete foundation founding depth min. 750 below external ground level. Allow for connecting 4no. M16 stainless steel dowels (450mm long) to existing foundations at each end

CDM Pre Construction Information:
no unsual residual risks identified

TENDER

ferguson mann architects

Job Title: Merthyr Tydfil THI				Drawing Title: Bowens Court / 8 High Street New Shopfront Section Details		
Client: Merthyr Tydfil CBC						
Scale: 1:10 @ A3	Date: 31.05.19	Drwn: NB	Chckd: CF	Job No: 10467-1	Drawing No: AS 101	Rev