




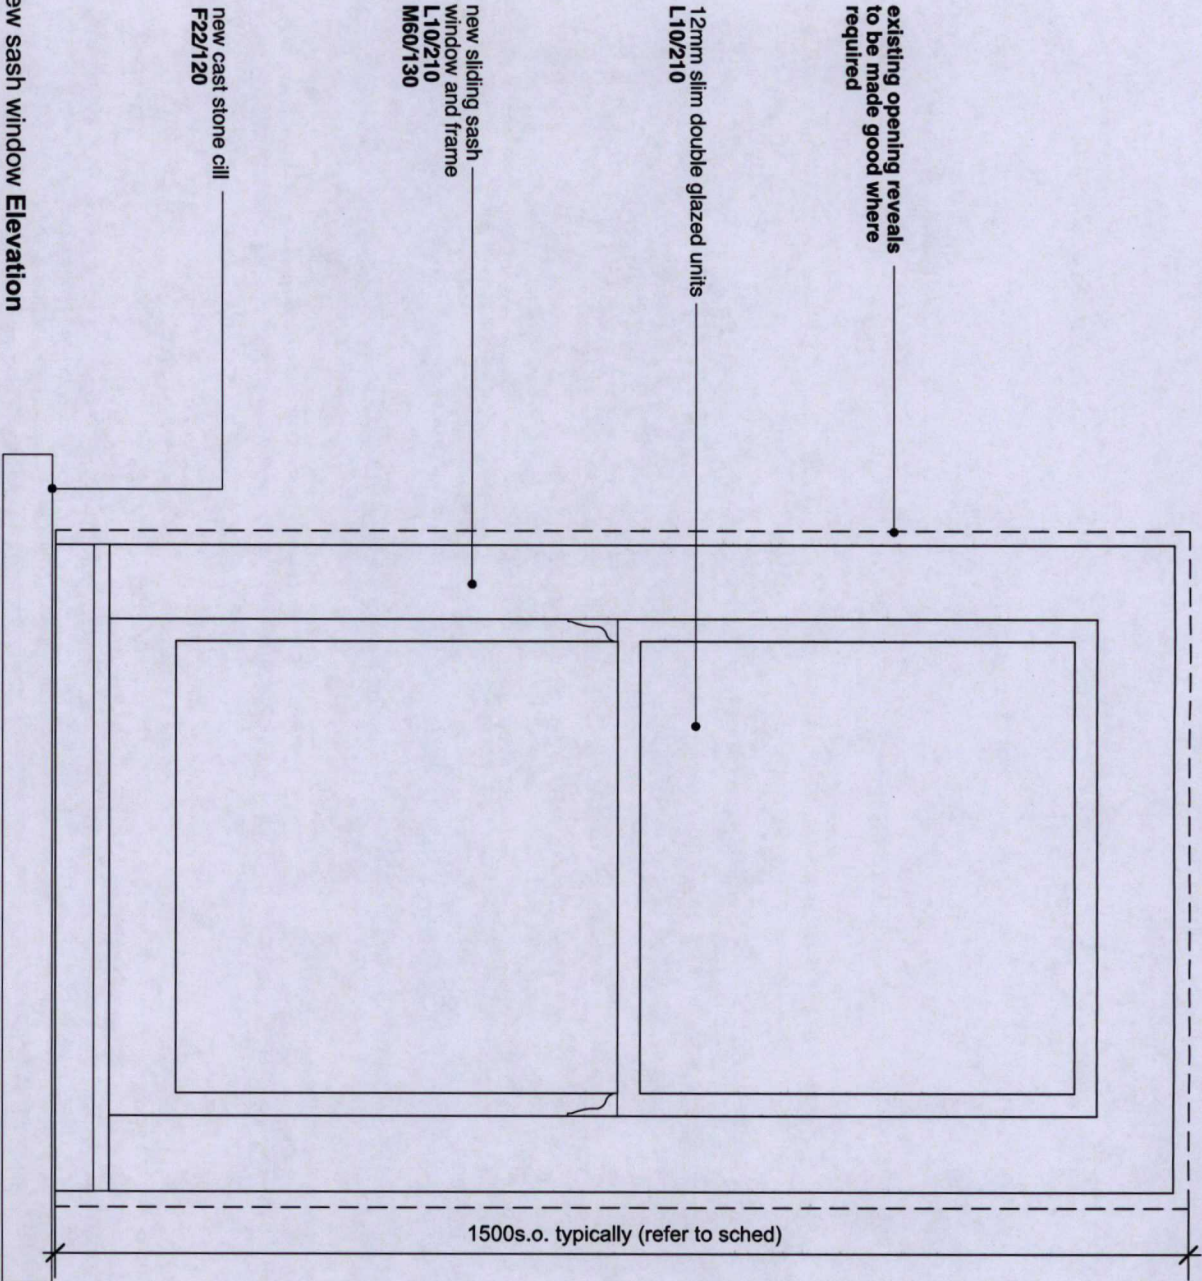

02: New sash window Elevation

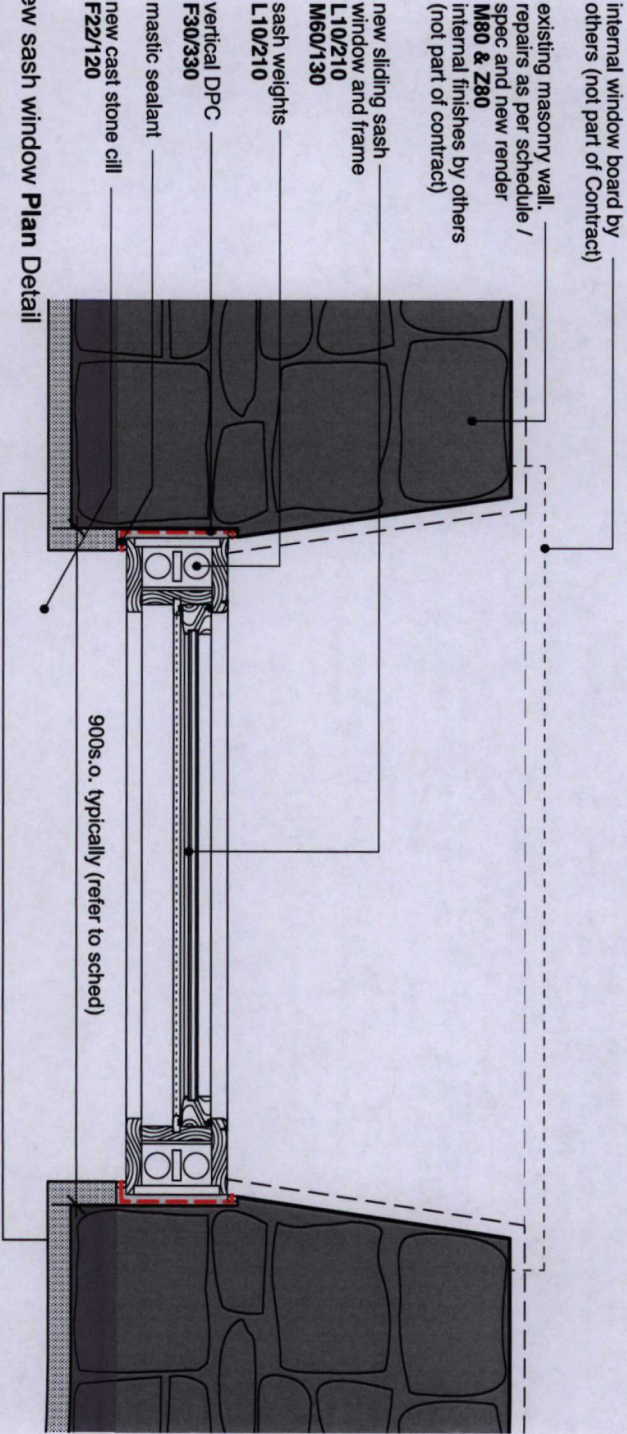

01: New sash window Plan Detail

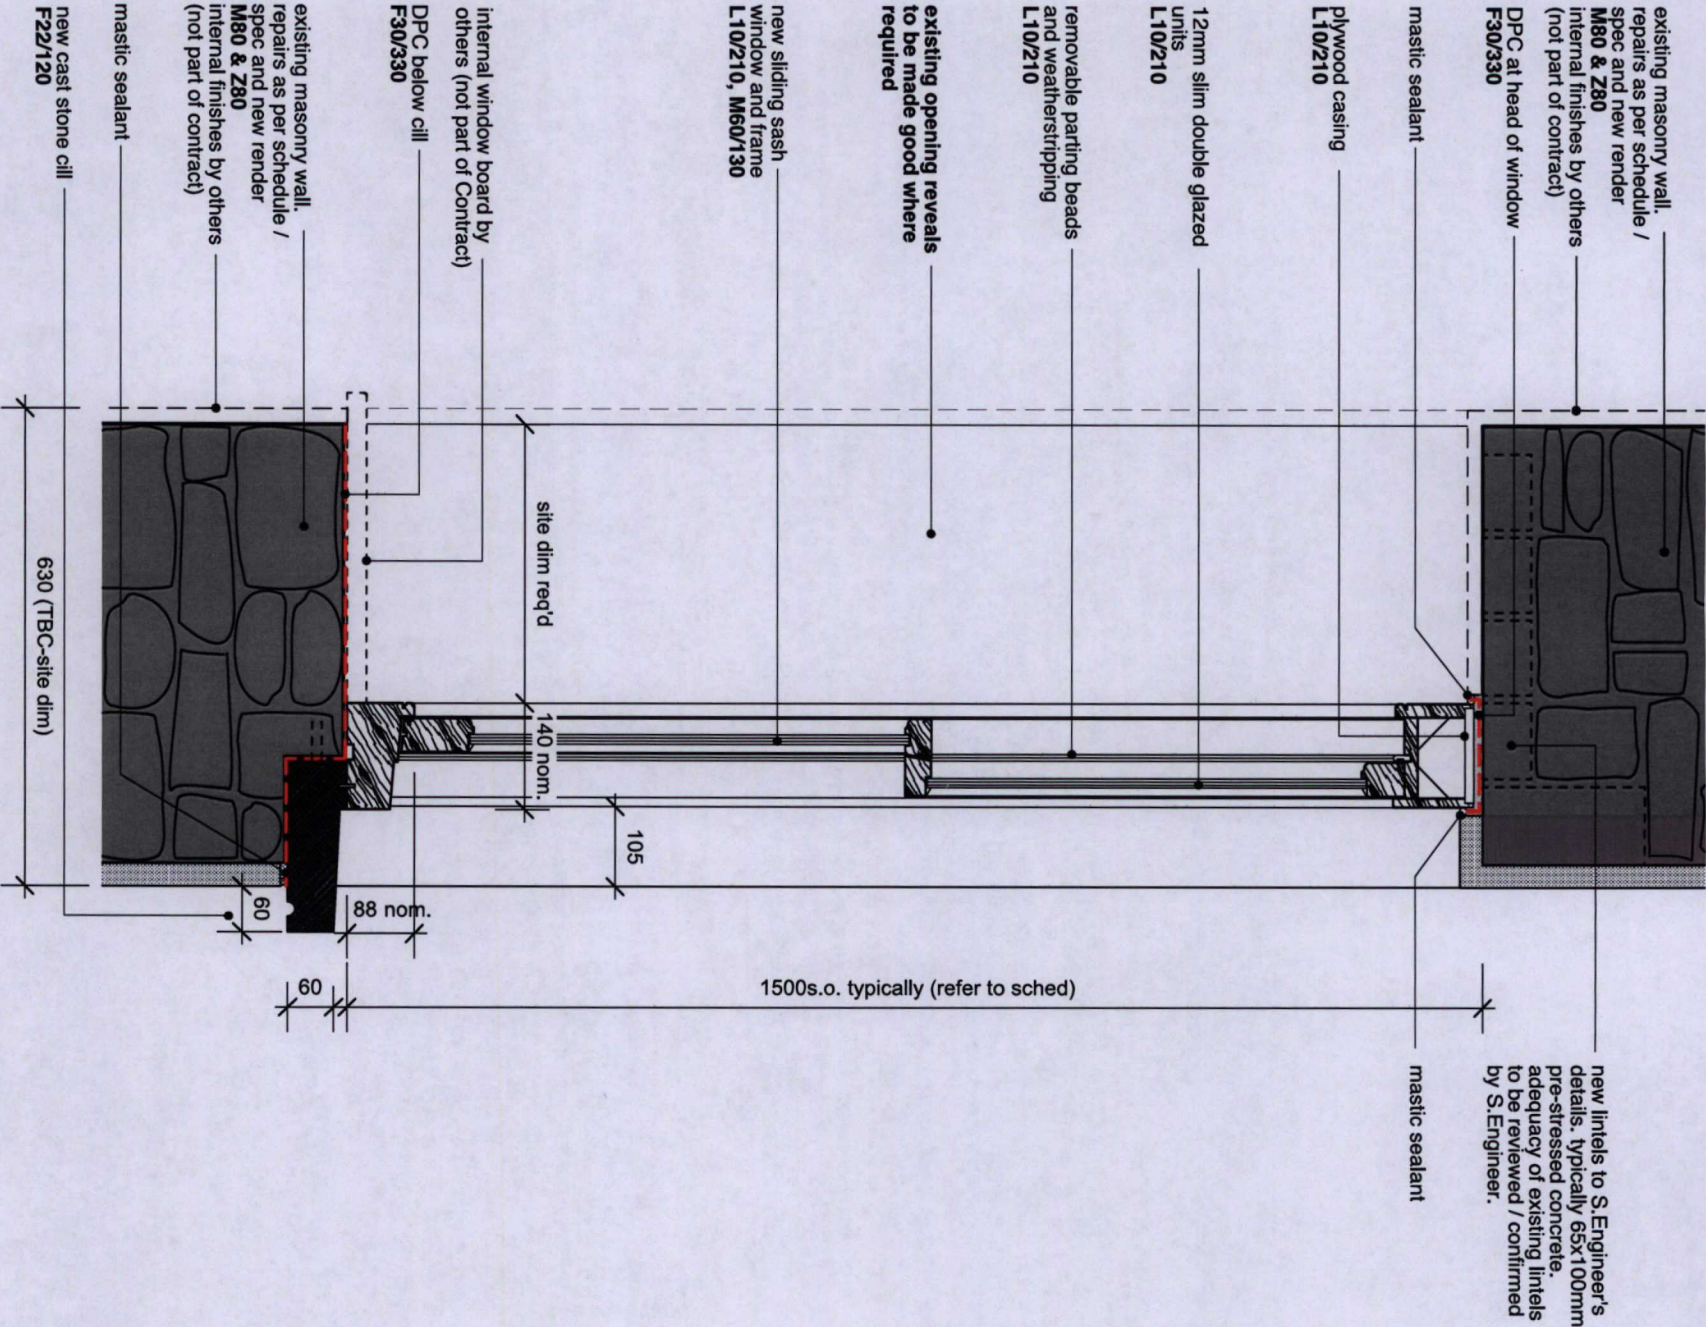

03: New sash window Section Detail

CDM Pre Construction Information:
no unusual residual risks identified

TENDER

Rev	Date	Dwn	Chkd	Description

SITE DIMENSIONS / SUBMISSIONS
1. Contractor to take site dimensions and verify any discrepancies with CA.
2. Submit fabrication drawings to CA, for comment, at least 10 working days in advance of fabrication. Only proceed once FMA Status 'A' or 'B' have been awarded.
Drawings to include all detailed profiles.

6 King Street Bristol BS1 4EQ
T 0117 929 9293 E info@fm-architects.co.uk
F 0117 929 9295 W fm-architects.co.uk

- All drawings are copyright
- Do not scale drawing for construction purposes
- All dimensions to be checked on site

0

Mmm

Job Title	Merthyr Tydfil THI			Drawing Title	Bowens Court / 8 High Street		
Client	Merthyr Tydfil CBC			Job No	New Sliding Sash Window Details		
Scale	1:10 @ A3	Date	31.05.19	Dwn	NB	Chkd	CF
Job No	10467-1			Drawing No	AS 105		
Rev							

ferguson mann architects