

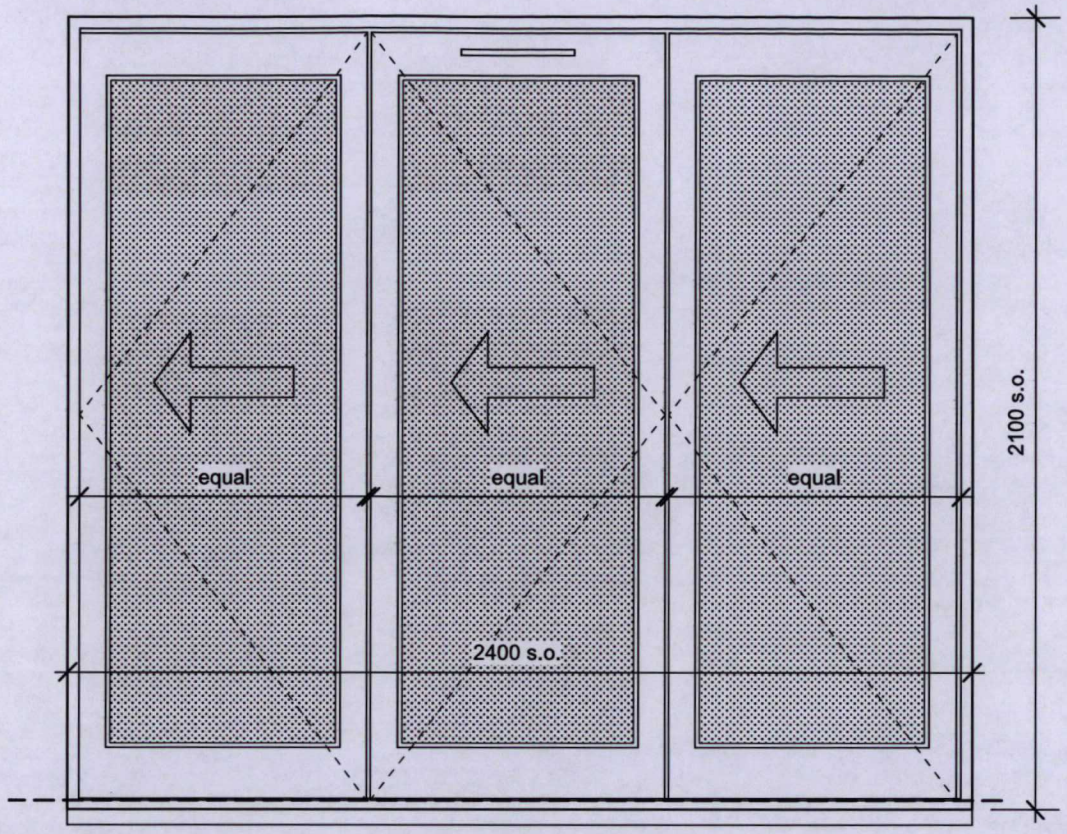


02: New sliding-folding door **Elevation** Detail (1:20 scale)

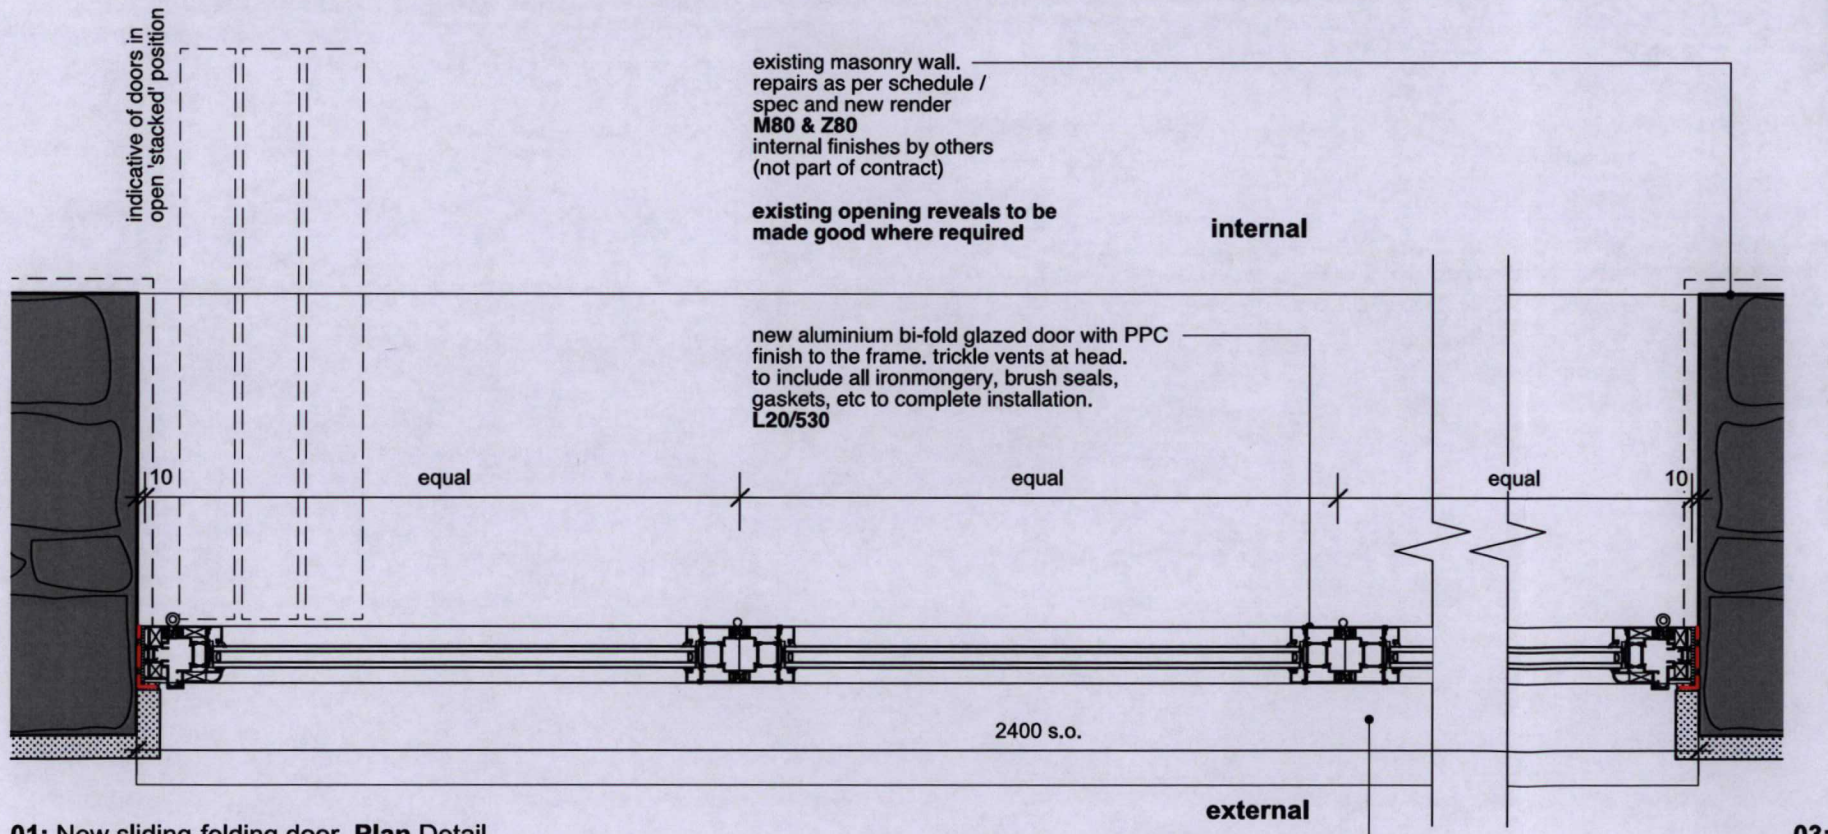

01: New sliding-folding door **Plan** Detail

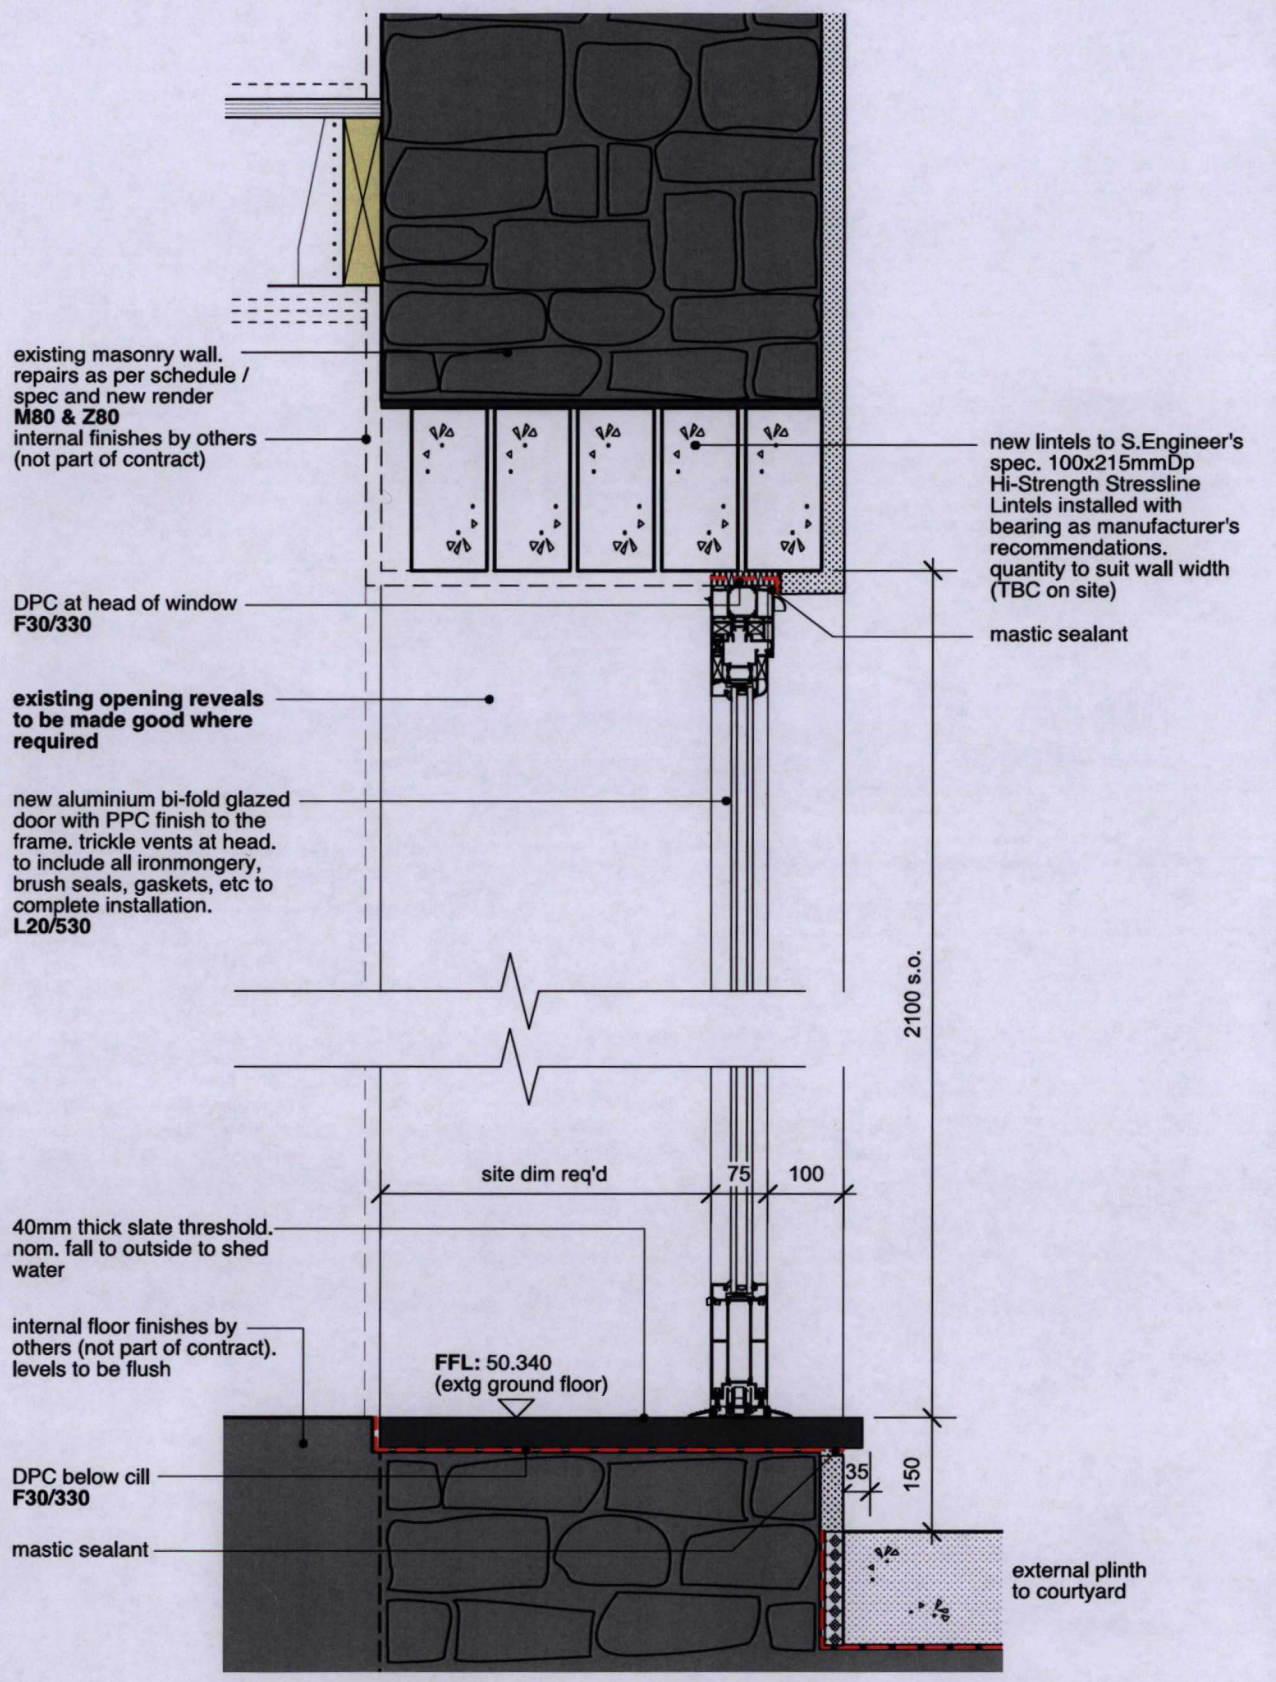

03: New sliding-folding door **Section** Detail

CDM Pre Construction Information:
no unsual residual risks identified

TENDER

Rev	Date	Dwn	Chckd	Description

SITE DIMENSIONS / SUBMISSIONS
1. Contractor to take site dimensions and verify any discrepancies with CA.
2. Submit fabrication drawings to CA, for comment, at least 10 working days in advance of fabrication. Only proceed once FMA Status 'A' or 'B' have been awarded.
Drawings to include all detailed profiles.

6 King Street Bristol BS1 4EQ
T 0117 929 9293 E info@fm-architects.co.uk
F 0117 929 9295 W fm-architects.co.uk

• All drawings are copyright
• Report all discrepancies to project administrator
• Do not scale drawing for construction purposes
• All dimensions to be checked on site

0 Xm

North

ferguson mann architects

Job Title: Merthyr Tydfil THI
Client: Merthyr Tydfil CBC
Drawing Title: Bowens Court / 8 High Street New External Door Details

Scale	Date	Drwn	Chckd	Job No	Drawing No	Rev
1:10 @ A3	31.05.19	NB	CF	10467-1	AS 116	