




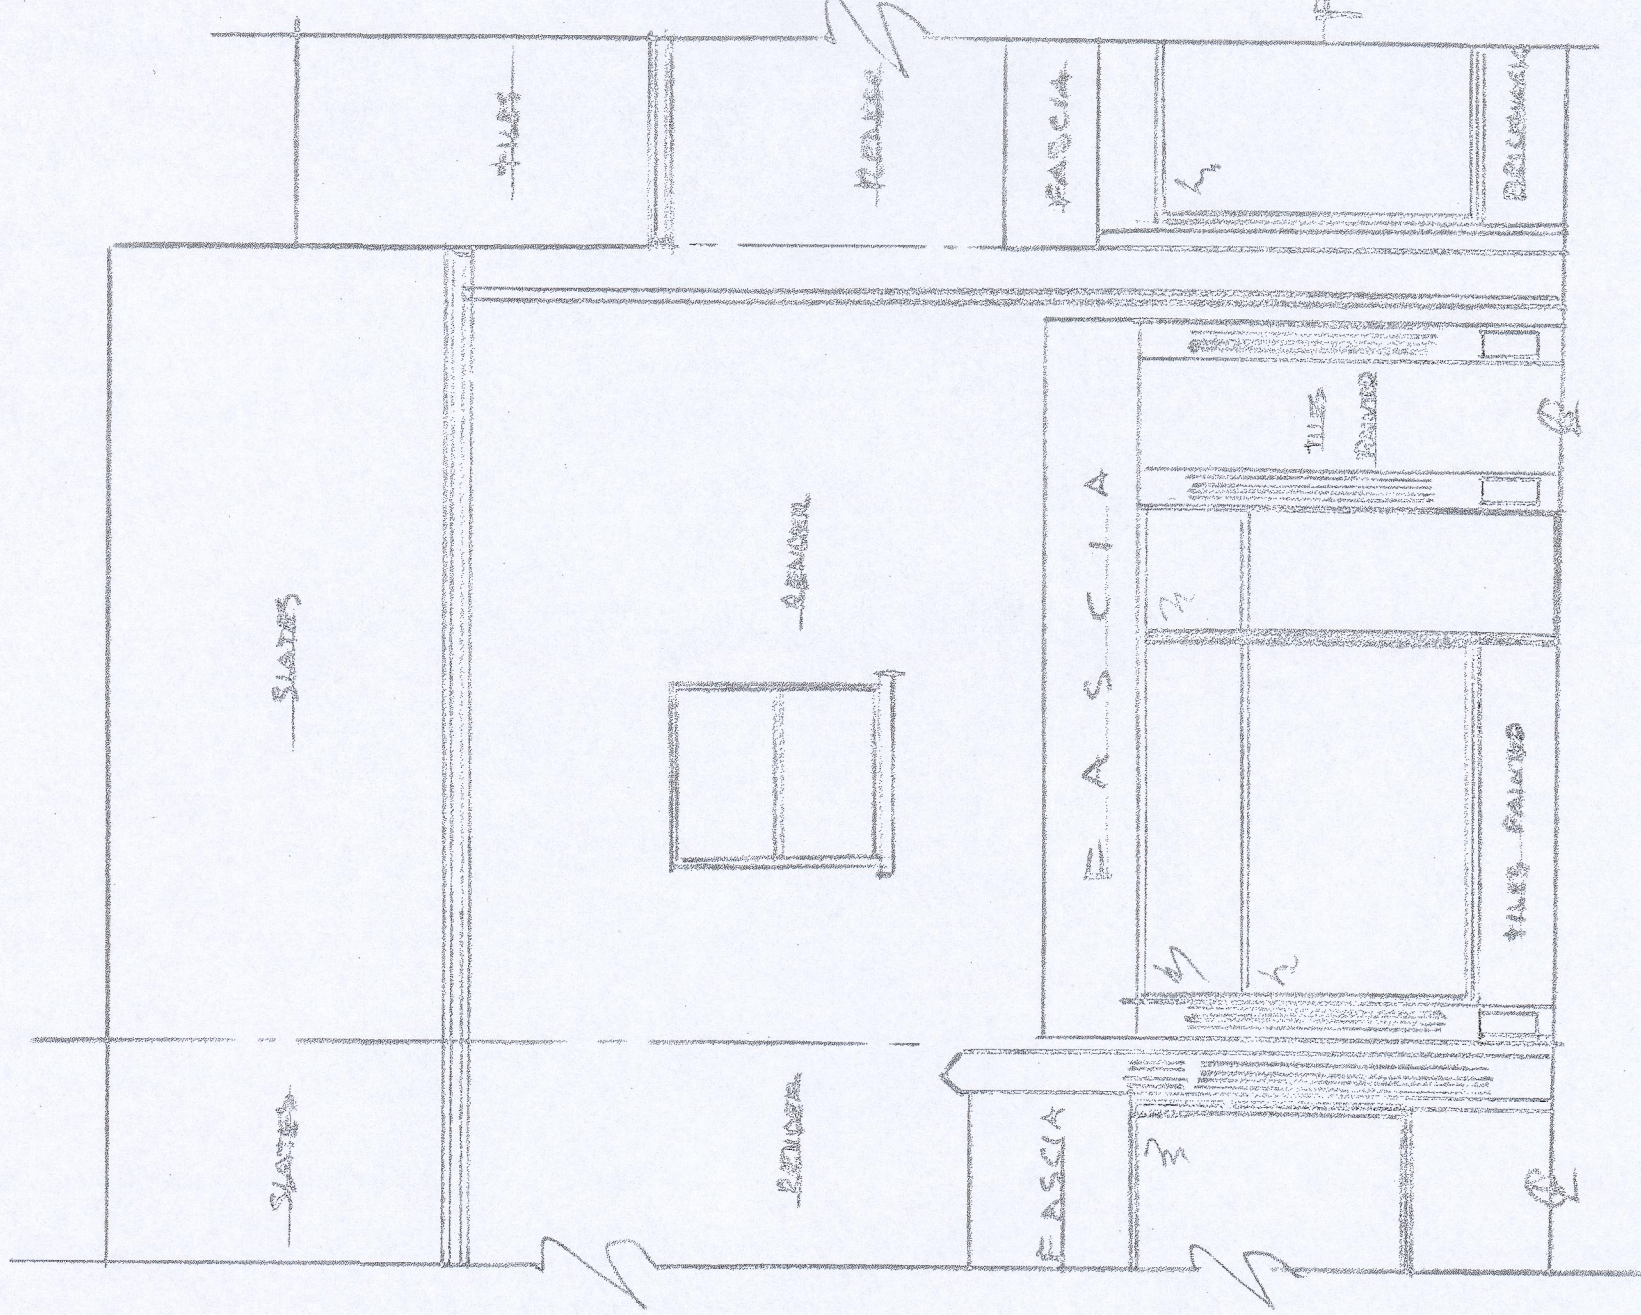

EXISTING FRONT ELEVATION

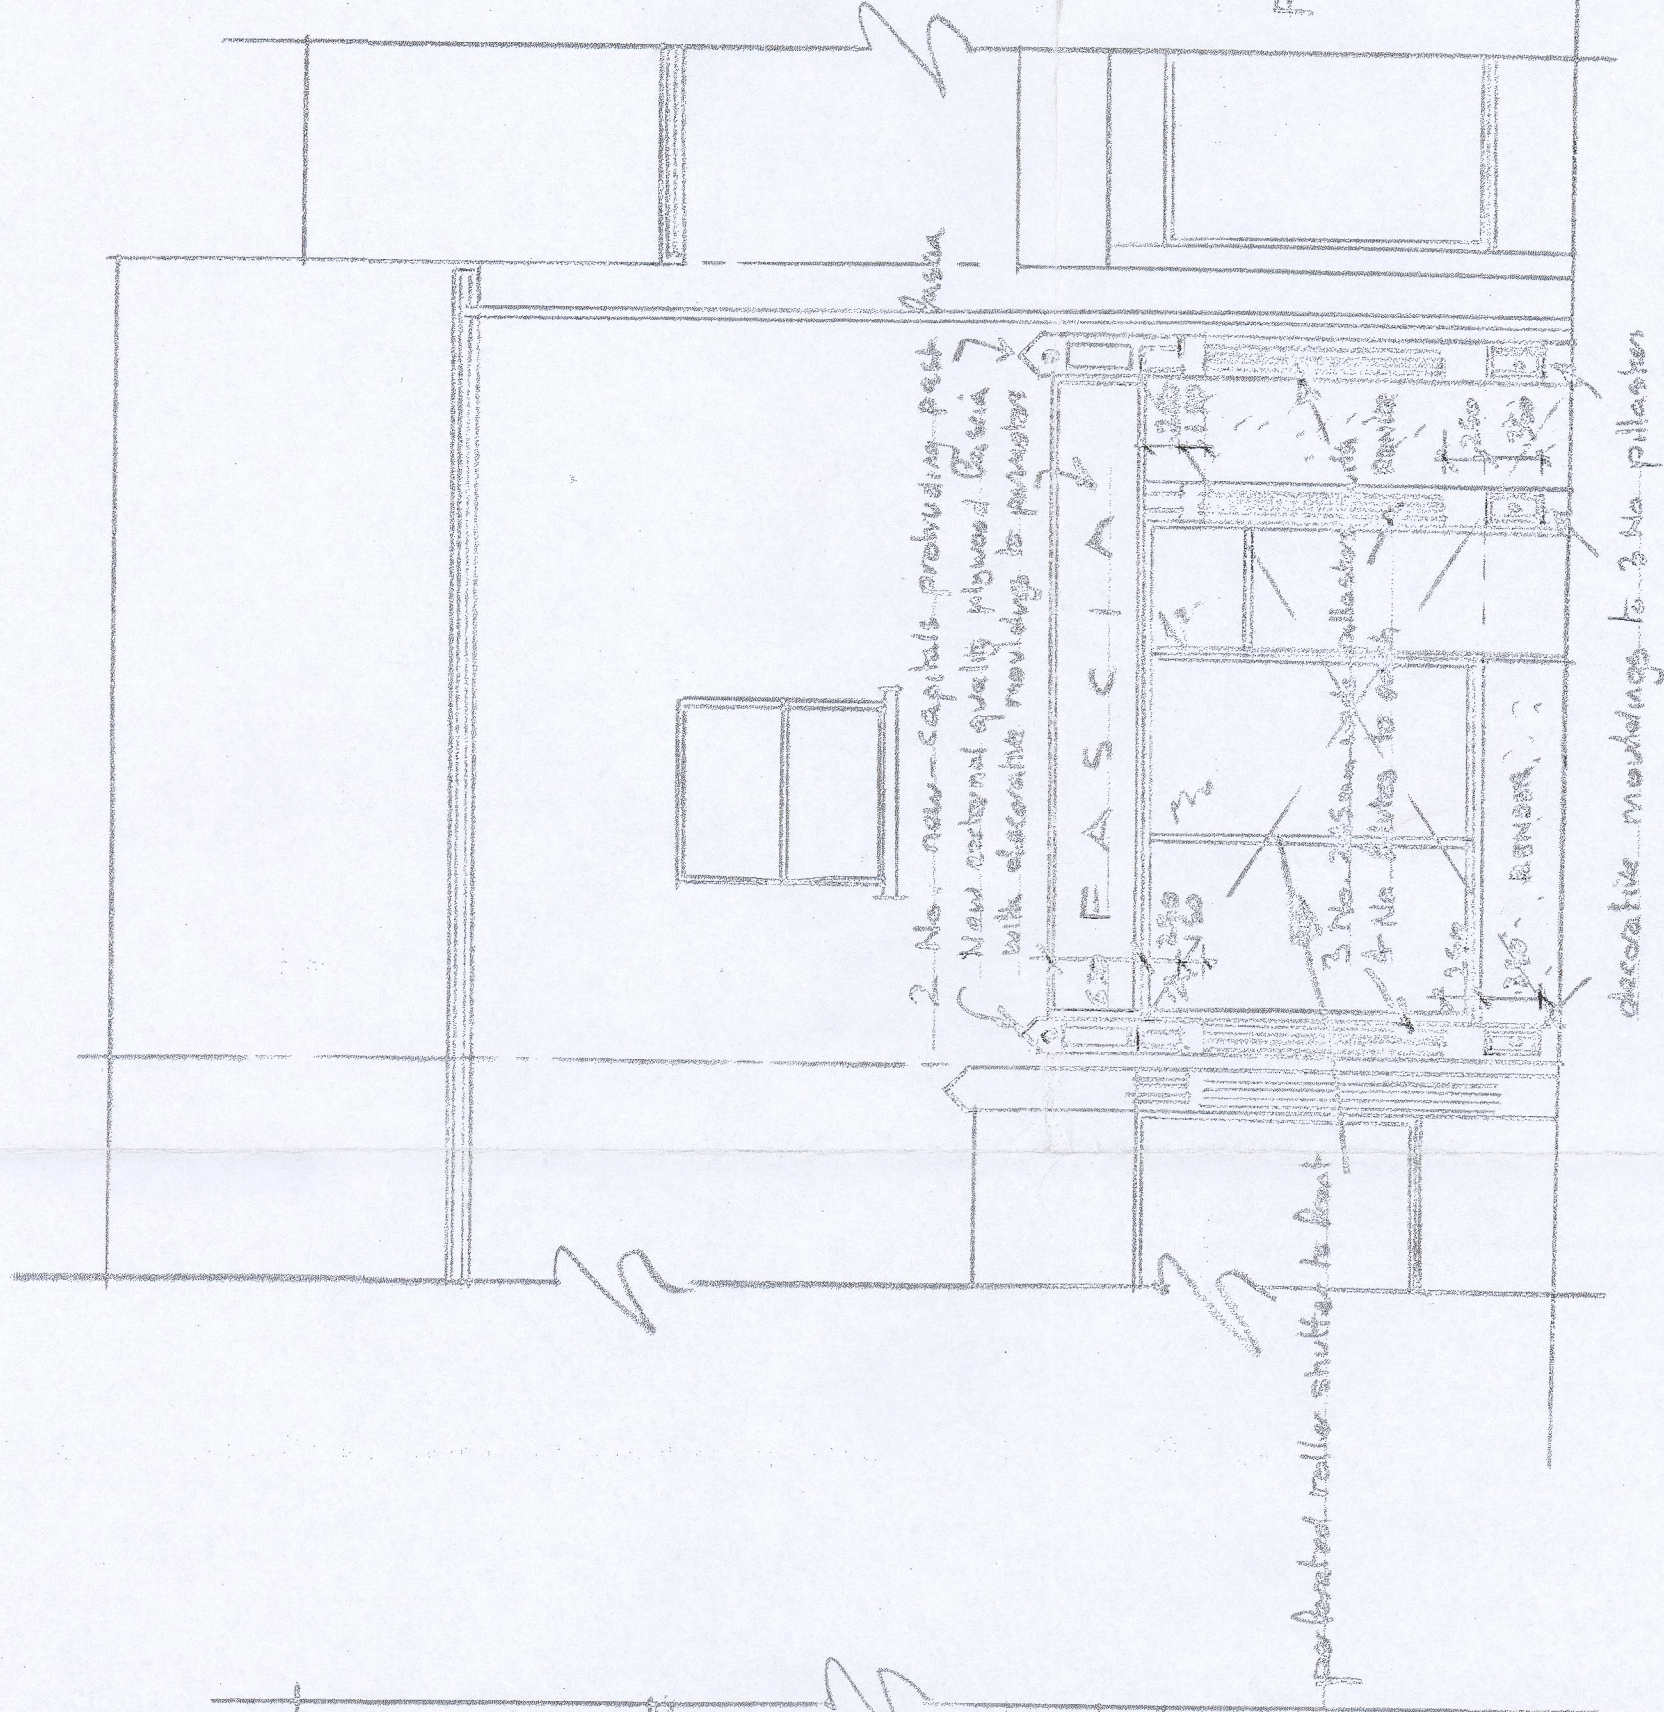

PROPOSED FRONT ELEVATION

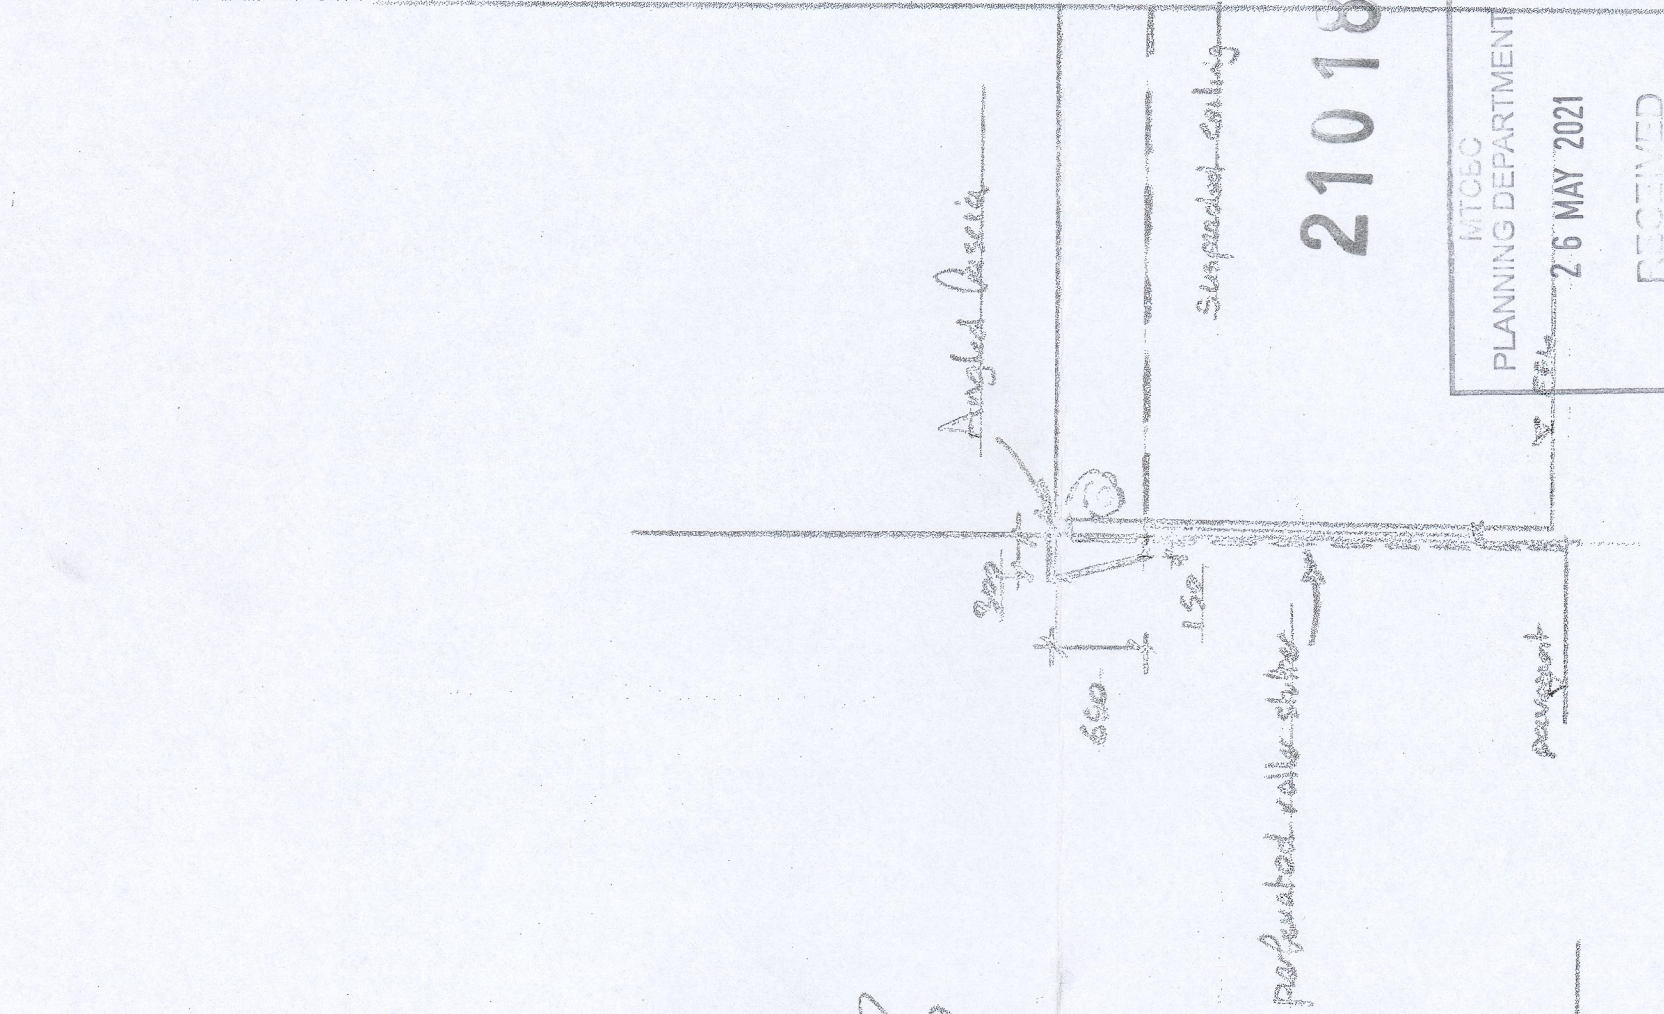

PROPOSED SECTION

210189

MITCOC
PLANNING DEPARTMENT
26 MAY 2021
RECEIVED

Job	PROPOSED NEW SHOPFRONT WITH ROLLER SHUTTER
Address	51 BRIDGE STREET, TROGYNHW MERTHR TYDFIL, CF
Scale	1:50
Date	MAY 2021
Drawn	A. COLLINS