


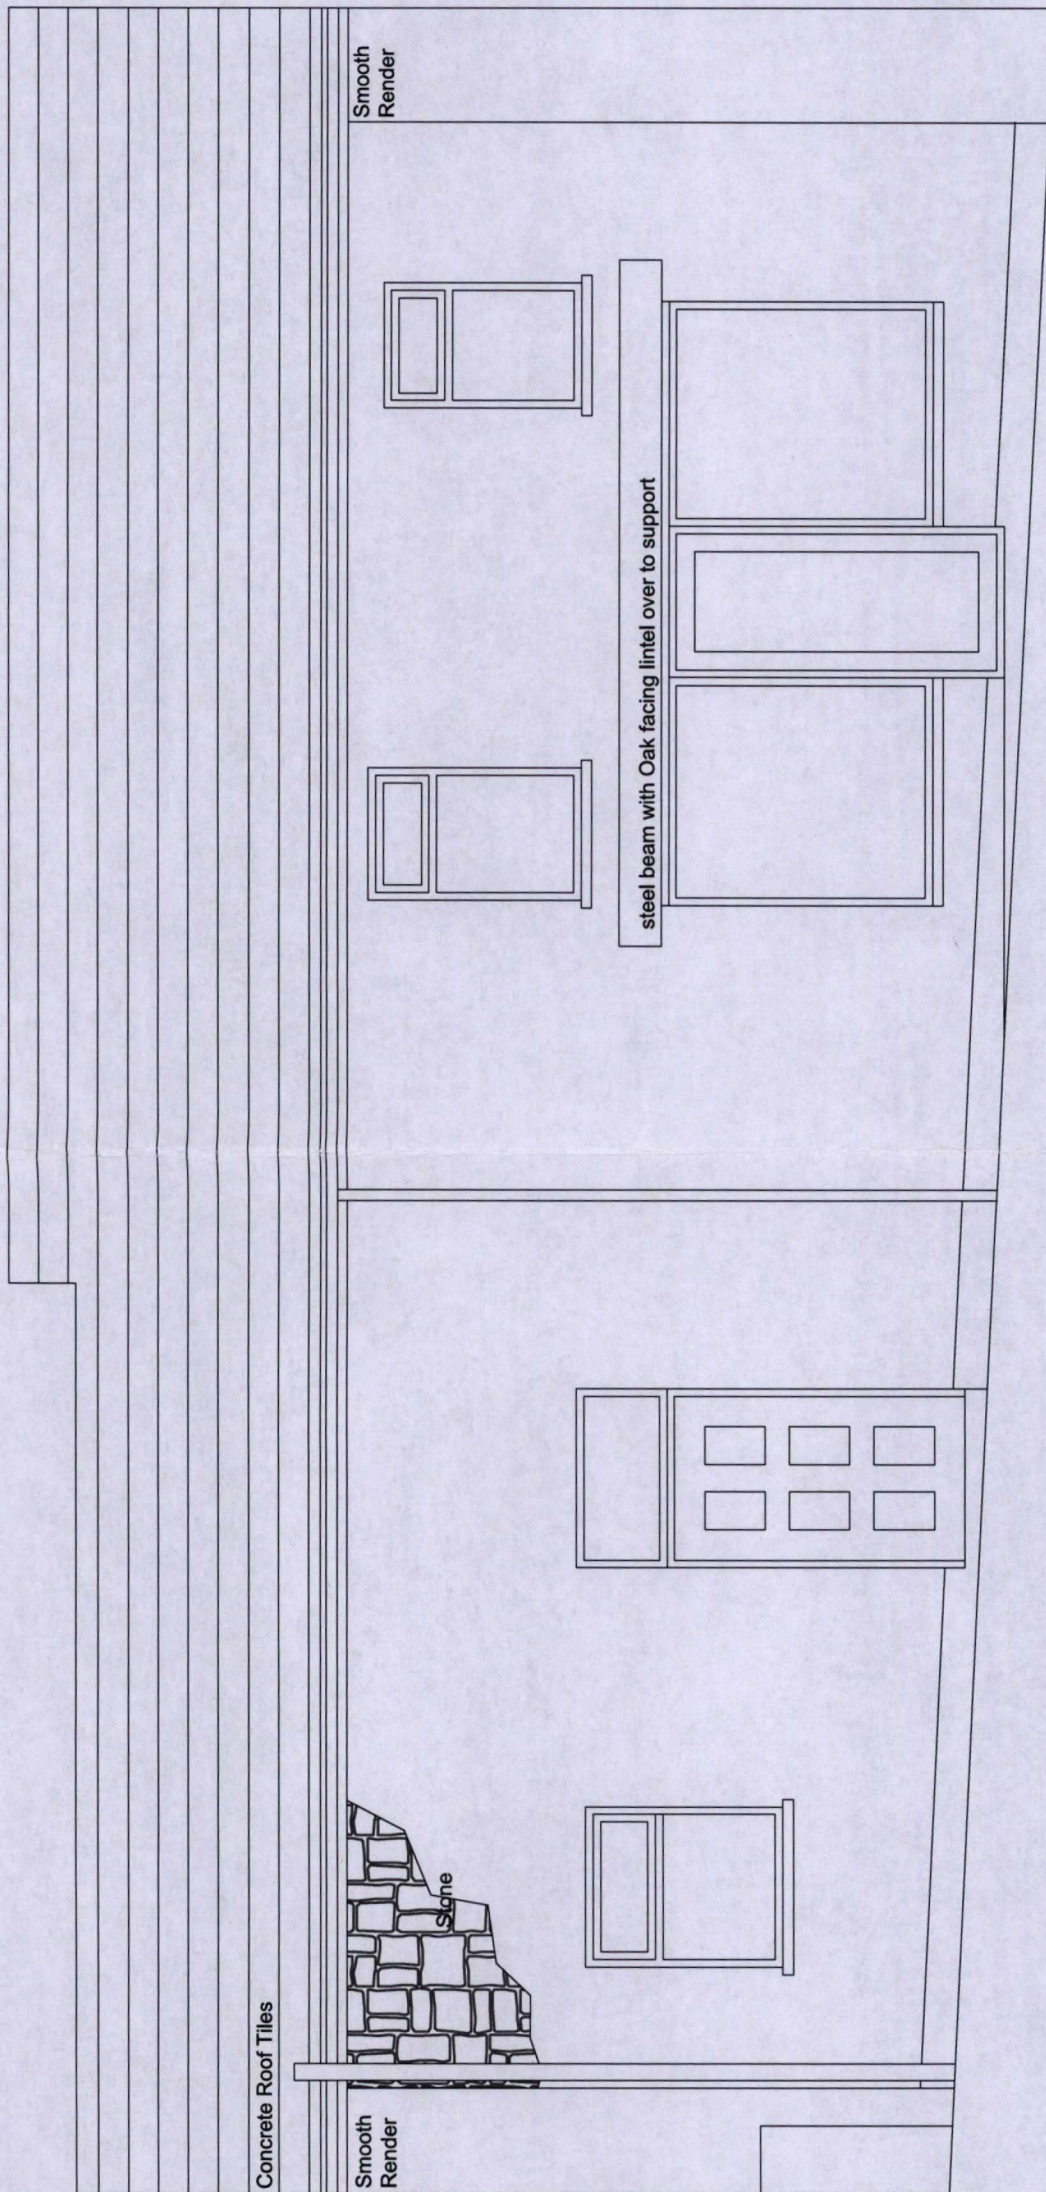

MERTHYR TYDFIL
COUNTY BOROUGH COUNCIL
Town & Country Planning Act 1990
PERMISSION GRANTED SUBJECT TO CONDITIONS
13 APR 2021
J. JONES
BA(Hons) BTP M.R.T.P.I
HEAD OF TOWN PLANNING

Proposed Front Elevation

007.01	Proposed plans+elevs		
BC	1:50@A3	June '20	CG
1st Floor Woodfired Studios 62 High St Merthyr Tydfil CF37 8DE 07830328652 hello@georgeandco.studio www.georgeandco.studio			
DO NOT SCALE THIS DRAWING		©George and Co.	

Amended
Has
Revised:
25/03/2021
1/20/09/2

George and Co.

CHANGE OF USE
Old Six Bells
Heolgerrig Road,
Heolgerrig, Merthyr Tydfil
CF48 1RP