


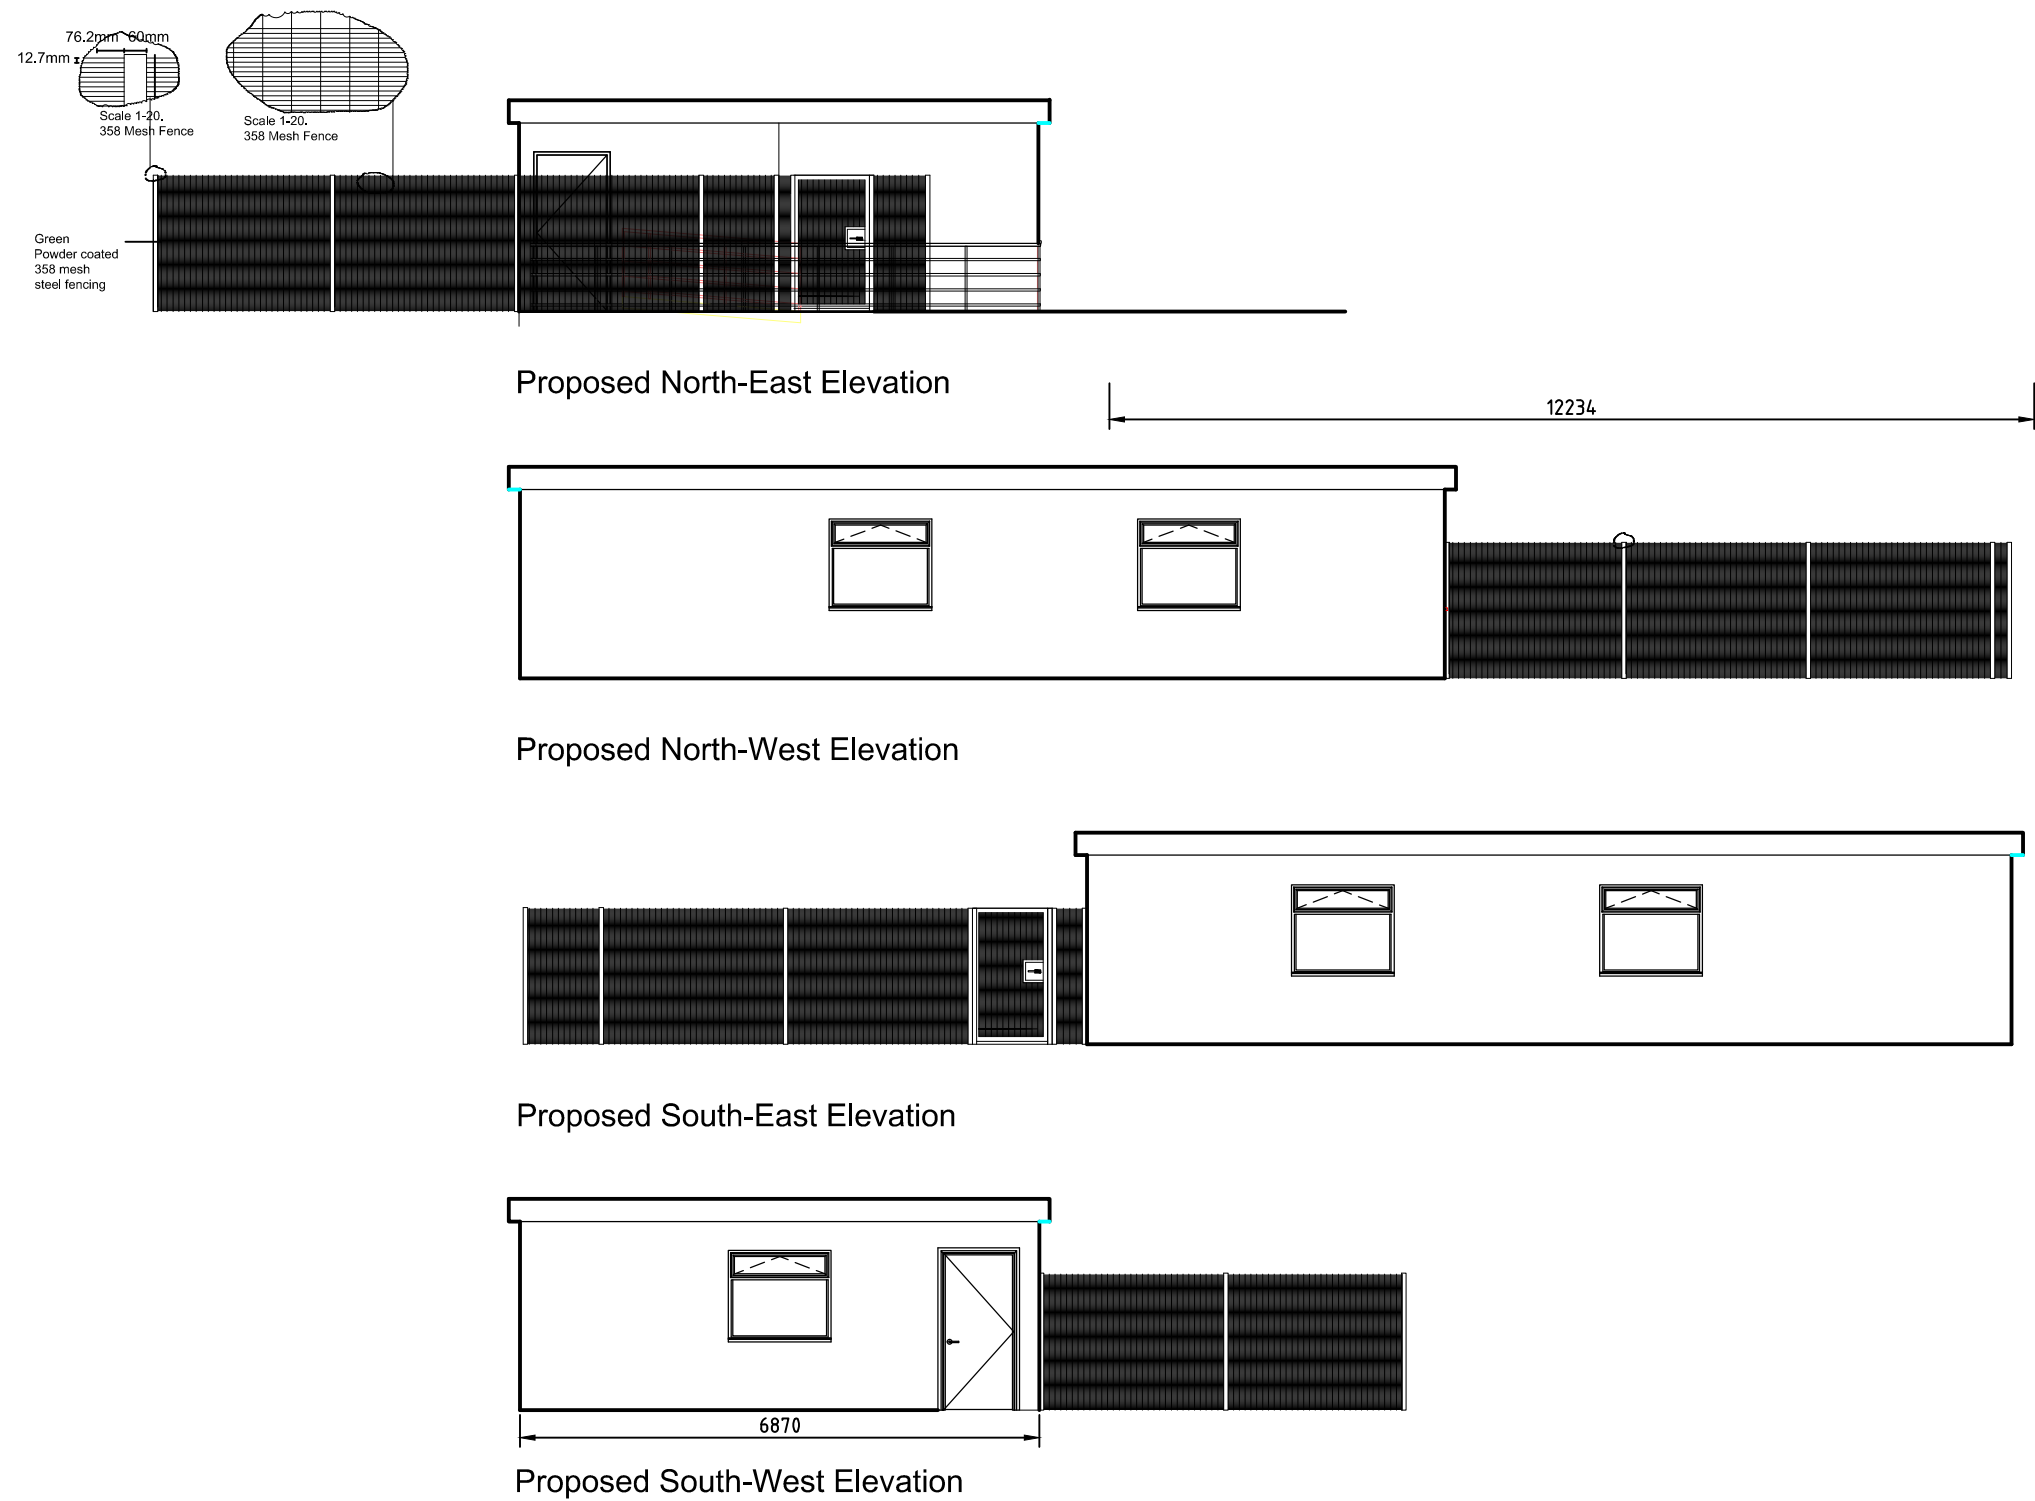

Job New 2 Classroom Porakabin Greenfield School Dyffryn Road Merthyr Tydfil, CF48 4BJ	Title Proposed Elevation outlining location of 358 mesh fencing	Scale 1/100 @ A3			Notes Fencing - Mesh 358 Fencing - Colour Green to be fitted around play yard and ramp /path
		Date April 2021			
		Drawn			
		Checked			
		Job. Ref. 2020-084	Dwg .No. 07(P)	Rev.	