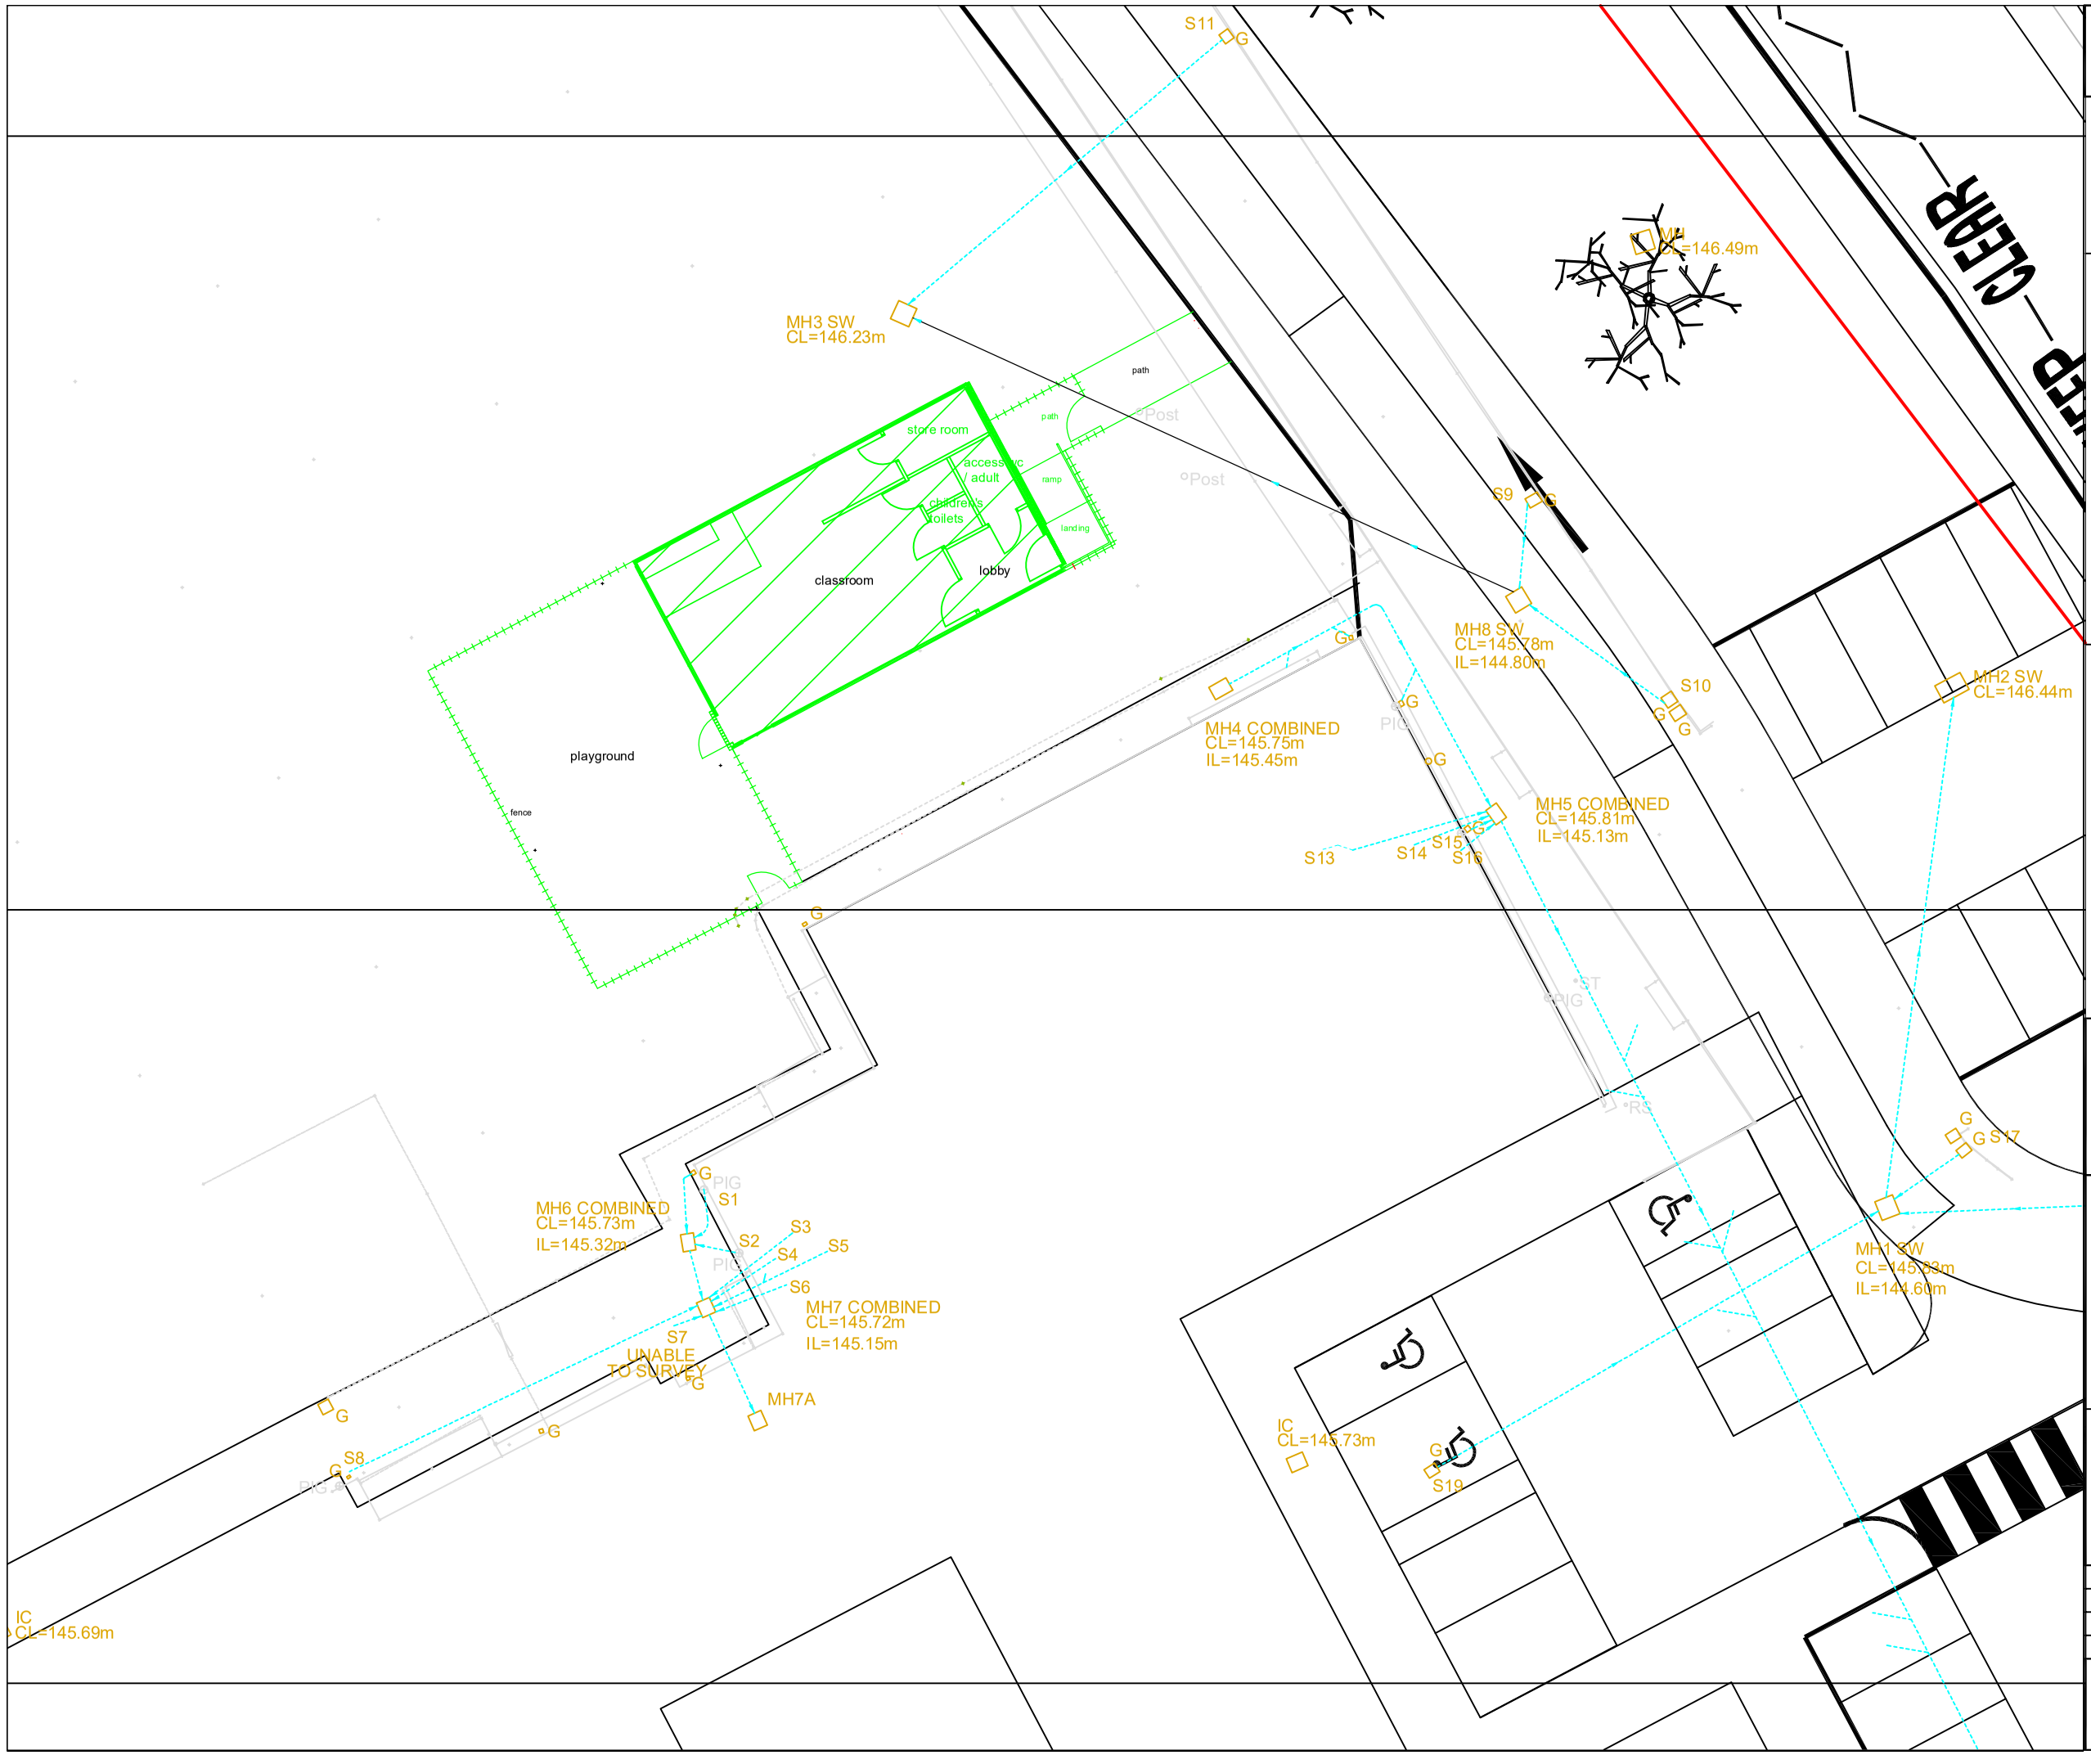


Job. Ref.	Dwg .No.	Rev.

FIGURED DIMENSIONS MUST BE TAKEN
NOT SCALED MEASUREMENTS.
ANY DISCREPANCIES IN THIS DRAWING
MUST BE REPORTED IMMEDIATELY TO
THE ARCHITECT.
CONTRACTORS MUST CHECK ALL
DIMENSIONS ON SITE.

Notes

NORTH

Rev

Job

Proposed Modular Classroom

Greenfield School
Dyffryn Road
Merthyr Tydfil
CF48 4BJ

Title

Site plan outlining proposed
location of classroom cabin
outlining position of manholes

Scale	1/200 @ A3
Date	January 2020
Drawn	
Checked	

Job. Ref.	Dwg .No.	Rev.
2020-084	01(P)	