




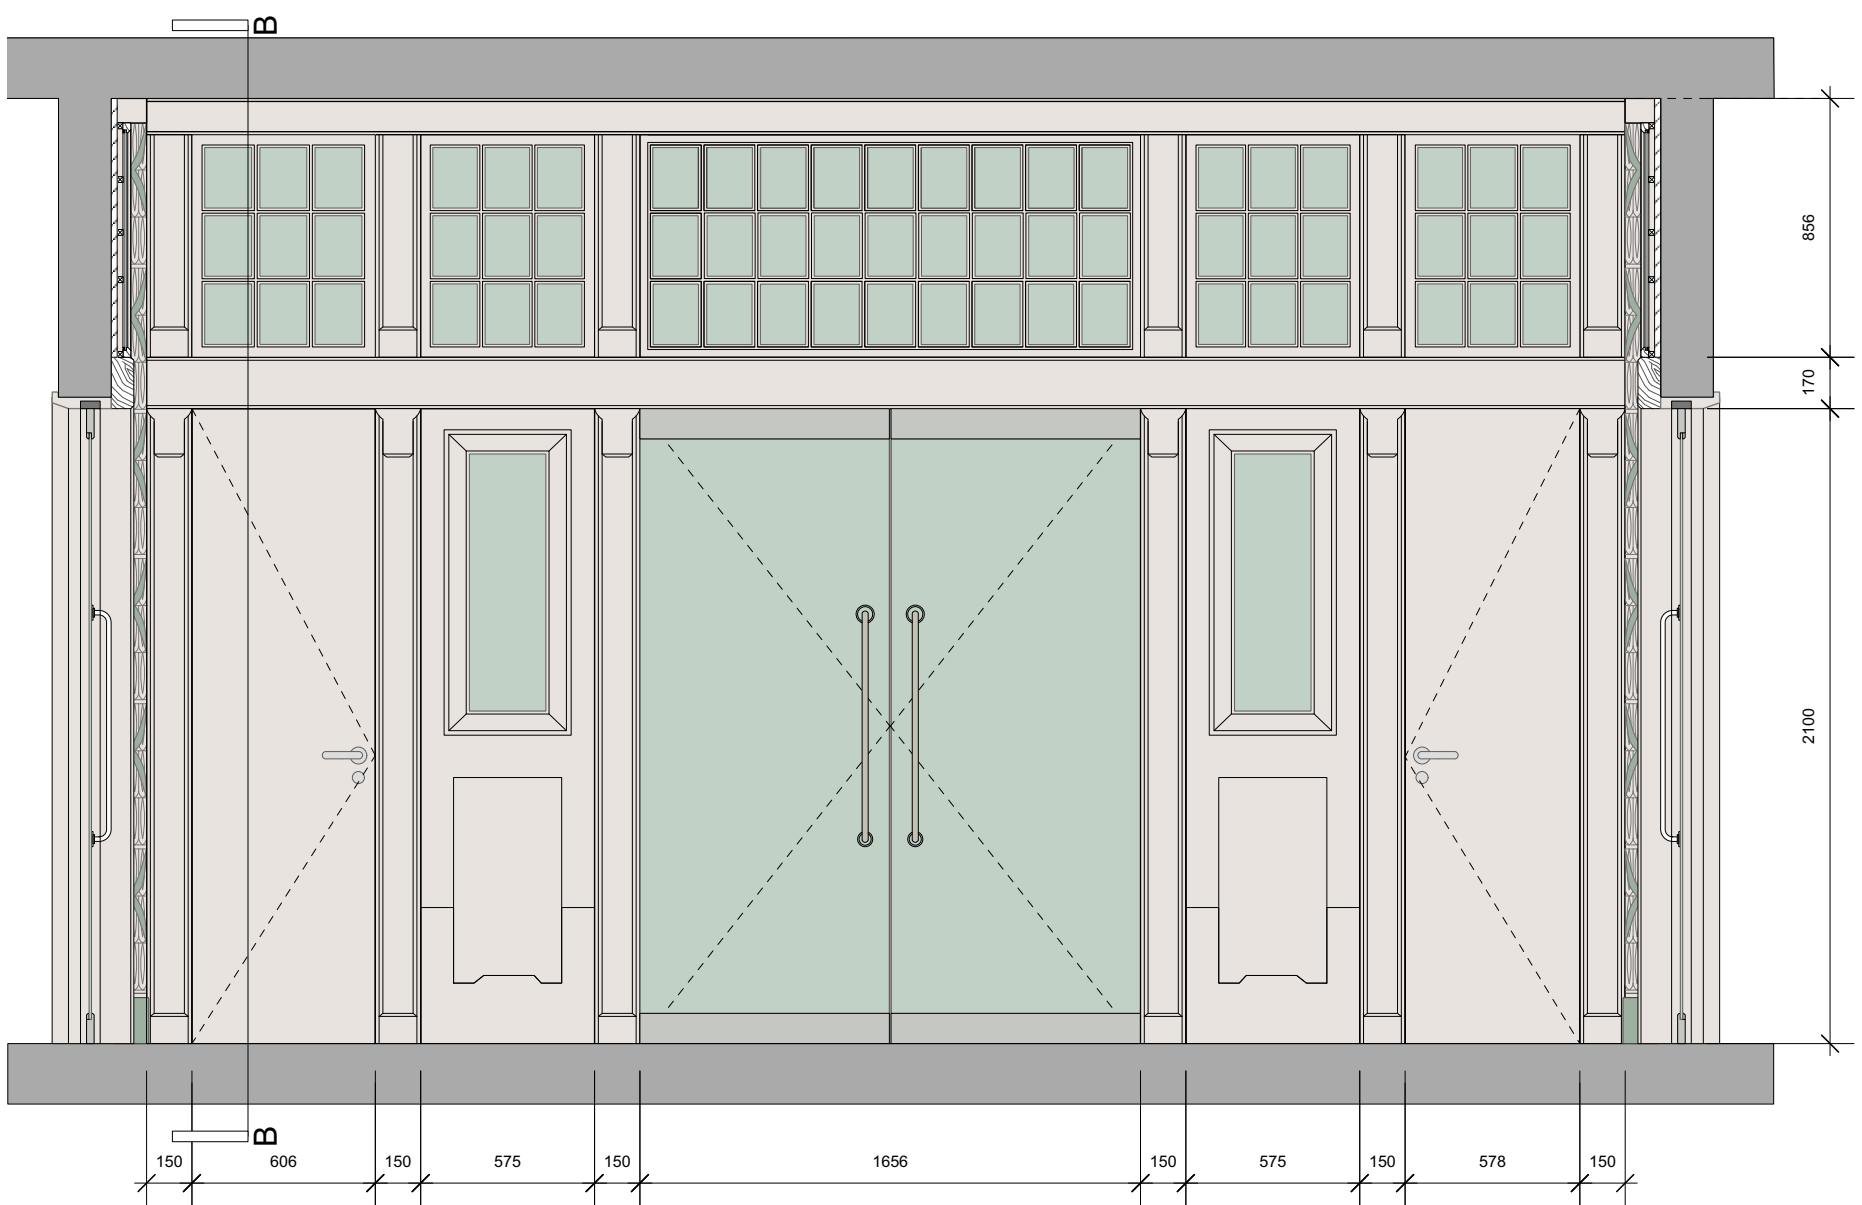


A 571.1 Interior Elevation - Central Entrance
SCALE 1:25 @ A1, 1:50 @ A3

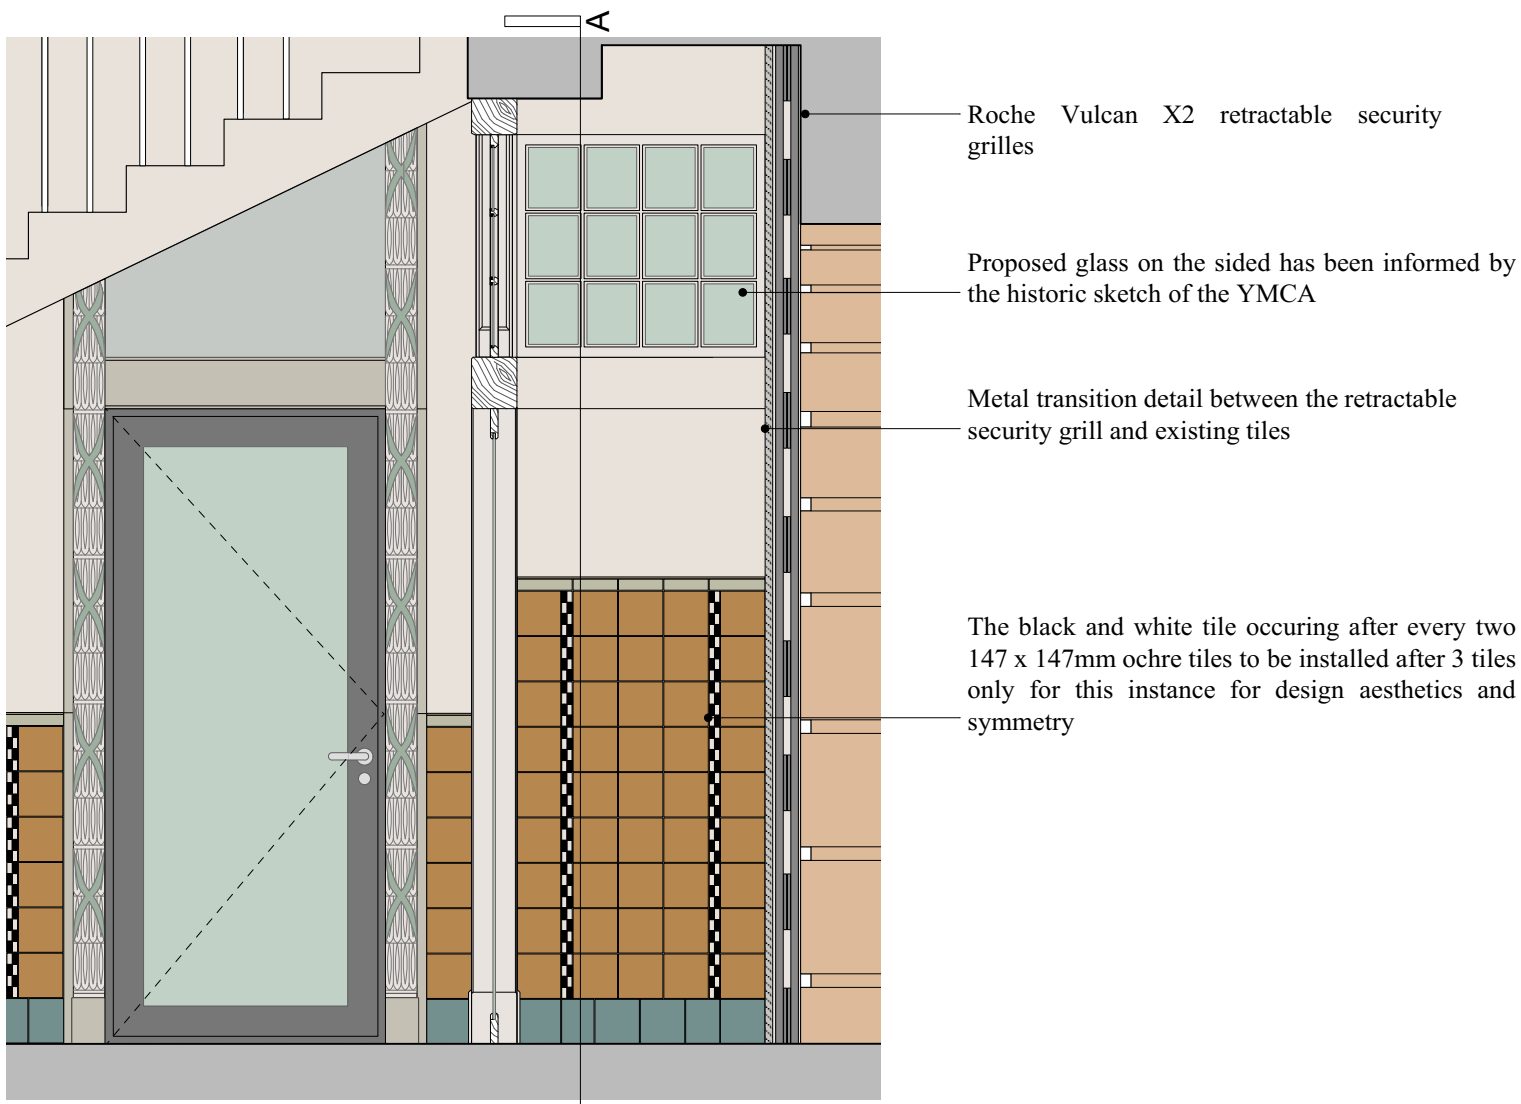


A 571.4 Interior Elevation/ Section
SCALE 1:25@ A1, 1:50 @ A3

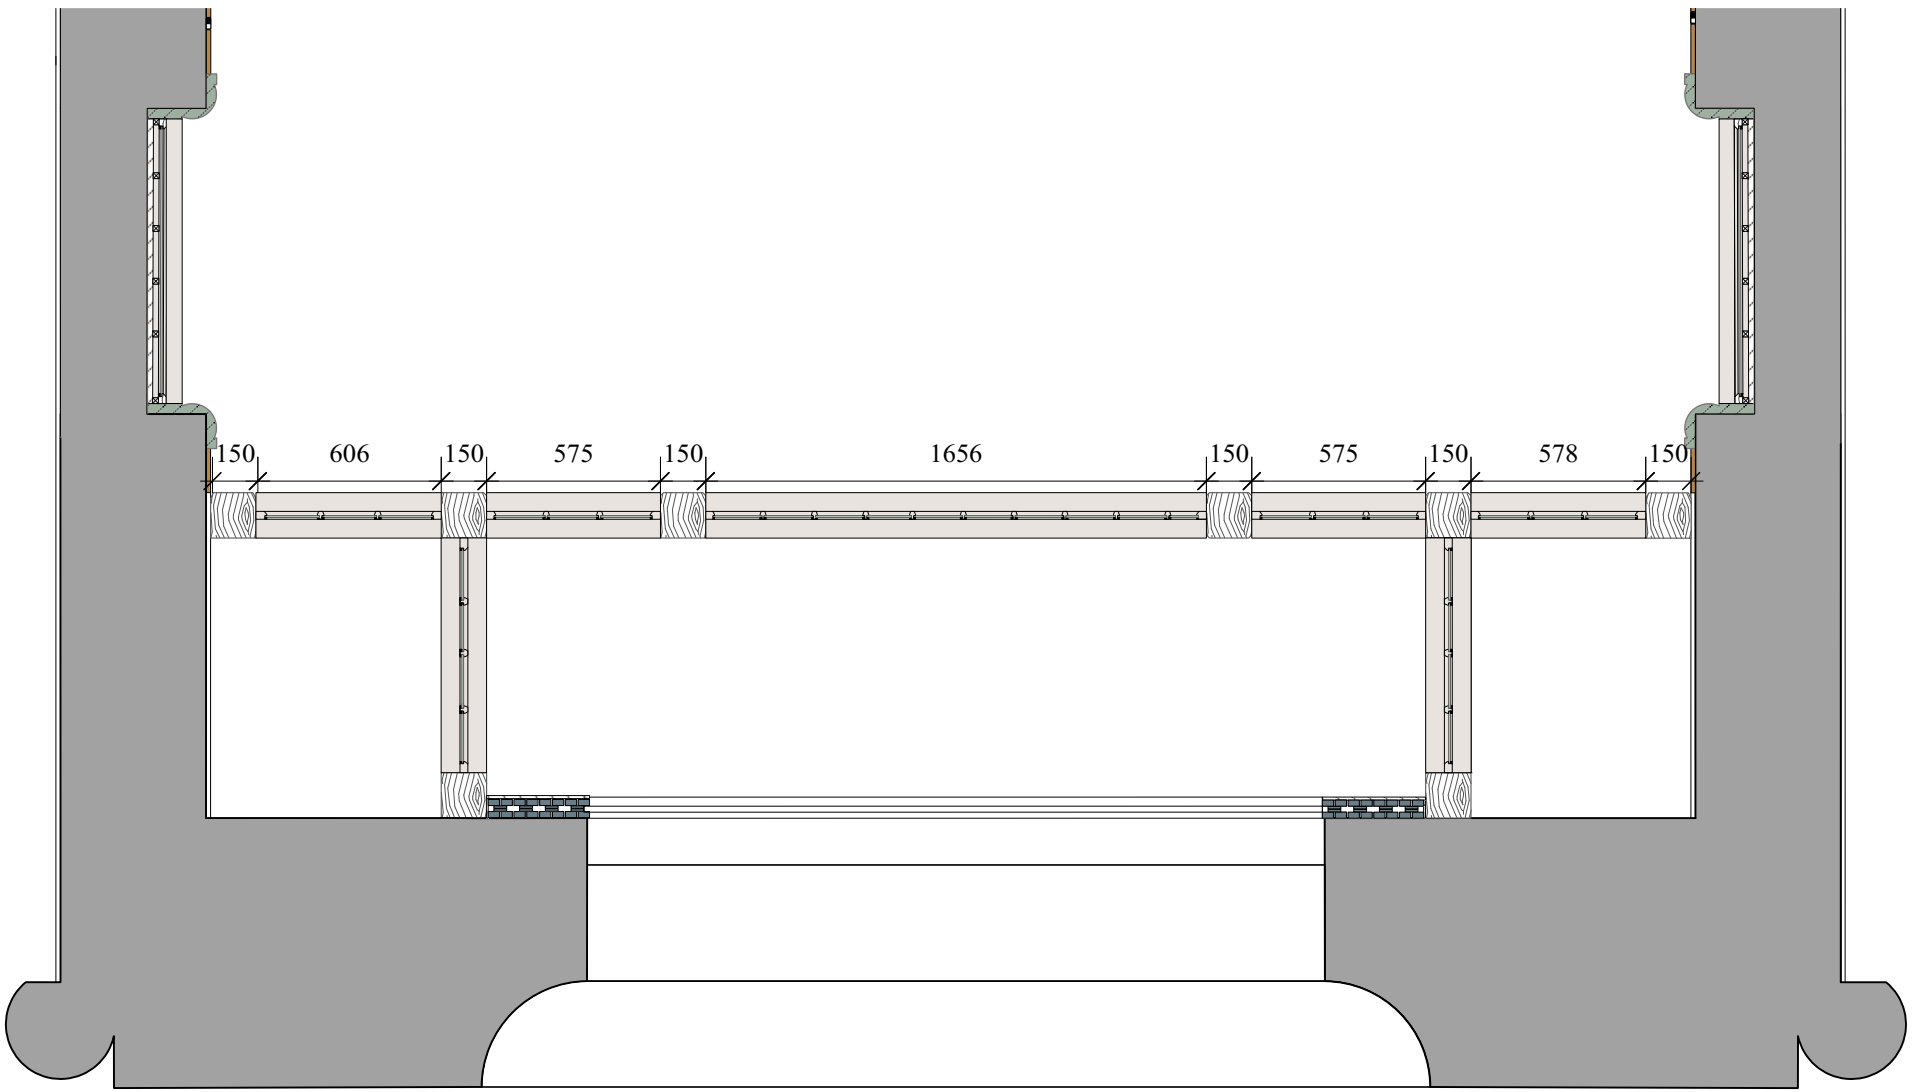


A 571.2 High Level Plan - Central Entrance
SCALE 1:25 @ A1, 1:50 @ A3

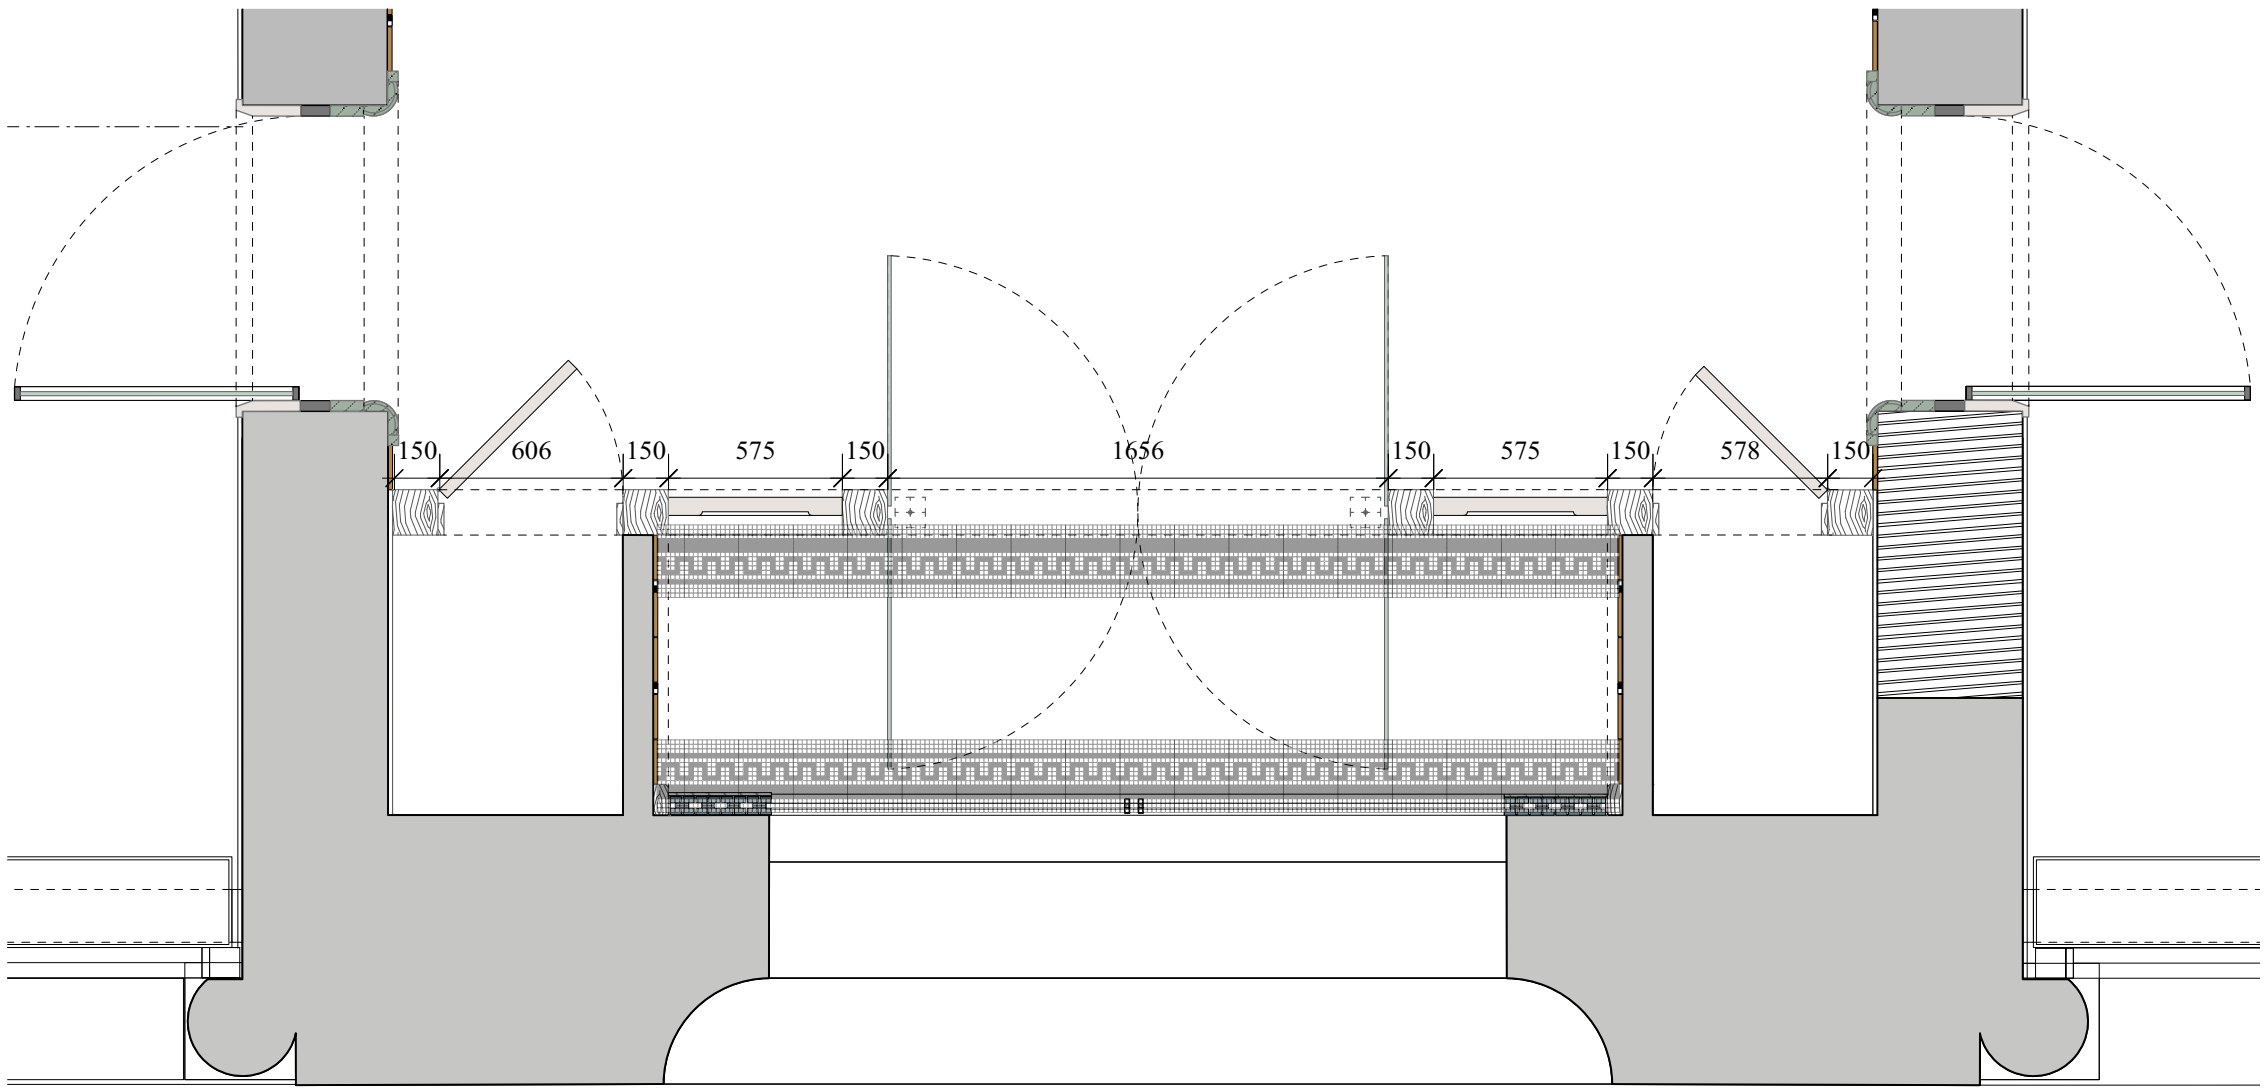

A 571.3 Low Level Plan - Central Entrance
SCALE 1:25 @ A1, 1:50 @ A3

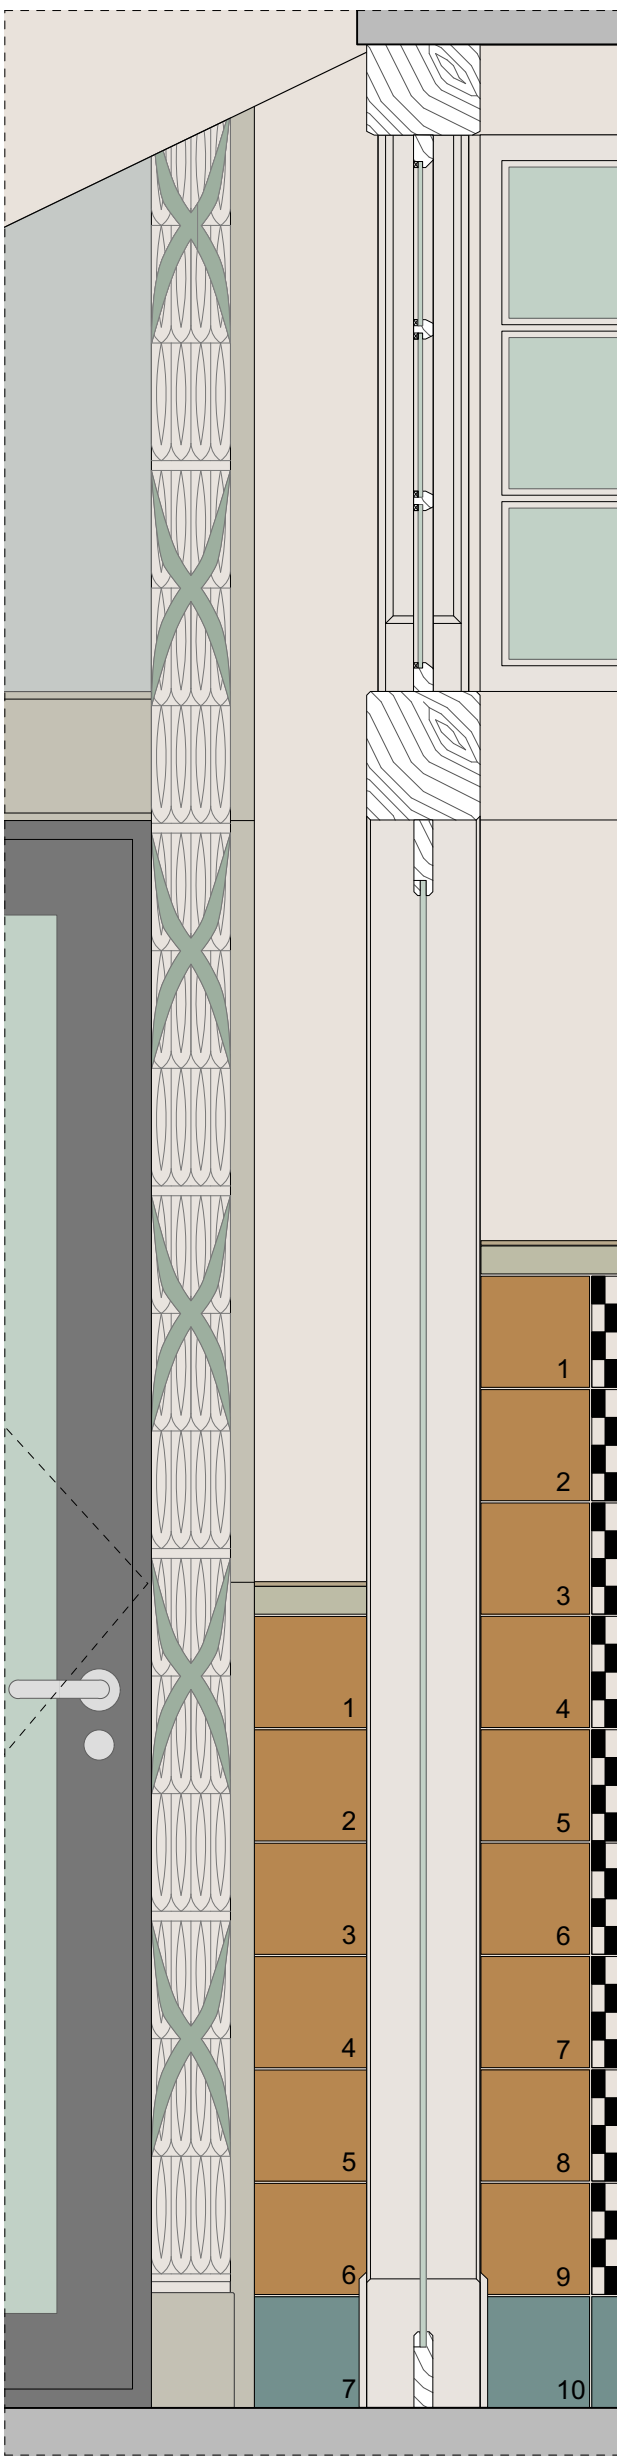

A 571.5 Detail Section A
SCALE 1:10 @ A1, 1:20 @ A3

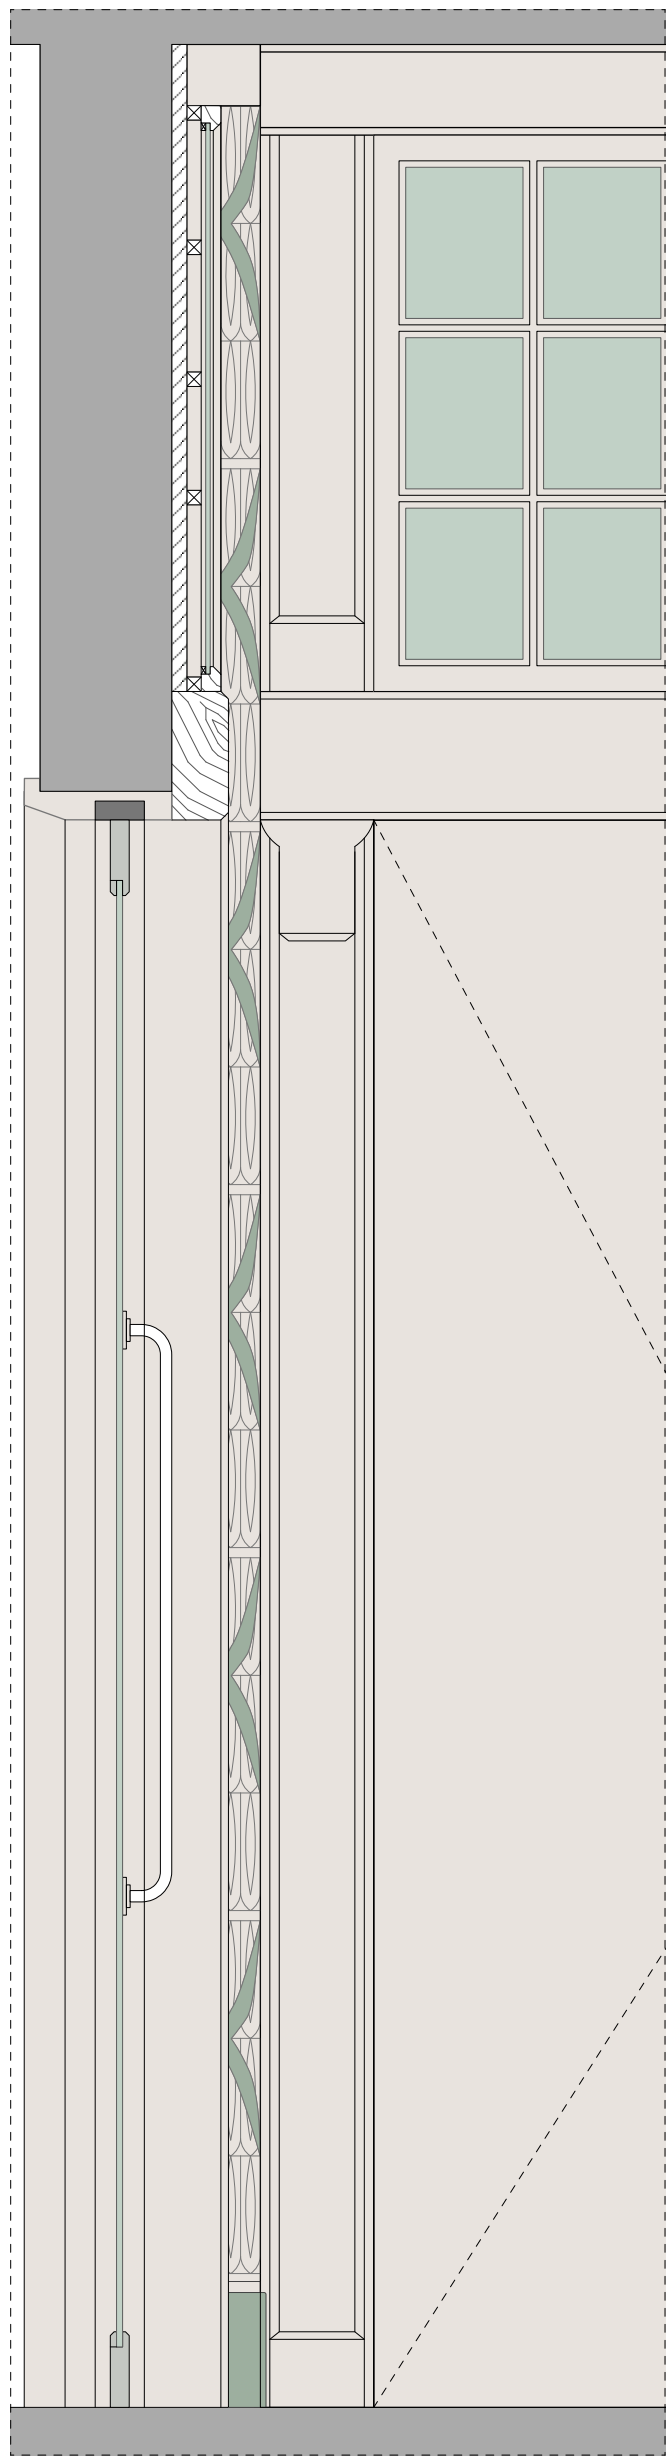

A 571.6 Detail Section B
SCALE 1:10 @ A1, 1:20 @ A3

Notes:

Responsibility is not accepted for errors made by others scaling from this drawing.

All construction information should be taken from figured dimensions only. Dimensions are in millimetres unless otherwise stated.

All dimensions and conditions are to be checked on site prior to preparing drawings or commencing any work.

Any variations or supplementary drawings are to be approved by The Architect.