


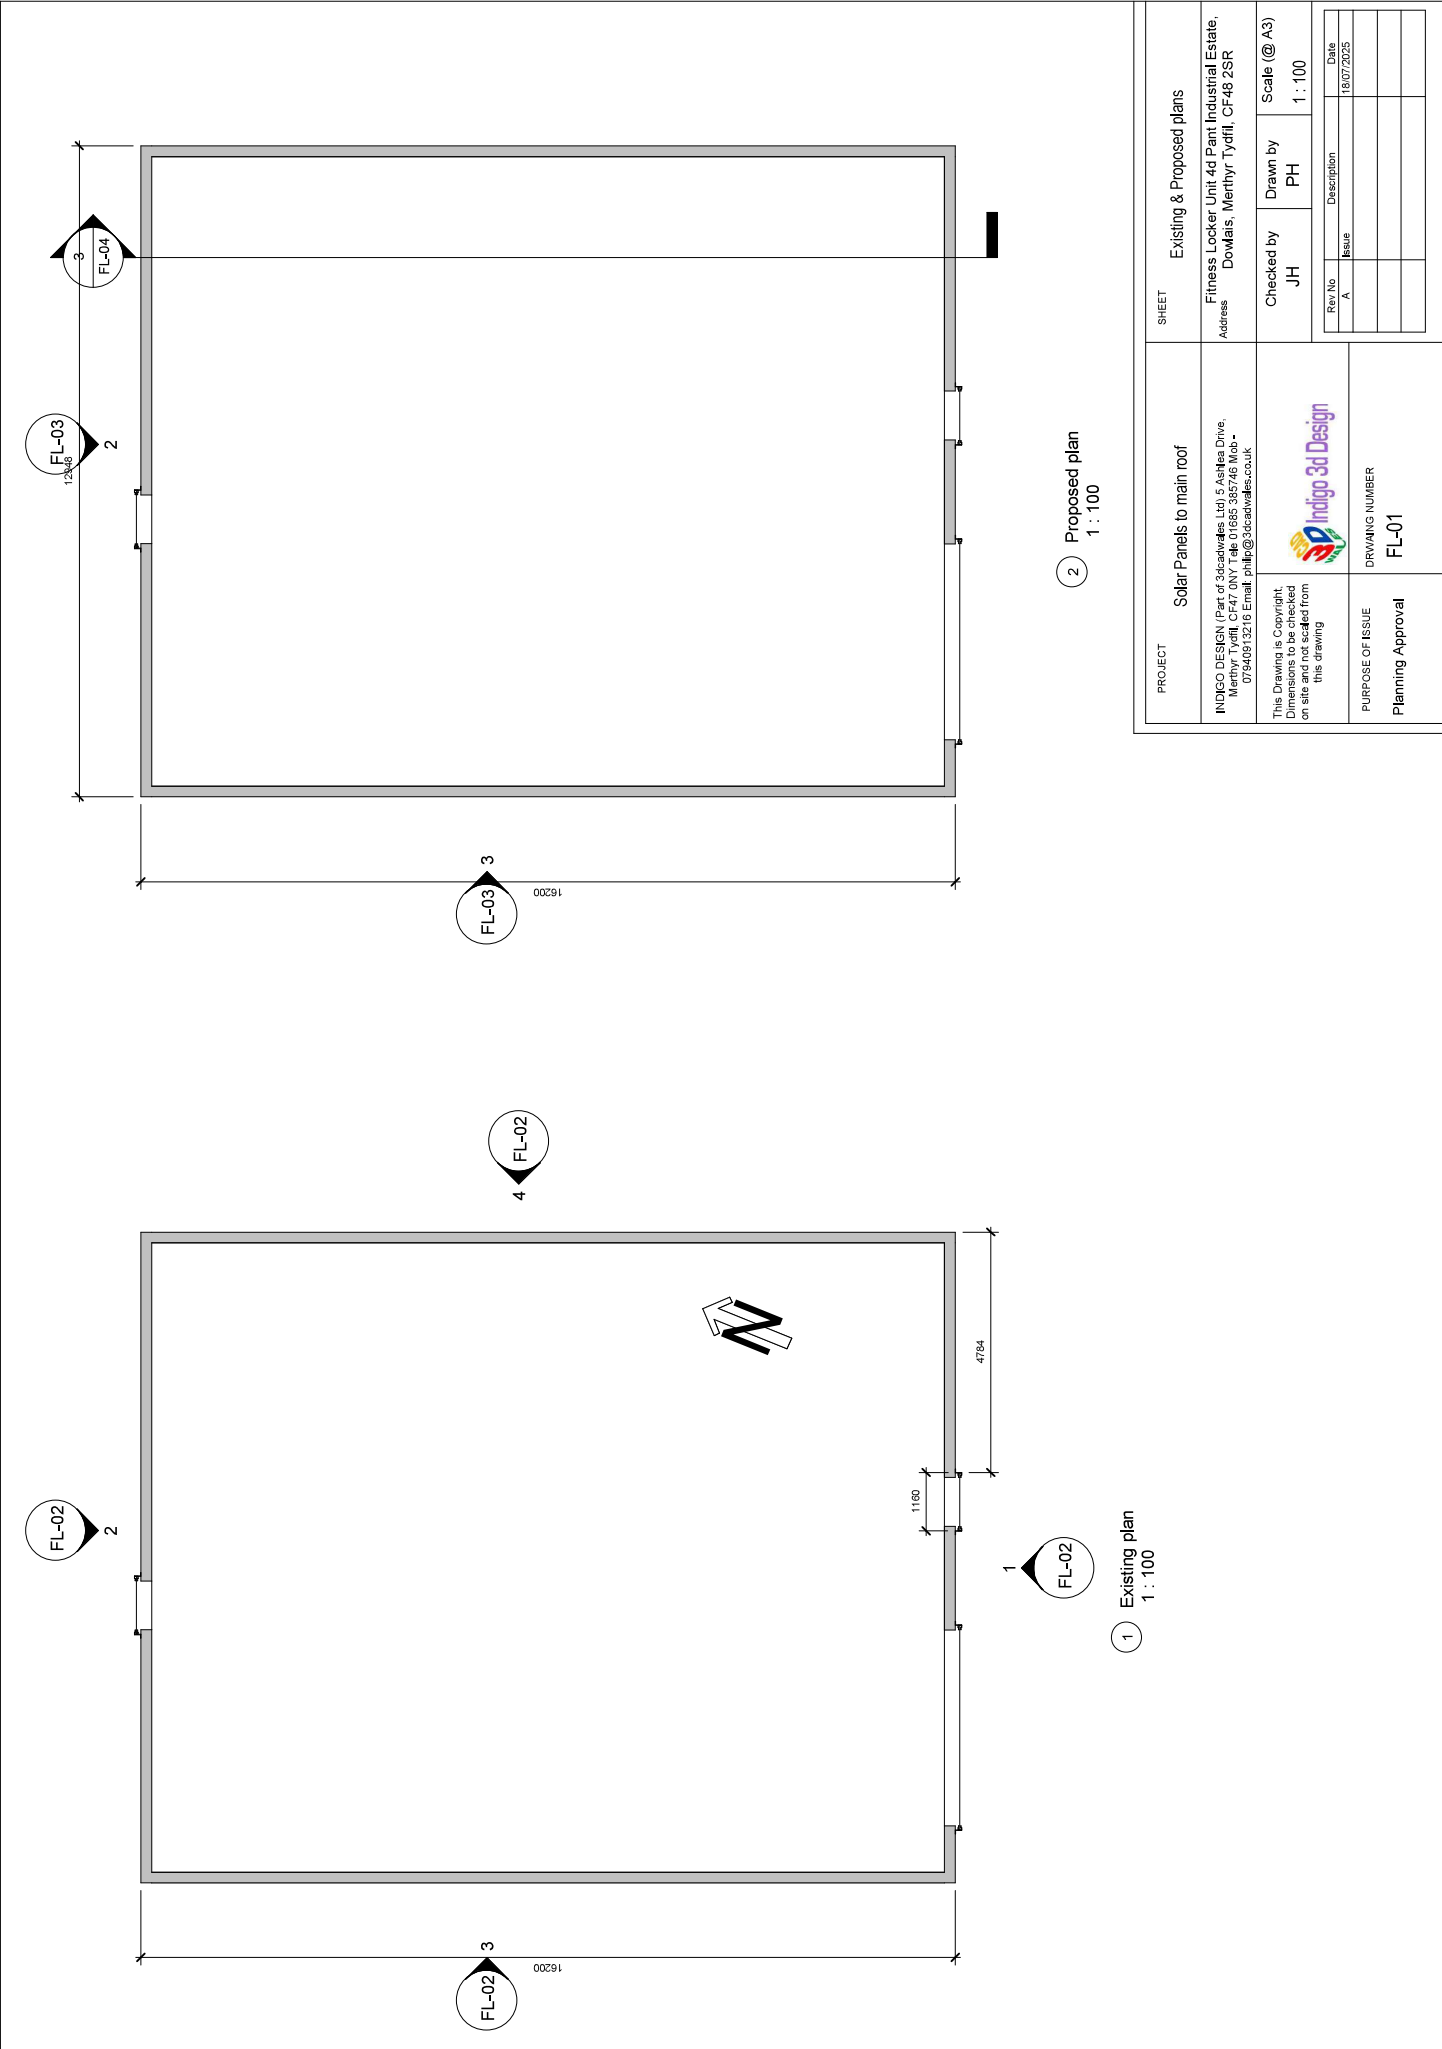

PROJECT	SHEET	Existing & Proposed plans
INDIGO DESIGN (Part of 30aewales L1) & Aethra Drive, Merthyr Tydfil, CF47 0AB Tel: 01656 367576 Email: philip@30aewales.co.uk	Fitness Locker Unit 4d Pant Industrial Estate, Dowlais, Merthyr Tydfil, CF48 2SR	
This Drawing is Copyright, Dimensions to be checked on site and not scaled from this drawing	Checked by JH	Drawn by PH
PURPOSE OF ISSUE Planning Approval	Scale (@ A3) 1 : 100	
DRIVING NUMBER FL-01	Rev No A	Date 18/07/2025