




SITE LOCATION PLAN 1:500

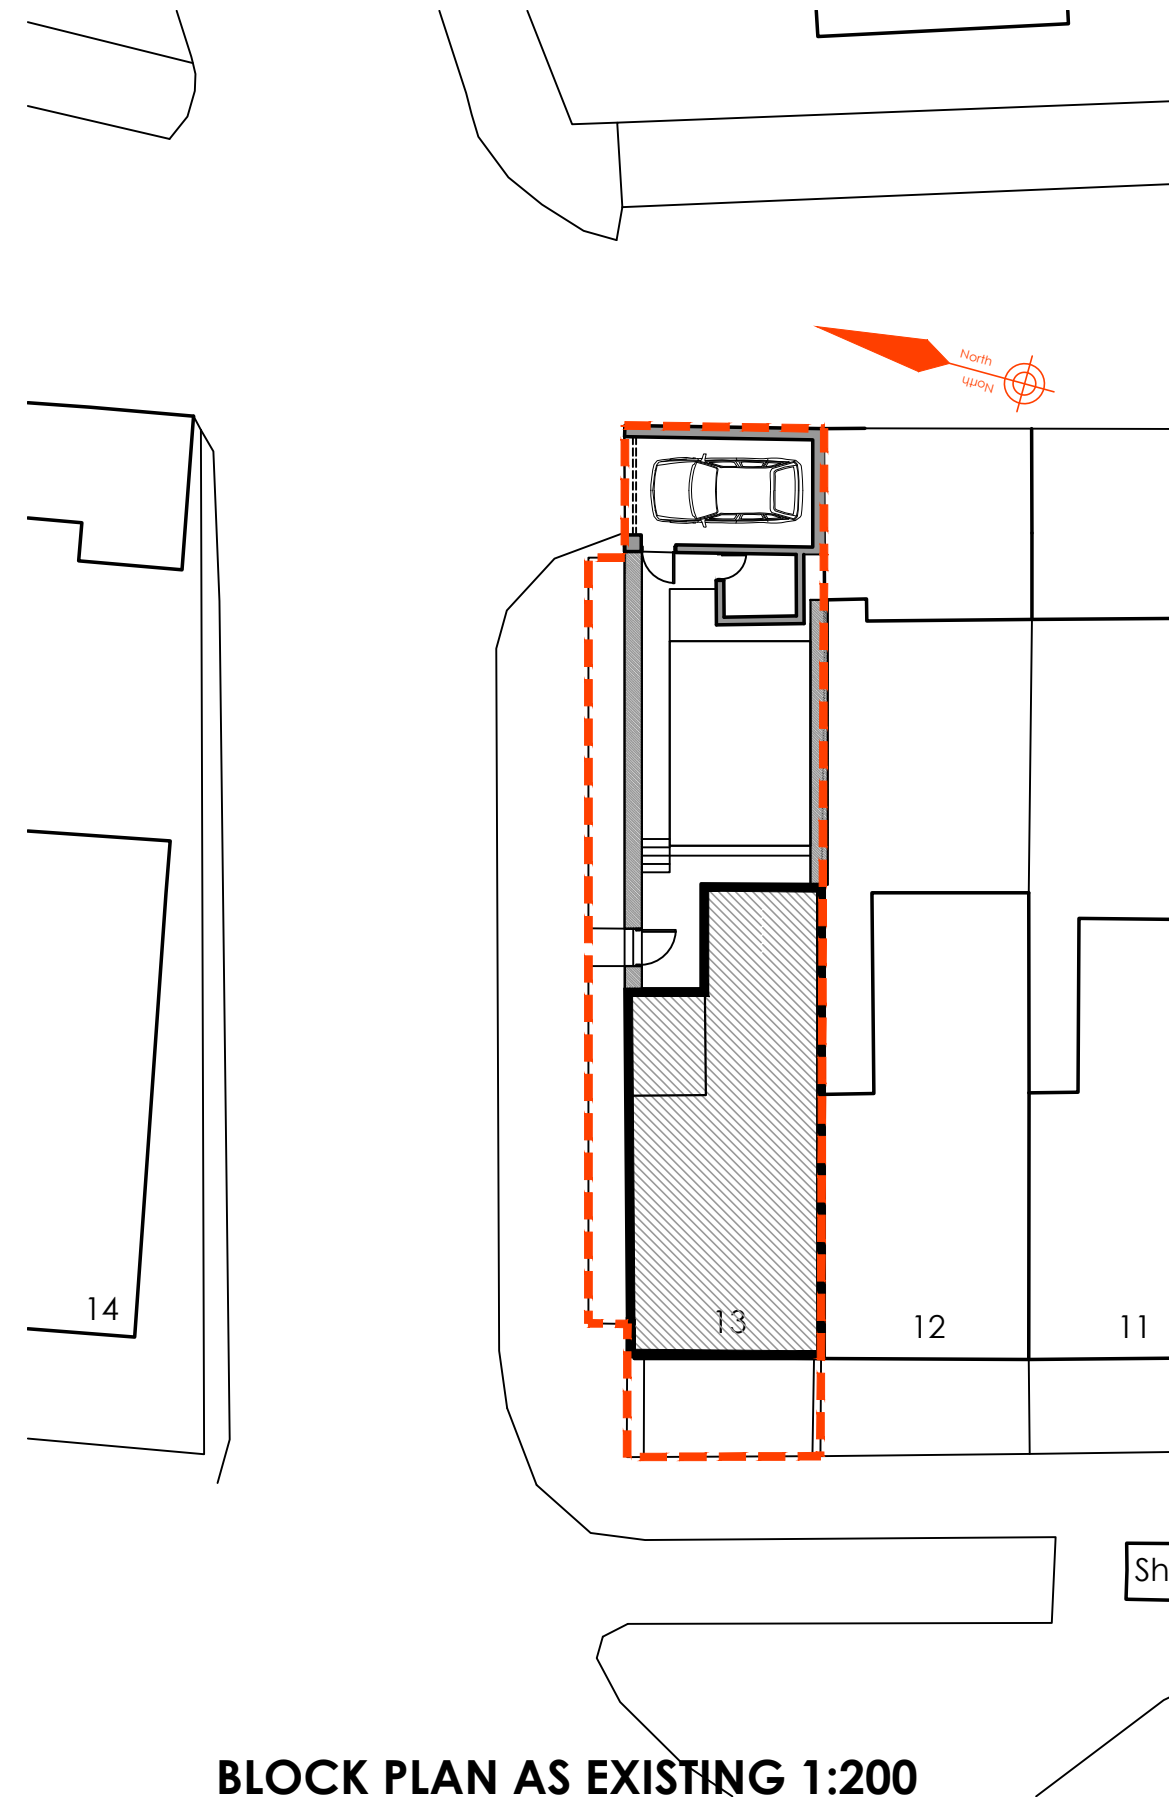

BLOCK PLAN AS EXISTING 1:200

ISSUED FOR:

**PLANNING
APPLICATION
PURPOSES**

 **Creation Design**

Creation Design - Wales

Tel: 01495 616277 / 07508890294
www.creationdesign-wales.com
 E-mail: info@creationdesign-wales.com

PROPOSED GARAGE

13 MACKINTOSH TERRACE
 TRELEWIS
 CF46 6DA

SITE & LOCATION PLAN

DATE: July 2021	DRAWN BY: P.P.	
SCALE(S): 1:500 / 1:200 @ A3	DRAWING NO: 21-093/P/01	REV: A