


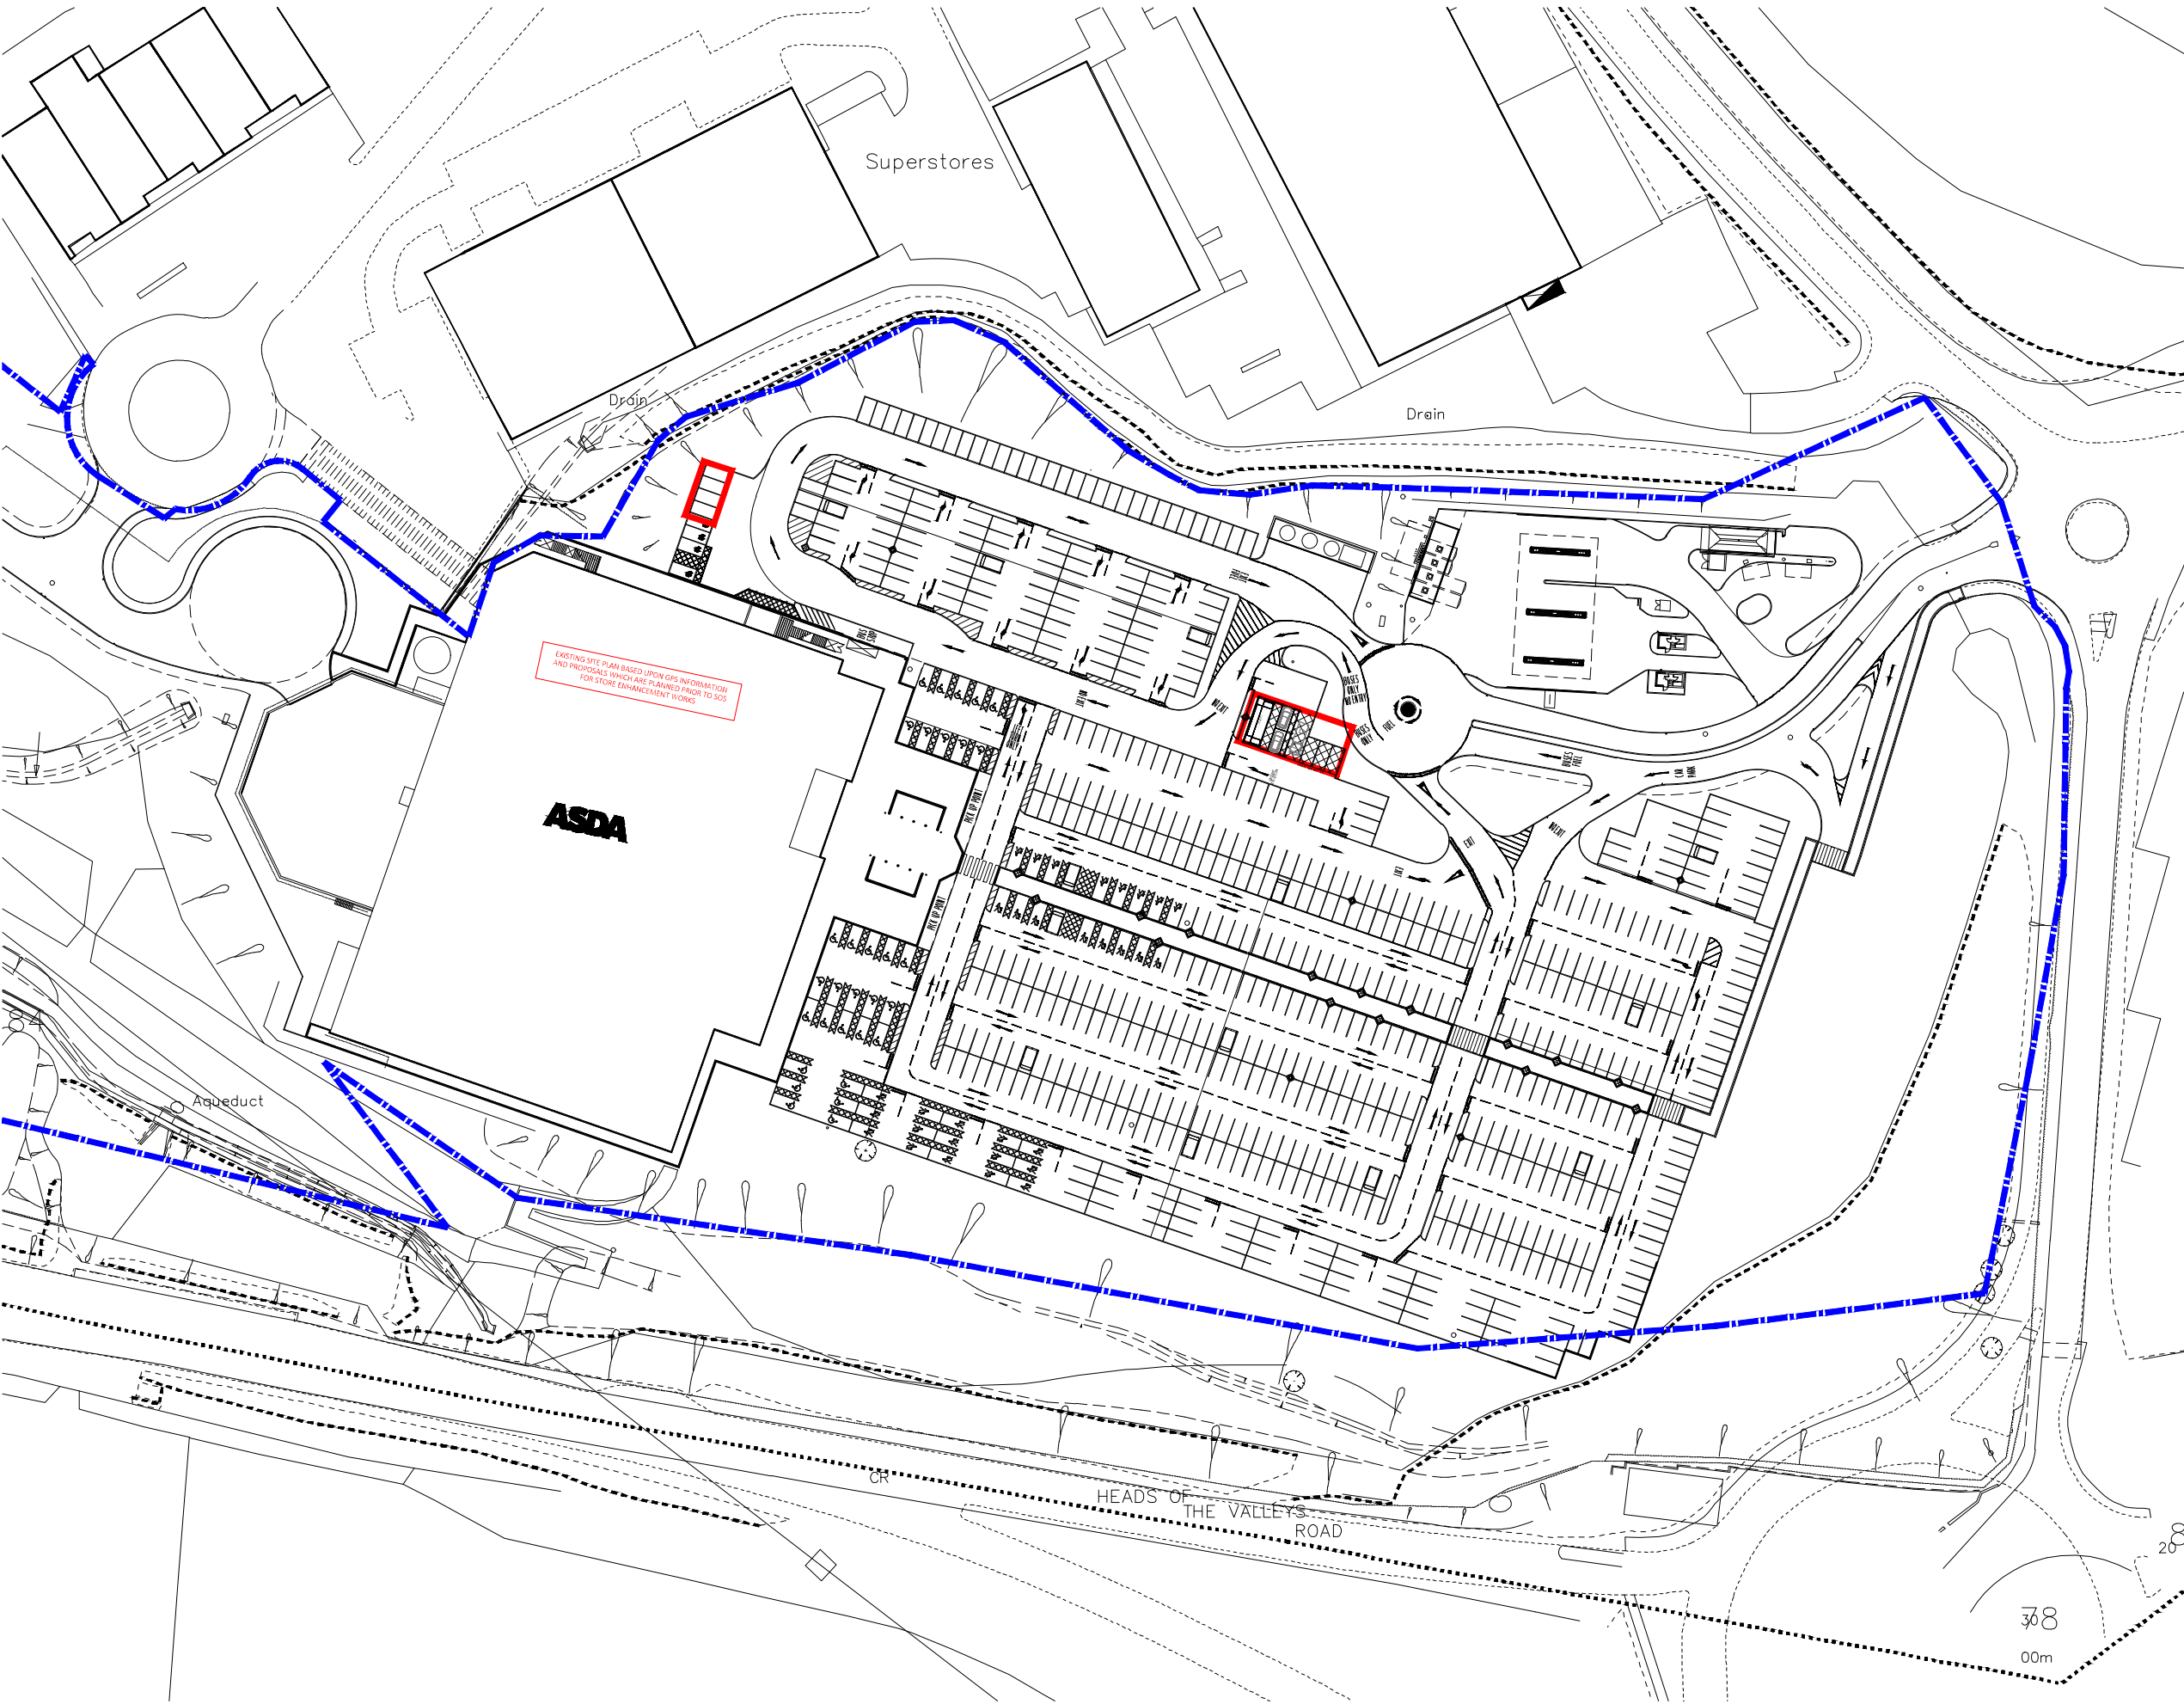

This drawing is copyright of WCEC Group Ltd trading as Whittam Cox Architects, and shall not be reproduced nor used for any other purpose without the written permission of the Architects. This drawing must be read in conjunction with all other related drawings and documentation. It is the contractors responsibility to ensure full compliance with the Building Regulations. Do not scale from this drawing, use figured dimensions only. It is the contractors responsibility to check and verify all dimensions on site. Any discrepancies to be reported immediately.
IF IN DOUBT ASK.
Materials not in conformity with relevant British or European Standards/Codes of practice or materials known to be deleterious to health & safety must not be used or specified on this project.



- LEGEND:**
- RED LINE**
INDICATES PROPOSED SITE APPLICATION AREA
 - BLUE LINE**
INDICATES OVERALL SITE OWNERSHIP AREAS

04/03/24		FIRST ISSUE	mm/AB
PLANNING			
No.	Issue	Description	Drawn/Checked By
CLIENT			



PROJECT
PROPOSED HOME SHOPPING WORKS
ASDA MERTHYR TYDFIL

TITLE
SITE LOCATION PLAN

DRAWING STATUS PLANNING			
DRAWN	mm	CHECKED	AB
SCALE	1:1250 @ A3		
DATE	MARCH 2024		

Whittam Cox ARCHITECTS		Chesterfield / 01246 260261 London / 020 3388 0019 Leeds / 0113 468 2450 whittamcox.com	
JOB NO.	DRAWING NO.	REV	
230457	PL-01	-	

