



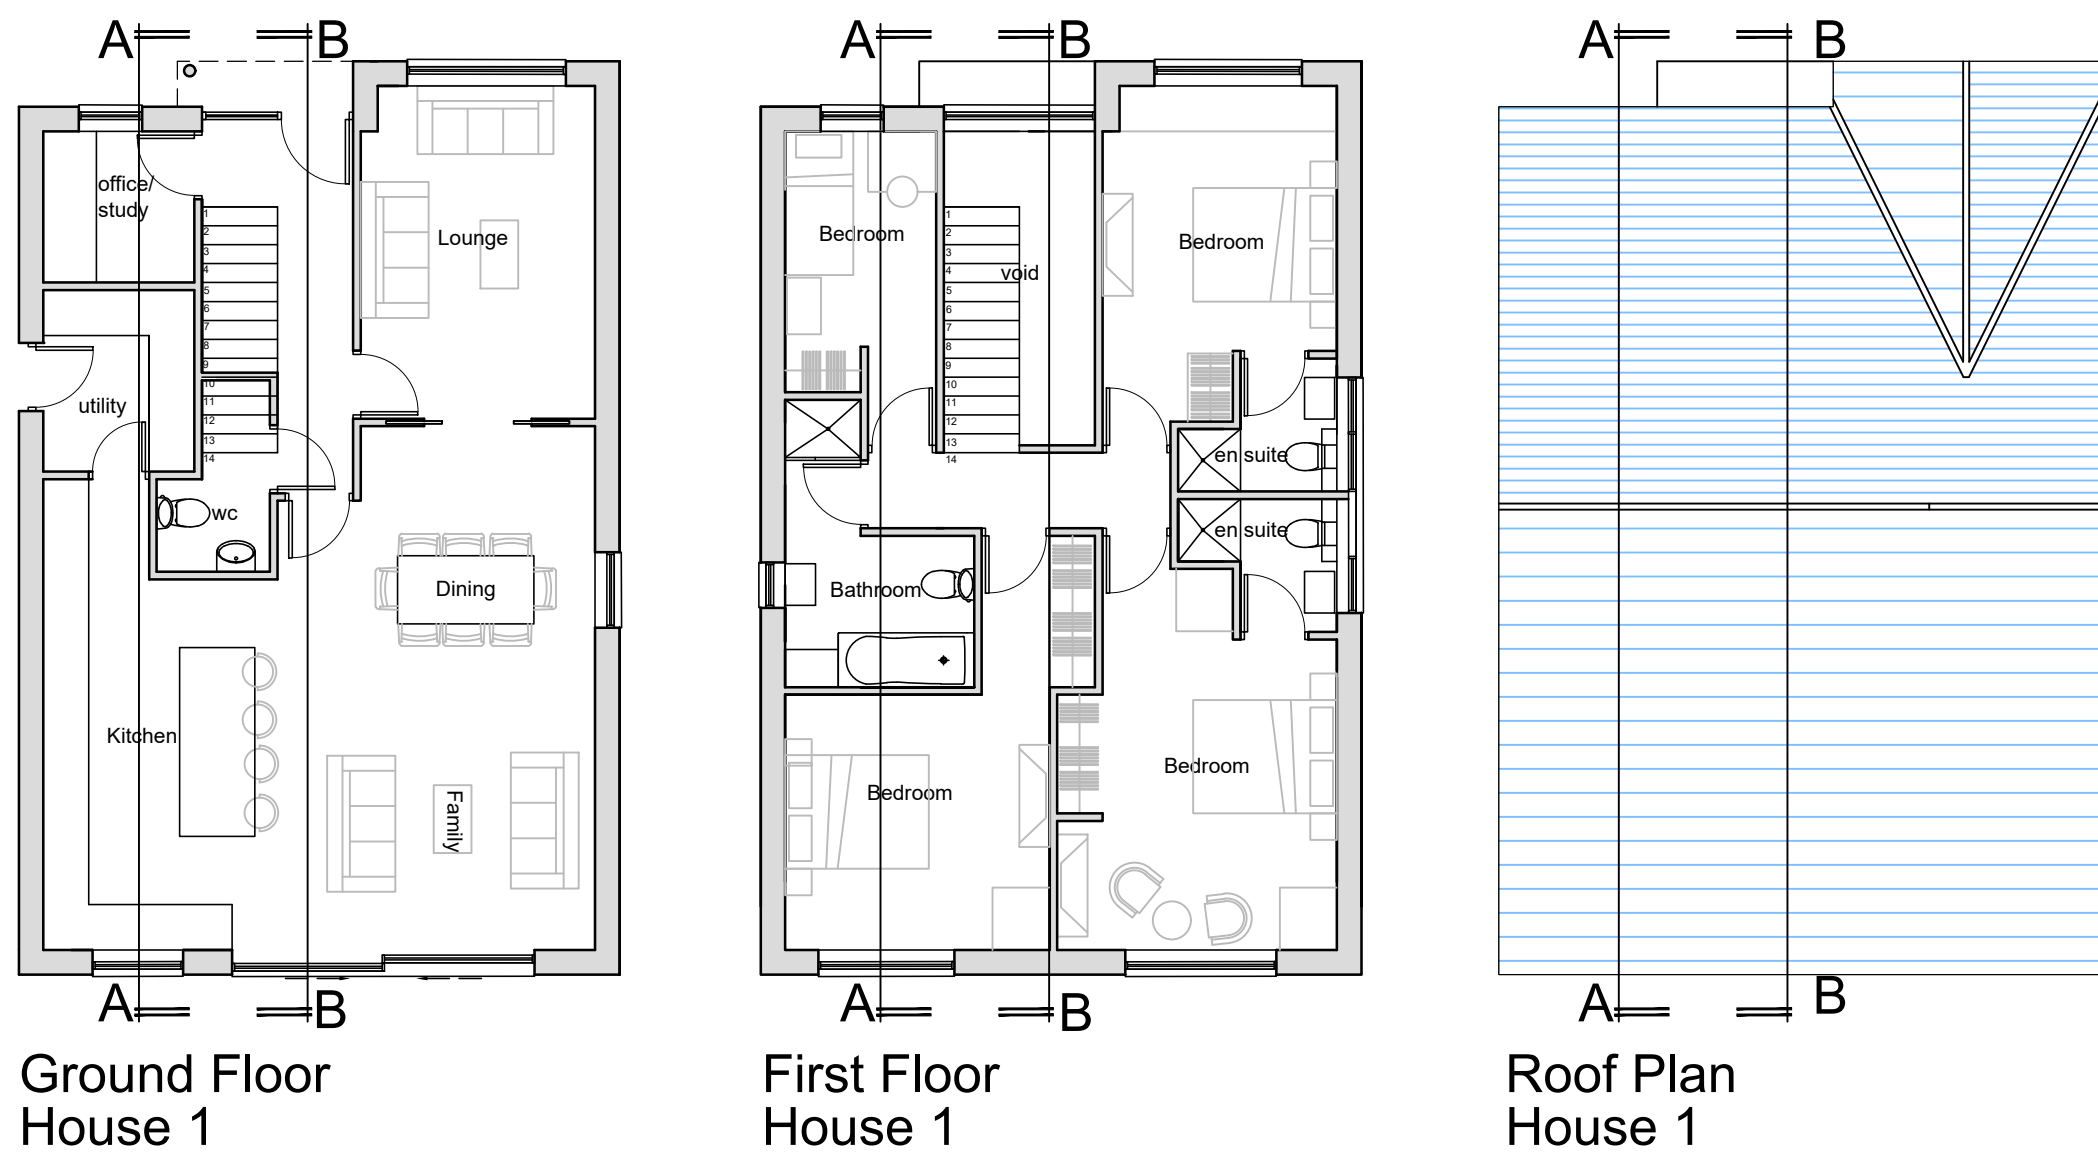


Ground Floor
House 1

First Floor
House 1


Roof Plan
House 1

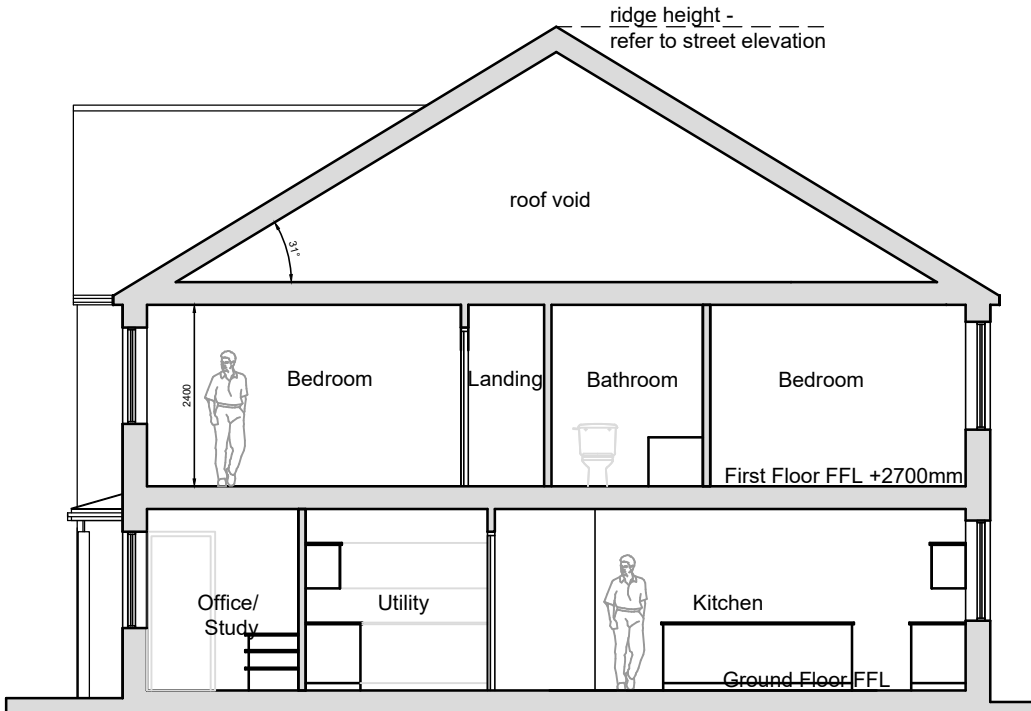

Section AA
House 1

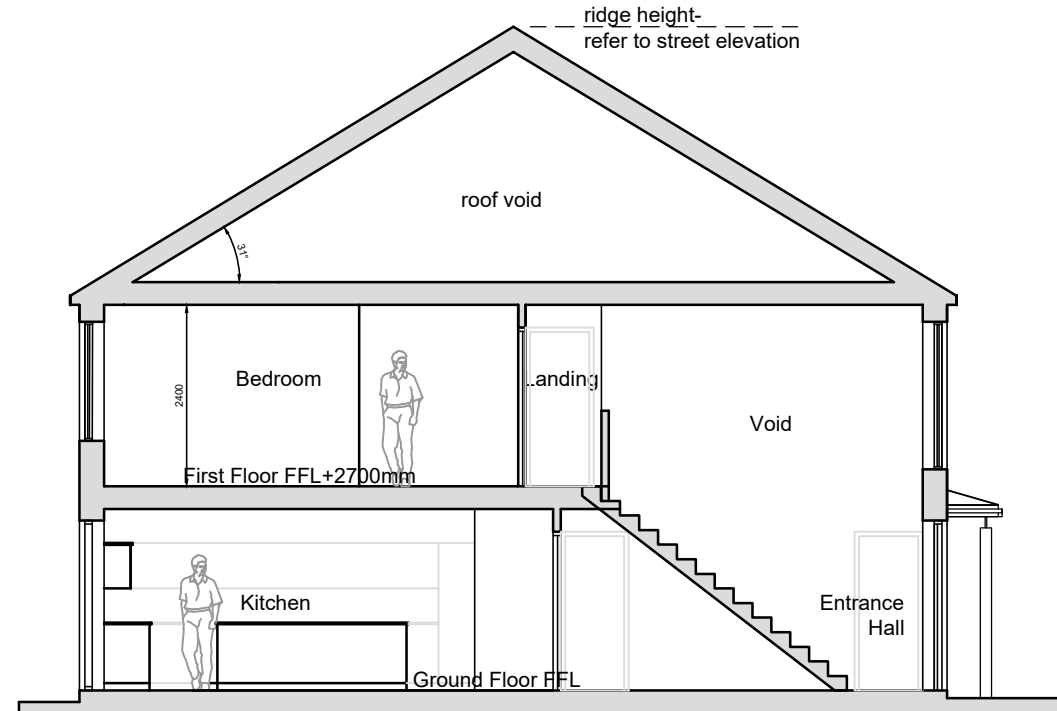


Section BB
House 1

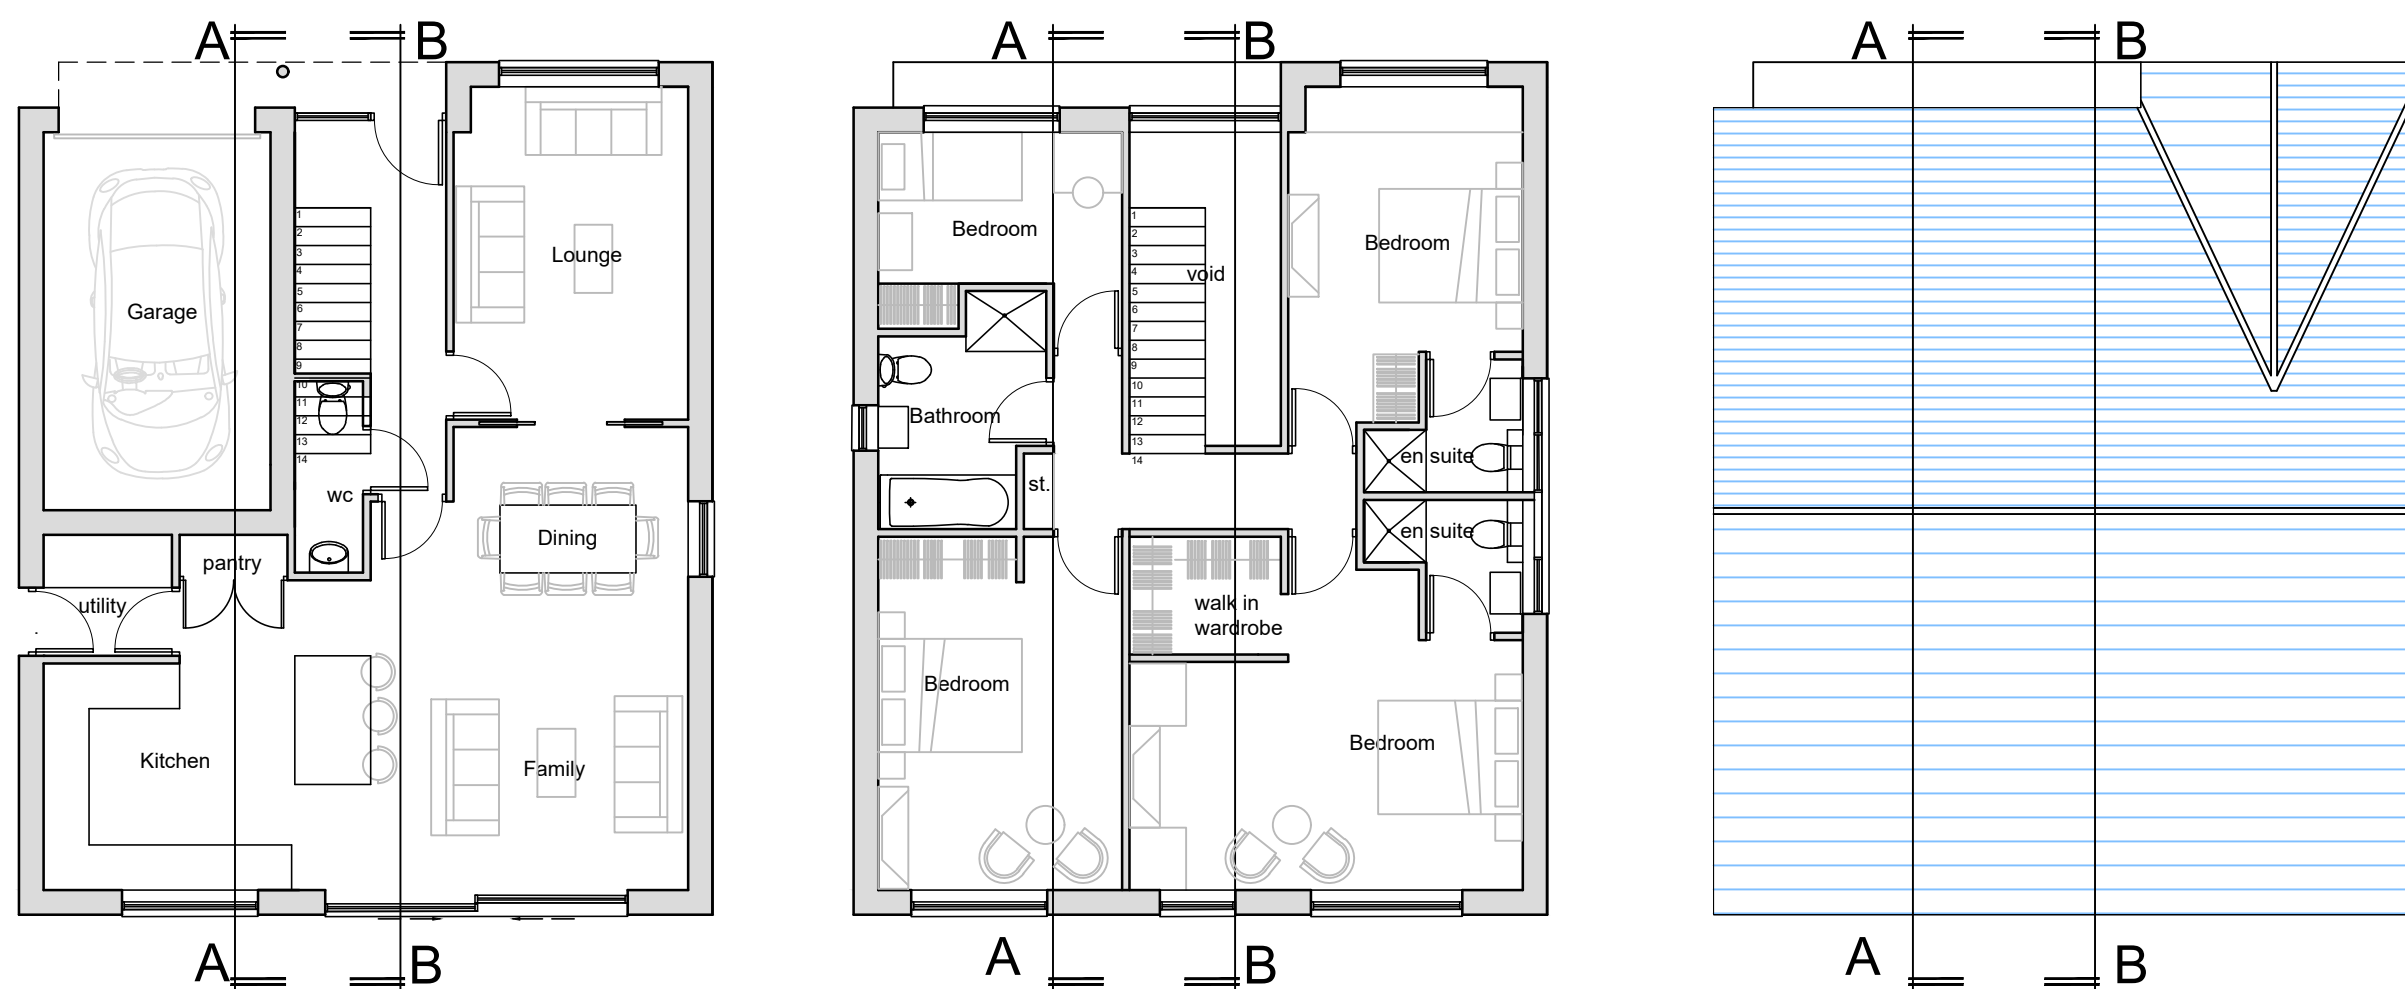


Ground Floor
House 2-4

First Floor
House 2-4


Roof Plan
House 2-4

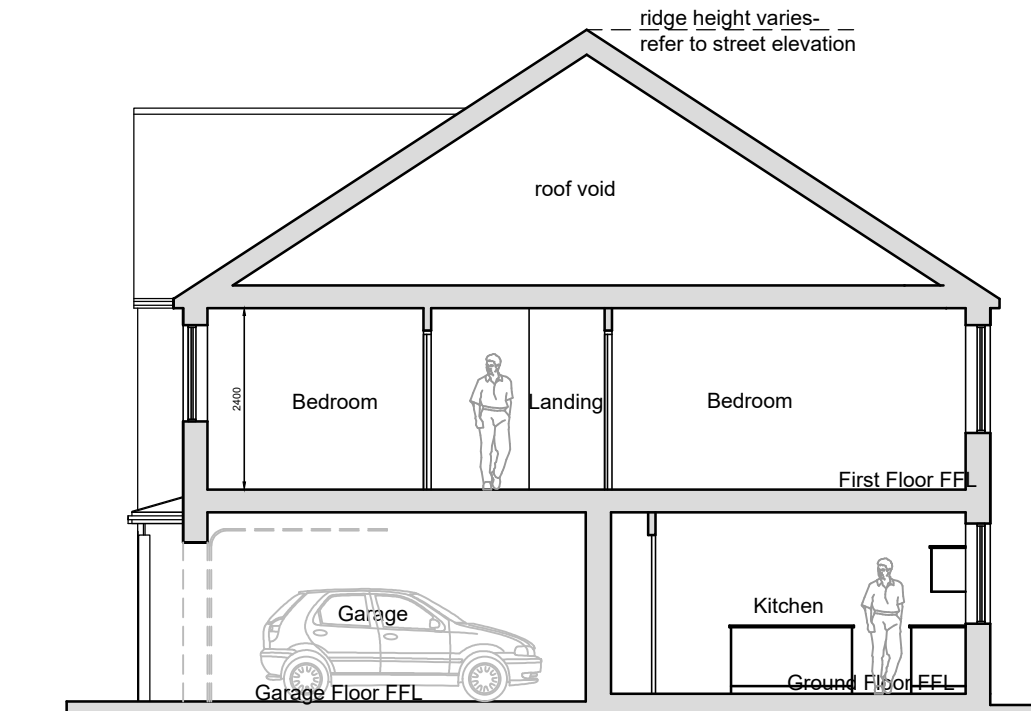


Section AA
House 2 - 4

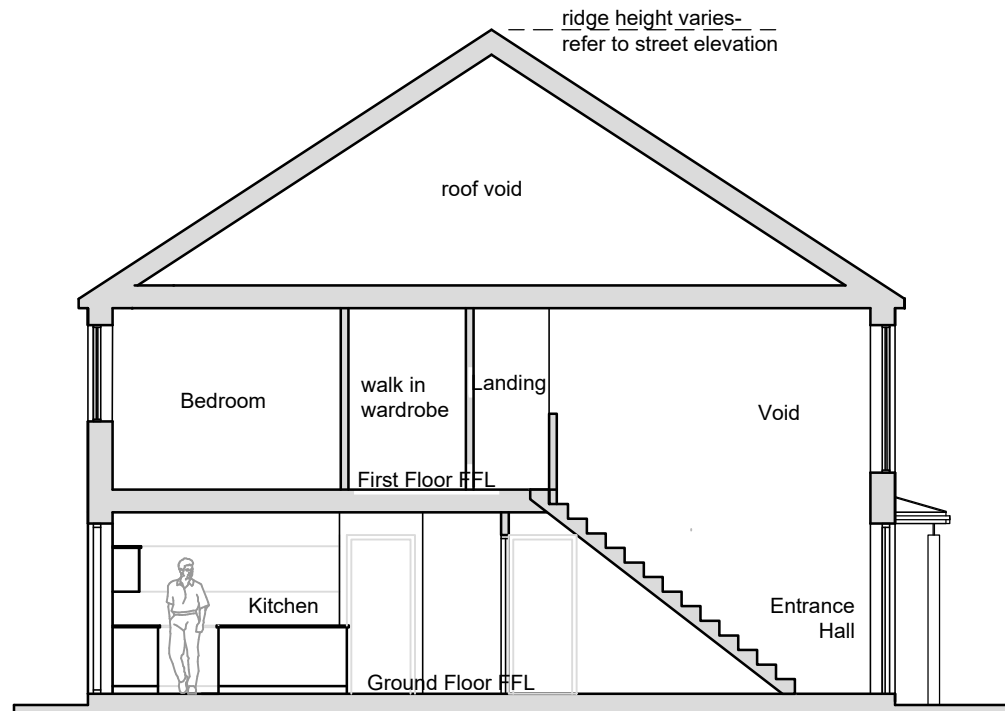

Section BB
House 2 - 4

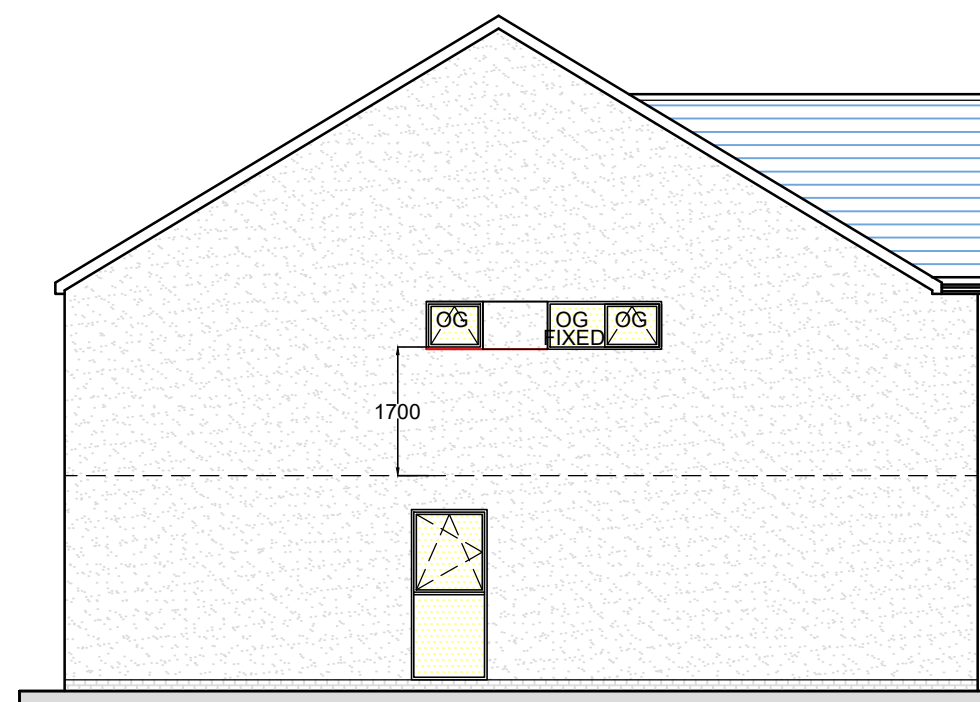


Side Elevation
House 1

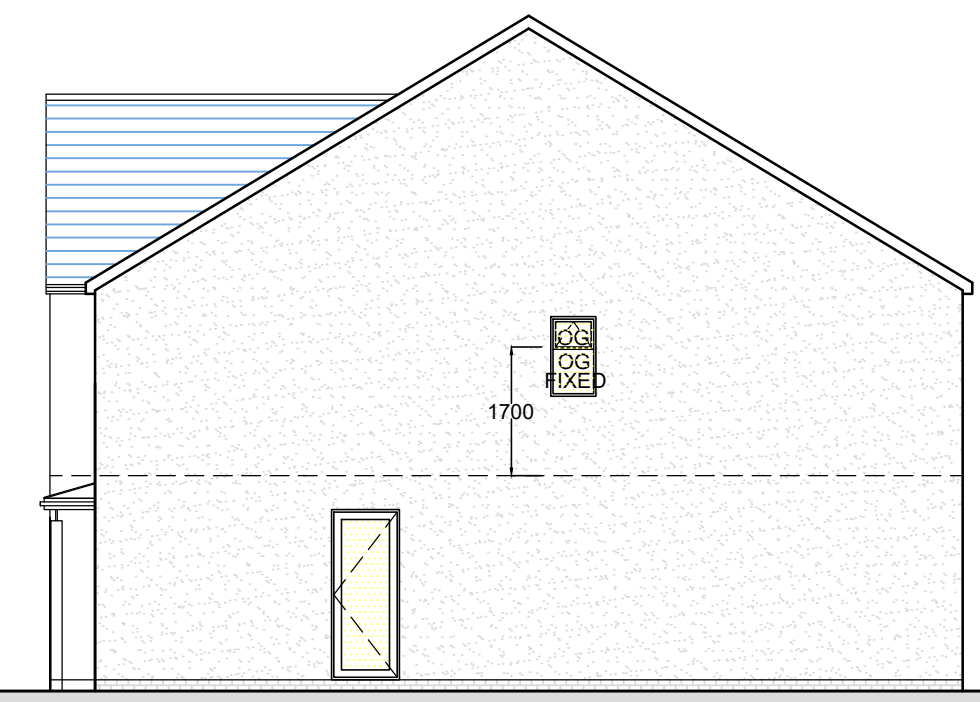


Side Elevation
House 1



Rear Elevation
House 1

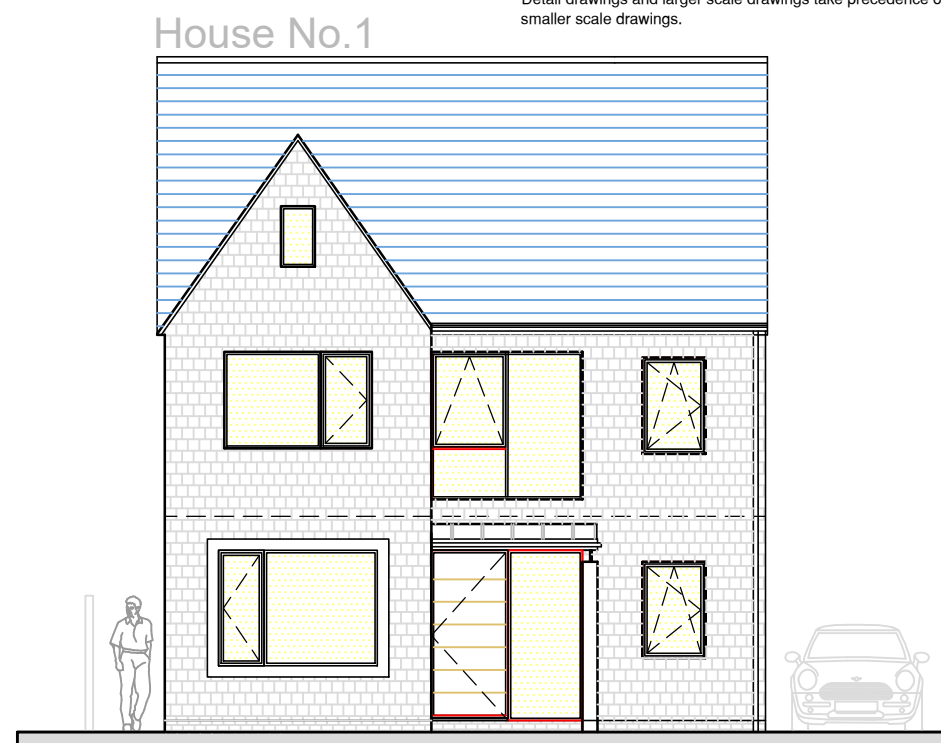


Front Elevation
House 1

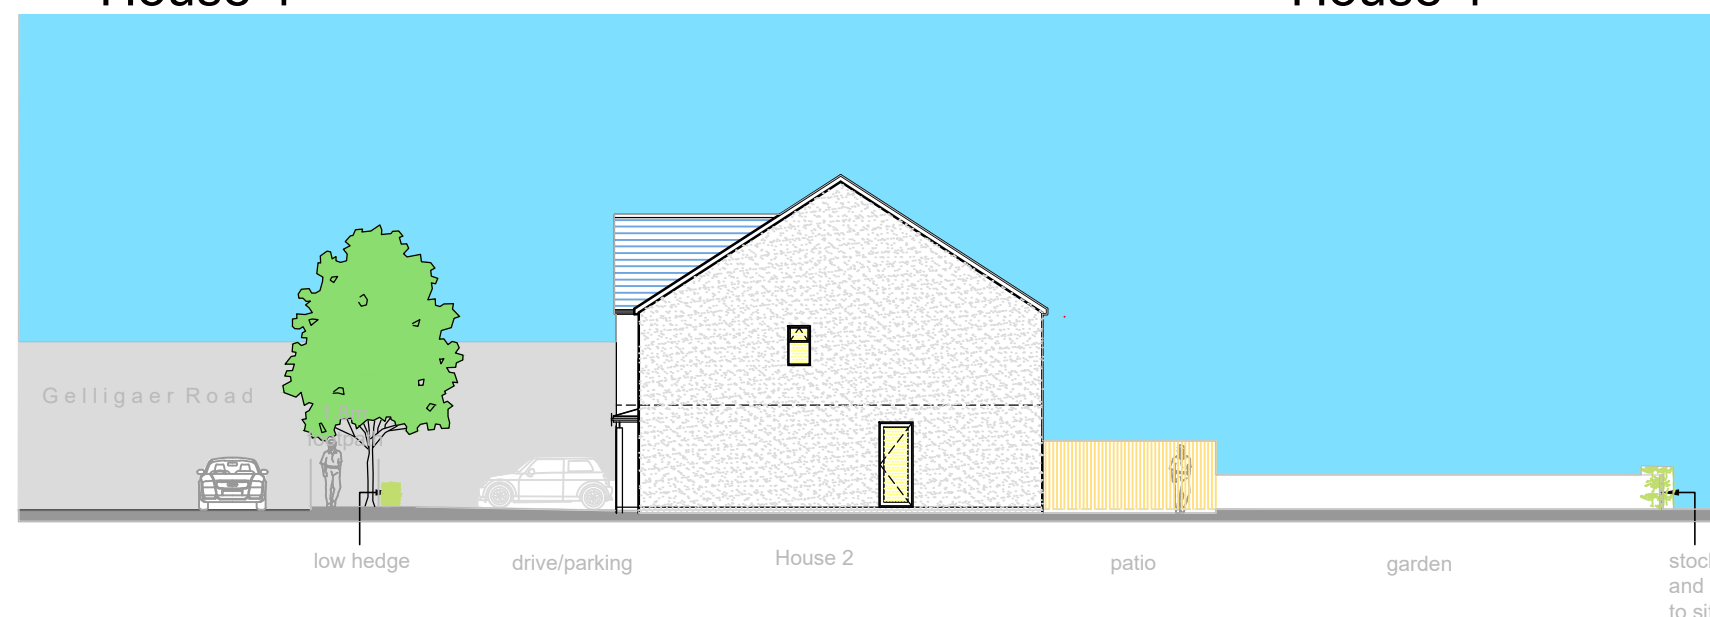


Site Section AA




Part Street Elevation

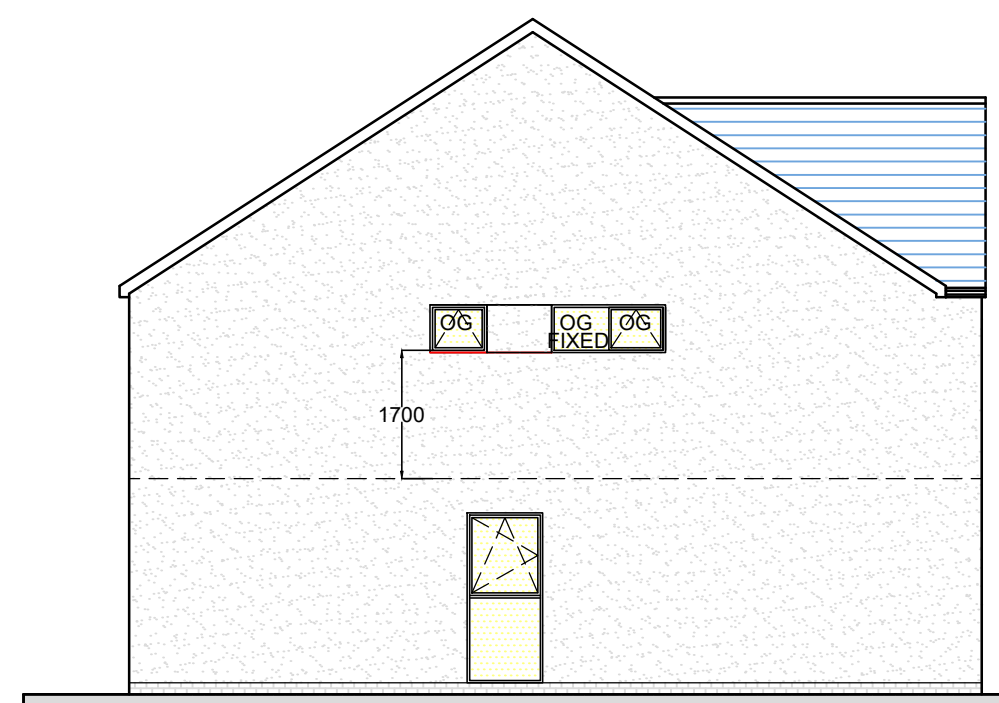

Side Elevation
House 2-4 (note House ffl varies.)

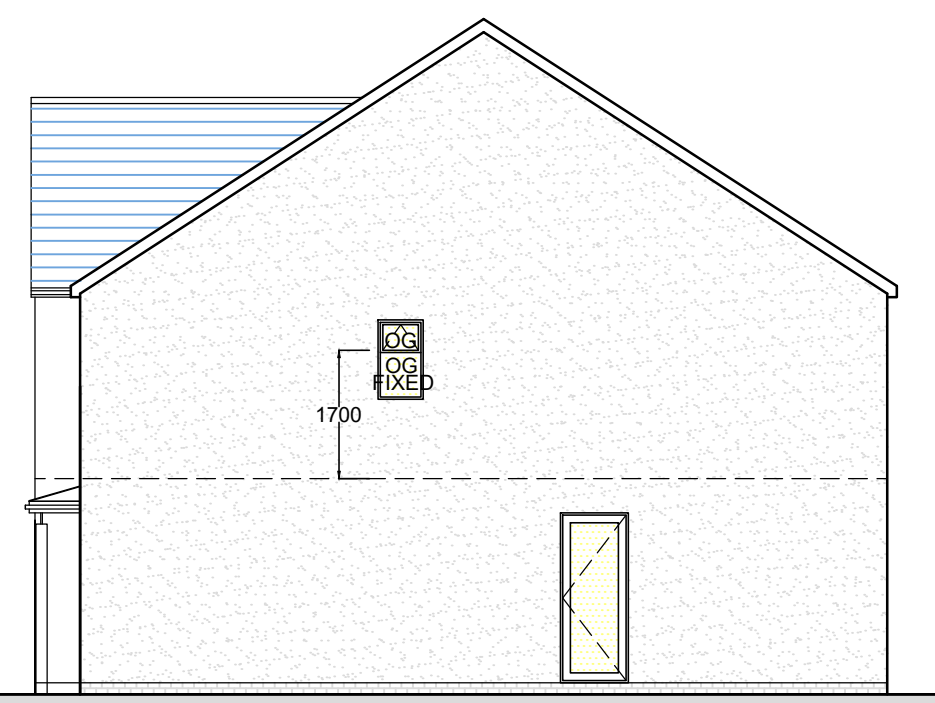

Side Elevation
House 2-4 (note House ffl varies.)

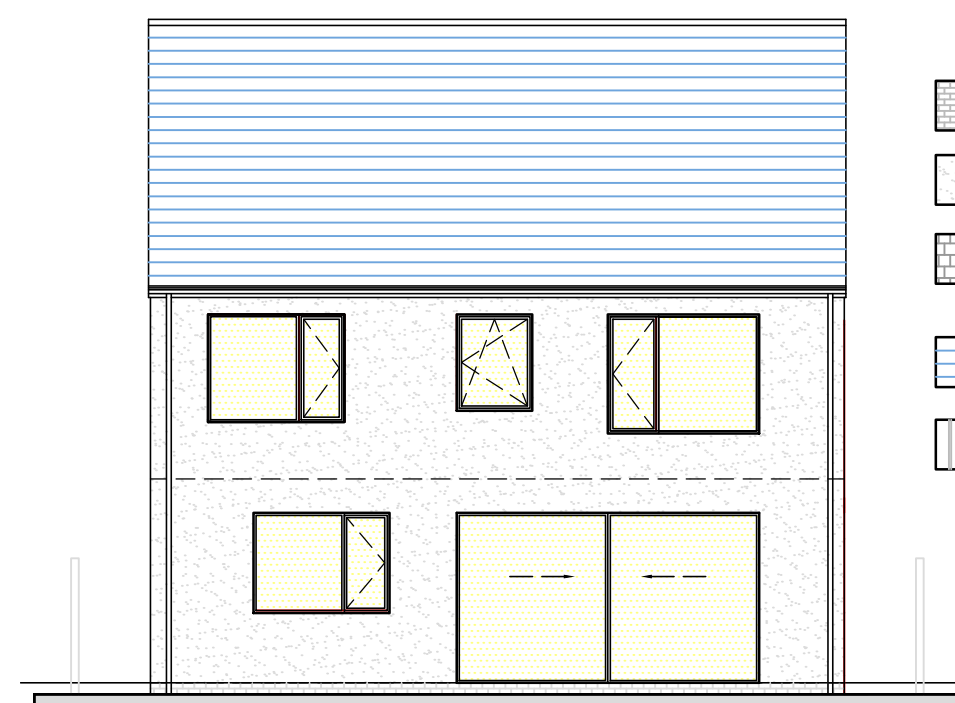


Rear Elevation
House 2-4 (note House ffl varies.)

- Materials Key:
- Walls: Below dpc: Blue engineering brickwork.
 - Walls: Above dpc: Sto Flex Cole. Smooth self coloured render, white.
 - Walls: Above dpc: Bradstone square dressed stone cladding, pattern and colour to match adjacent dwelling.
 - Roof: Blue/grey Cembit, Jutland fibre/cement slates, blue/black.
 - Entrance Canopy roof: Euroclad Viro seamed metal, colour light grey.
 - Windows: Light/mid grey double glazed, powder coated aluminium.
 - Garage Door: Insulated powder coated aluminium sectional overhead door, mid grey.
 - Front Entrance door: Mid grey, composite door.
 - Soffits and Fascias: Cedar composite board, mid grey.
 - Rmps and gutters: Mid grey UPVC.




Front Elevation
House 4

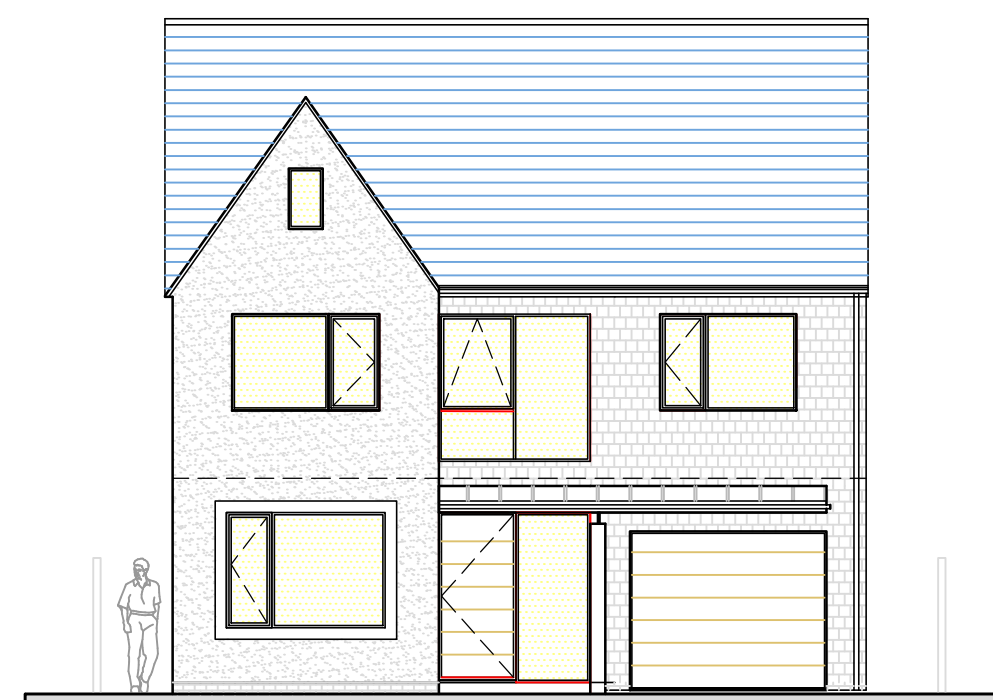

Front Elevation
House 3



Front Elevation
House 2

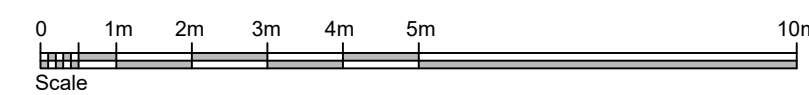

This drawing must not be scaled.
Figured dimensions, levels, etc., only are to be used.
Any inaccuracies must be notified to the Architect / Engineer.
This drawing is copyright.
Detail drawings and larger scale drawings take precedence over smaller scale drawings.