



a

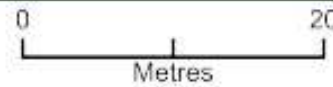

Plan Produced for: plans
Date Produced: 12 Feb 2022
Plan Reference Number: TQRQM22043135105126
Scale: 1:500 @ A4

© Crown copyright and database rights 2021 OS 100042766

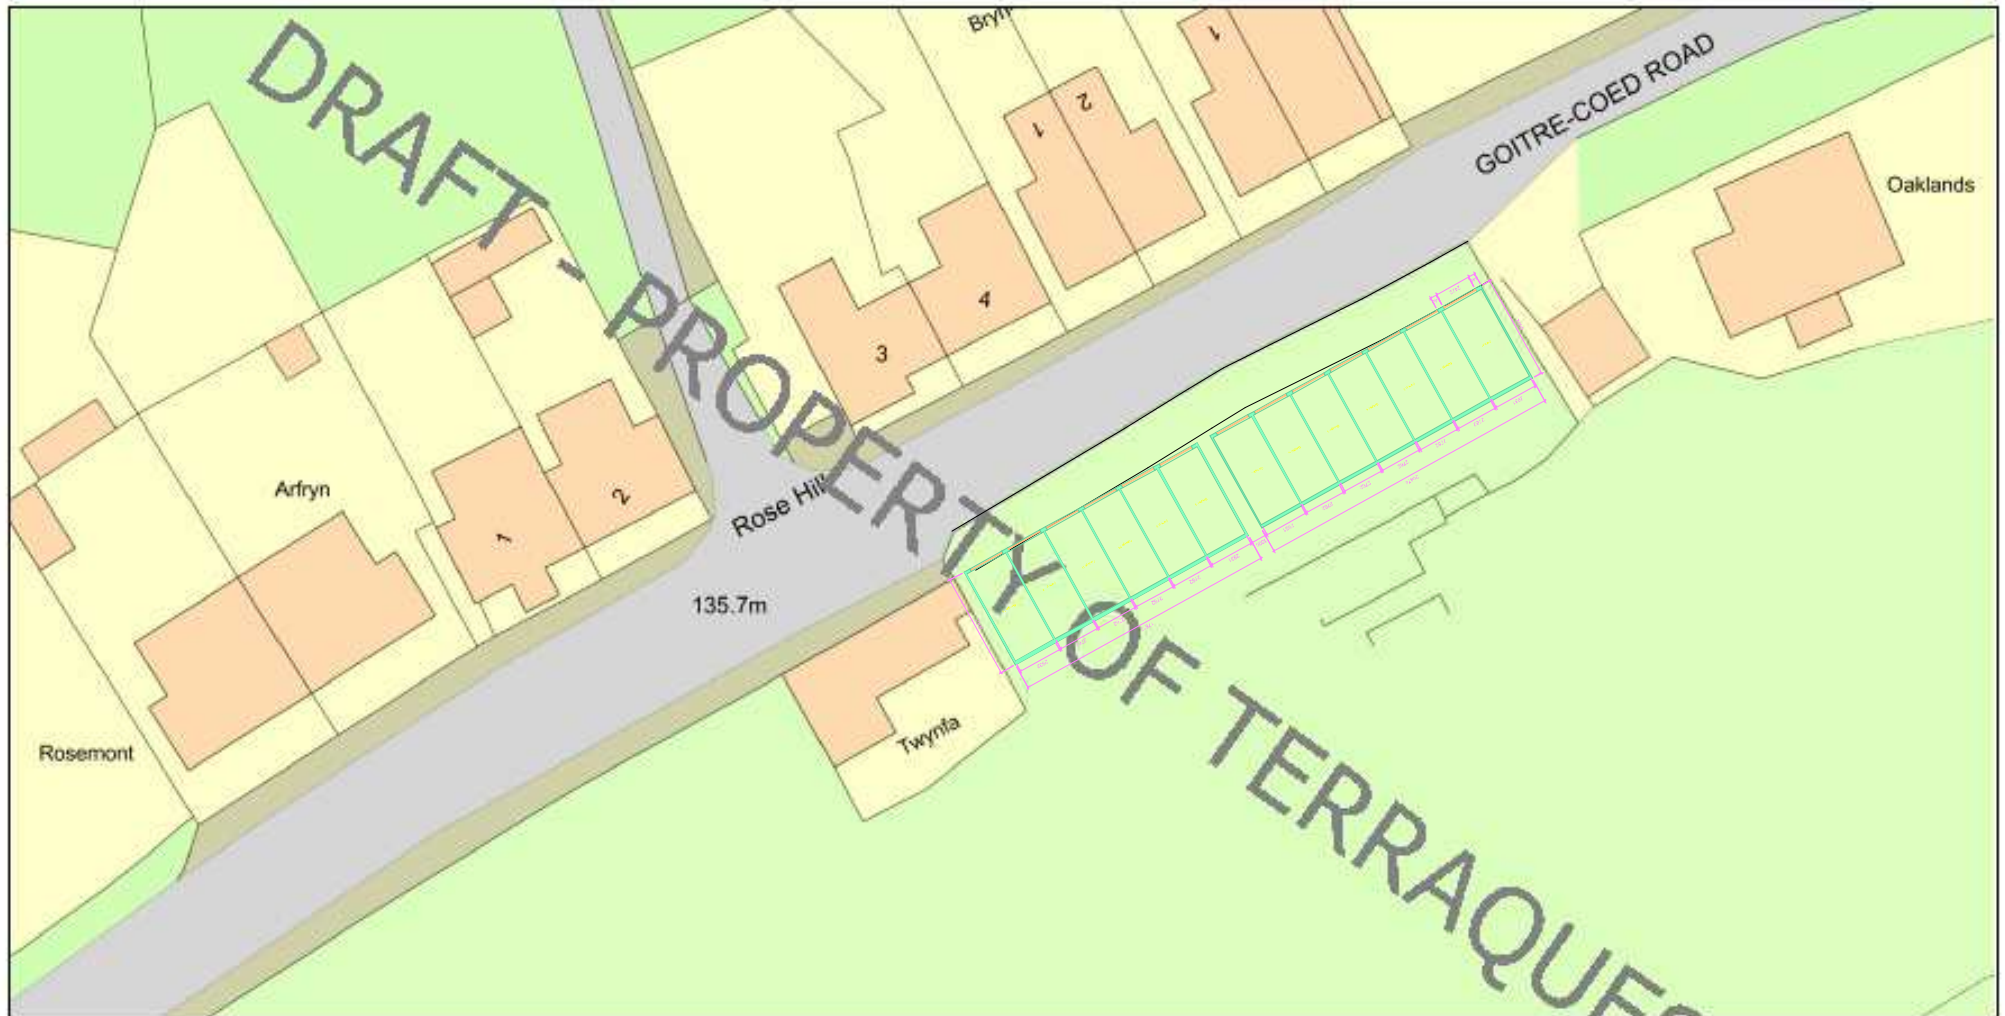