
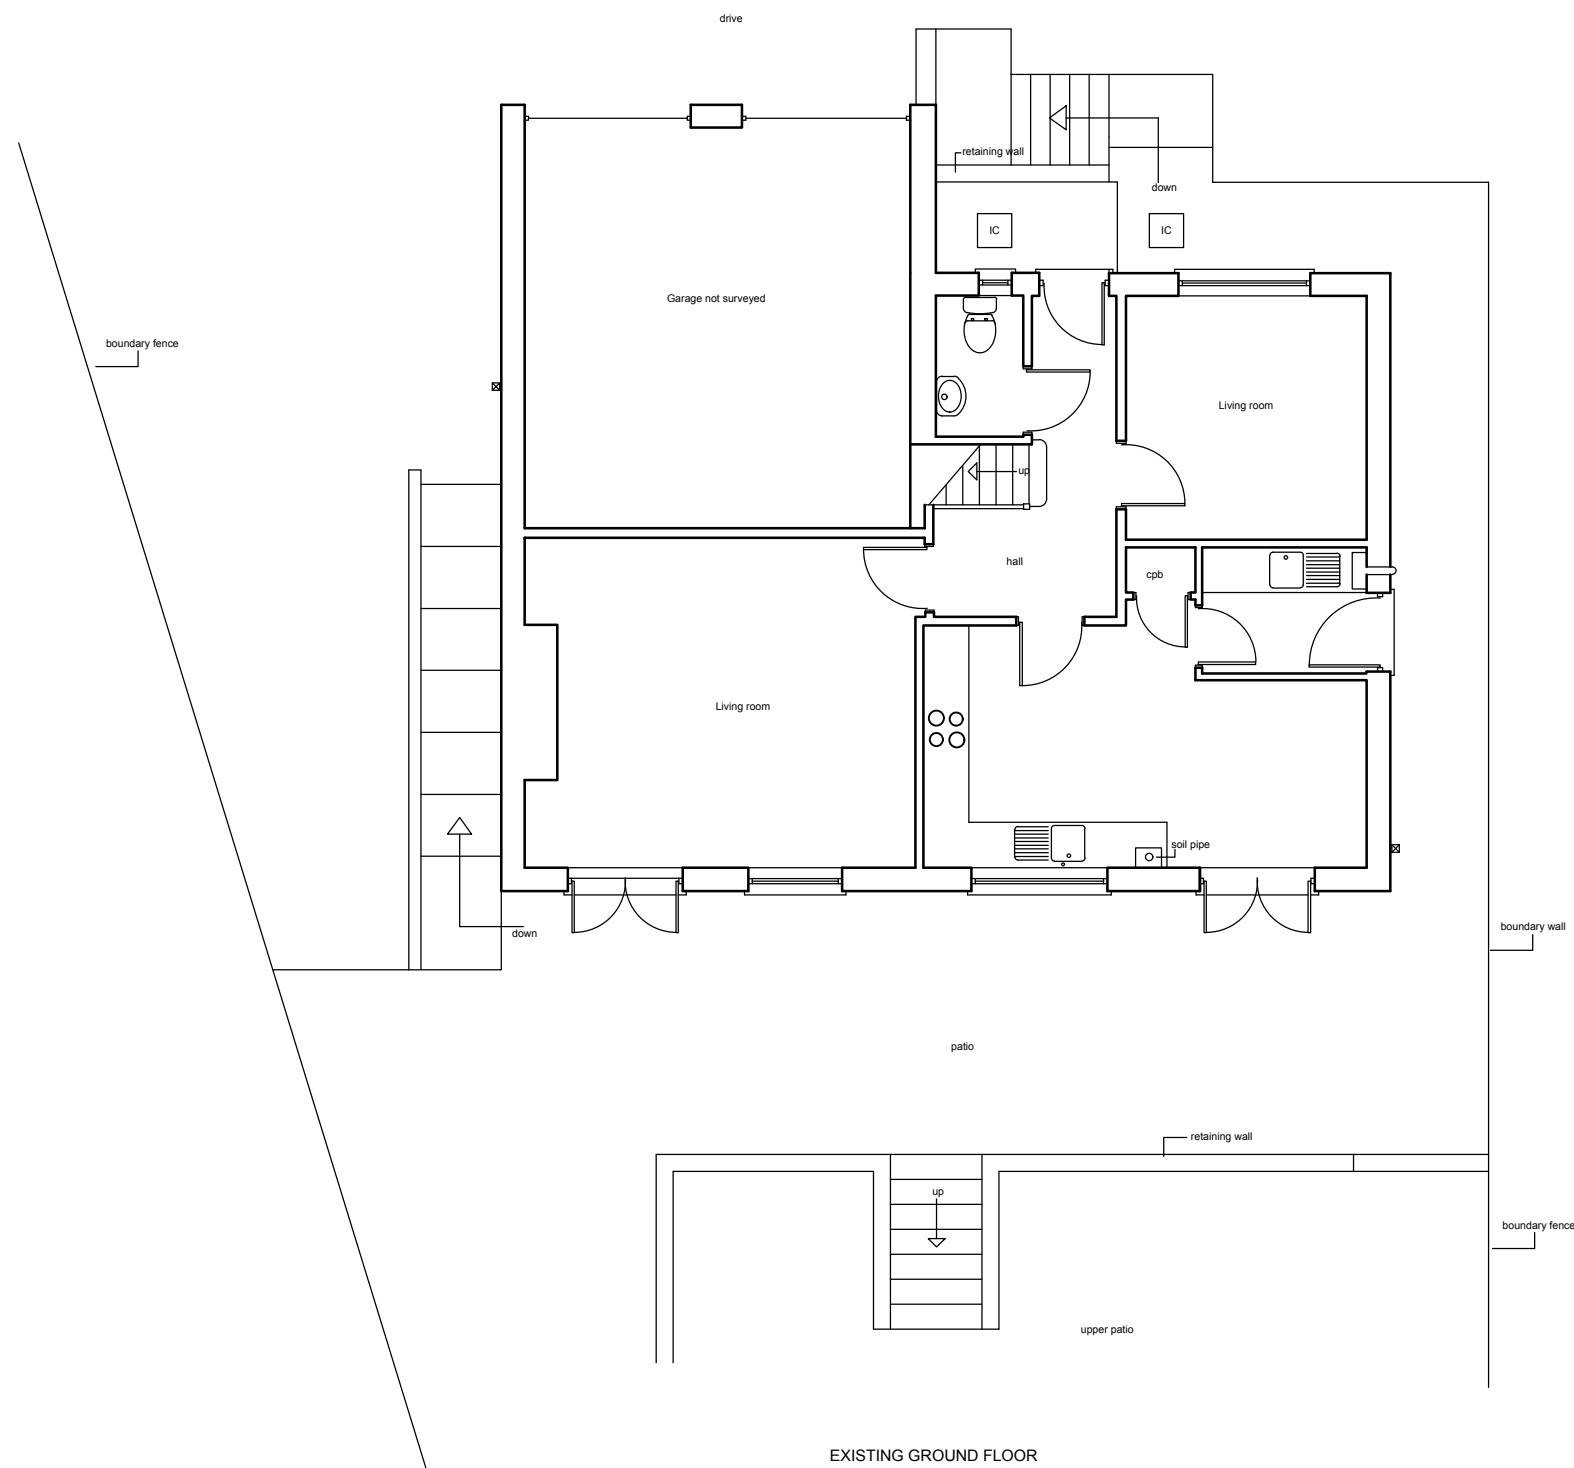
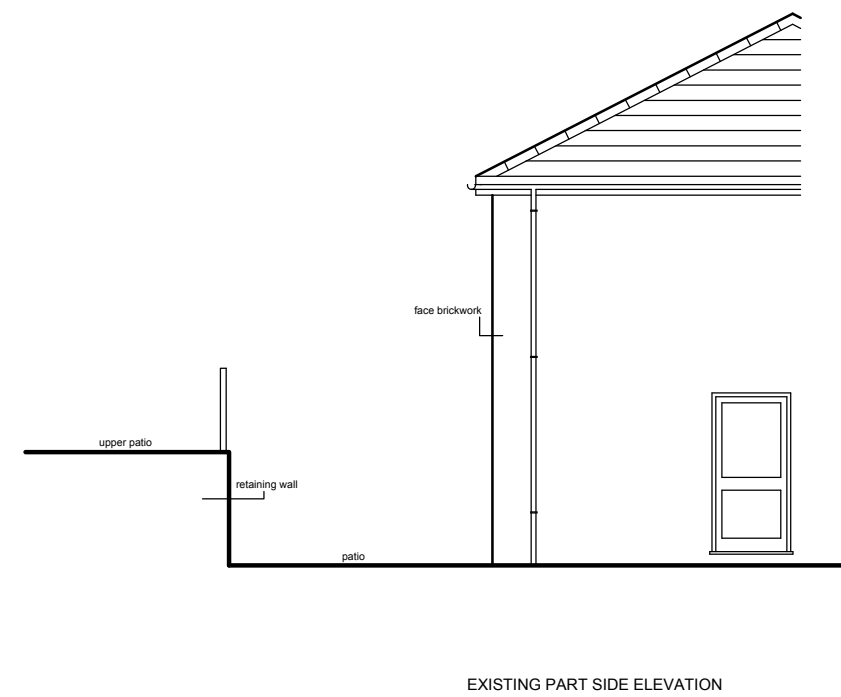
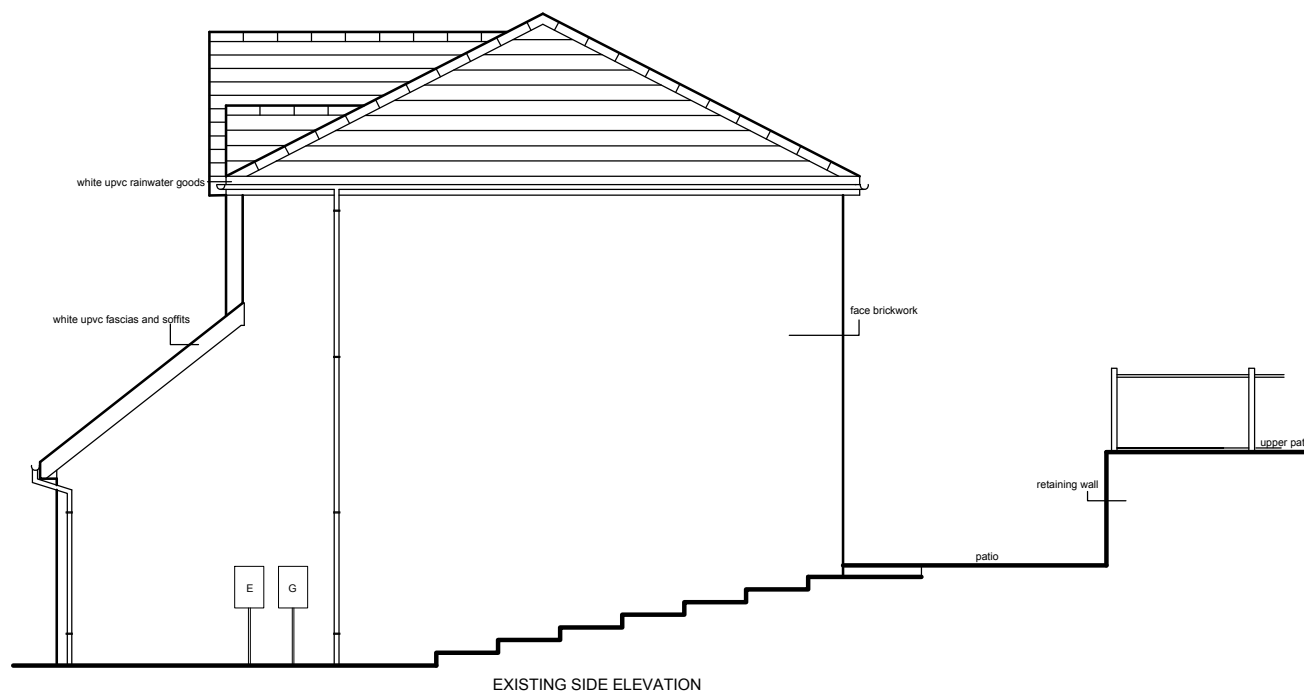


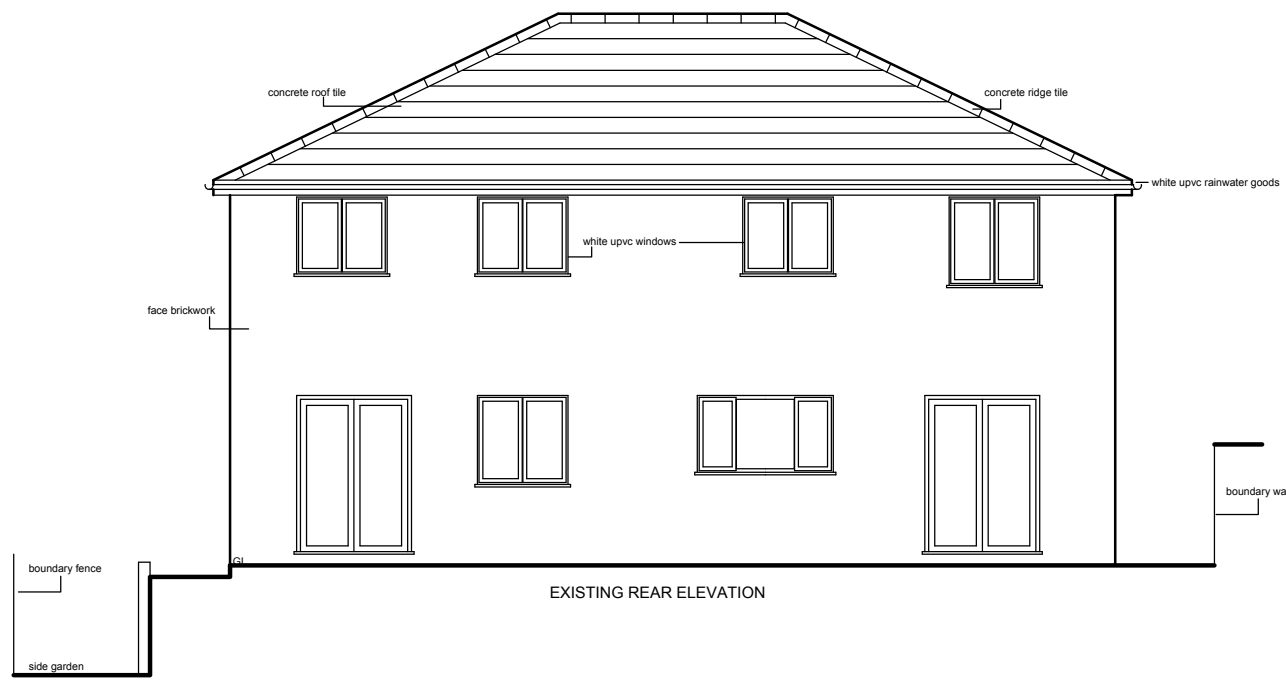

THIS DRAWING IS COPYRIGHT ©

Ken Bateman
Chartered Surveyor
B.Sc. (Hons), MRICS, C. Bartlett MCARD

project
Single storey rear extension
at
70 Sweetwater Park
Merthyr Tydfil

title
Existing plans and
elevations

Date: December 2024
Scale: A2 @ 1:100
Drawn: _____

Drawing No.	Rev.
GA 001	