



Notes:
Do not scale from drawing,
Dimensions to be checked on site and
verified if required prior to commencement of
works and any discrepancies to be reported
immediately.
To be read in conjunction with drawings &
specifications by other consultants / specialist
contractors

INFORMATION ONLY
(Awaiting Sign Off)

This drawing has been generated from information
provided by others. It is the responsibility of the
contractor to check the accuracy of this information
on site.
Any additional information required in respect of
shopfitting detail please contact

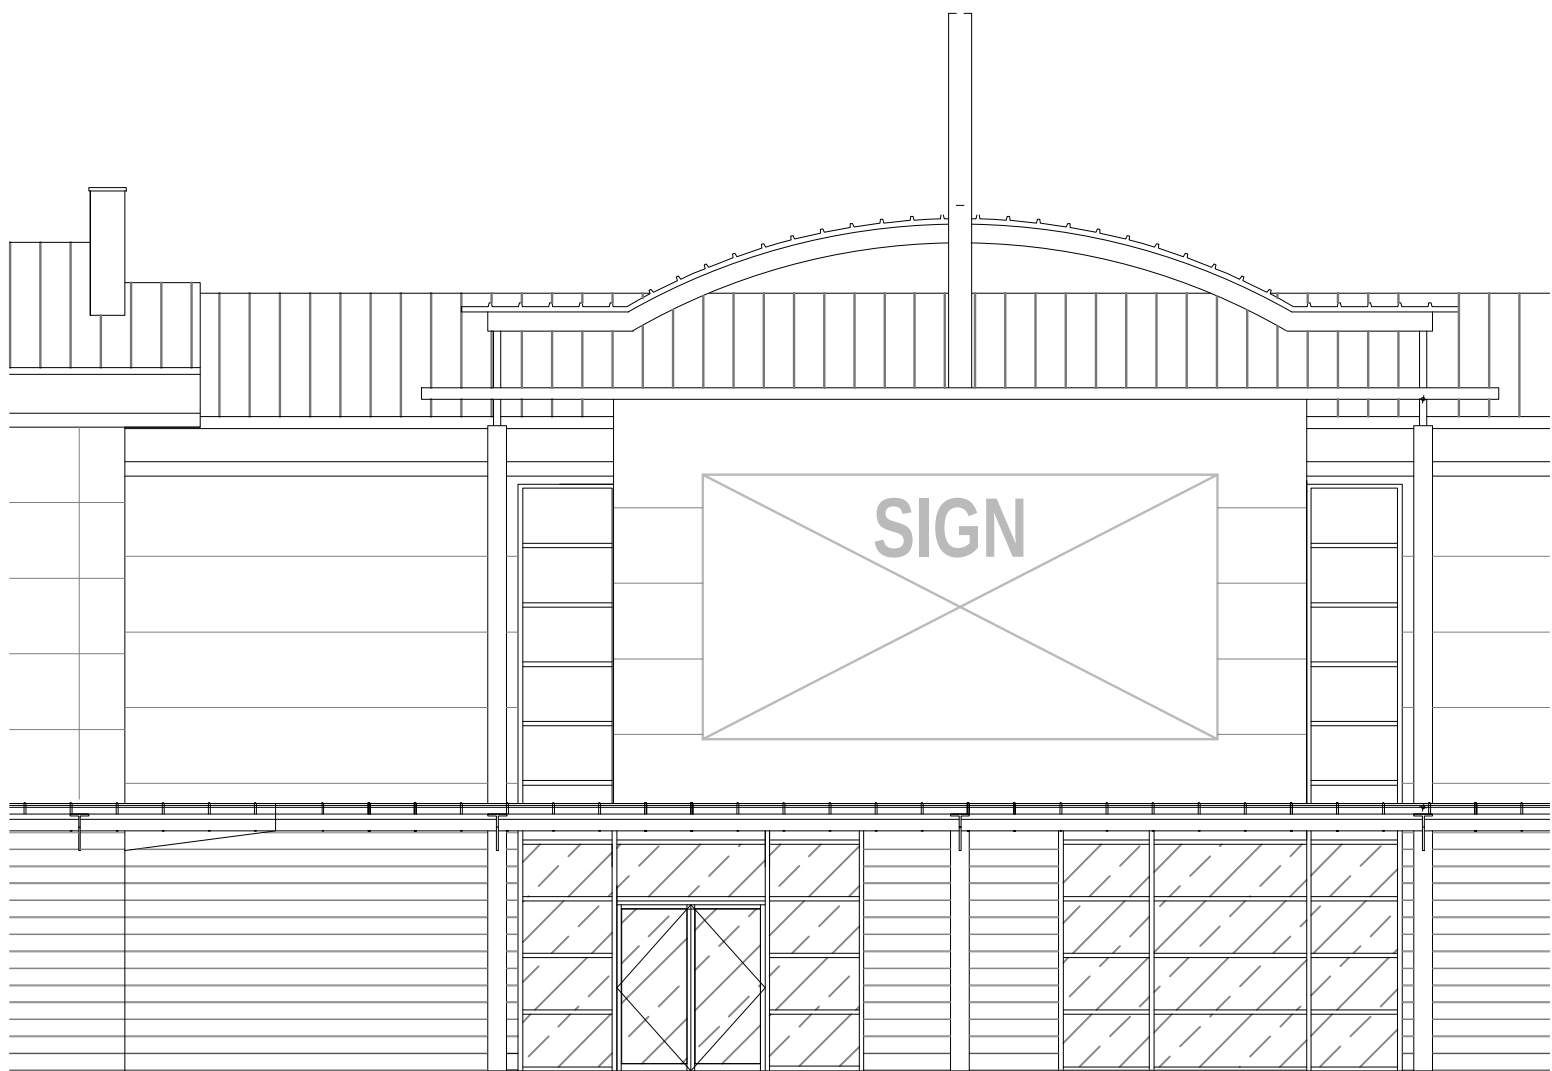

Existing Elevation

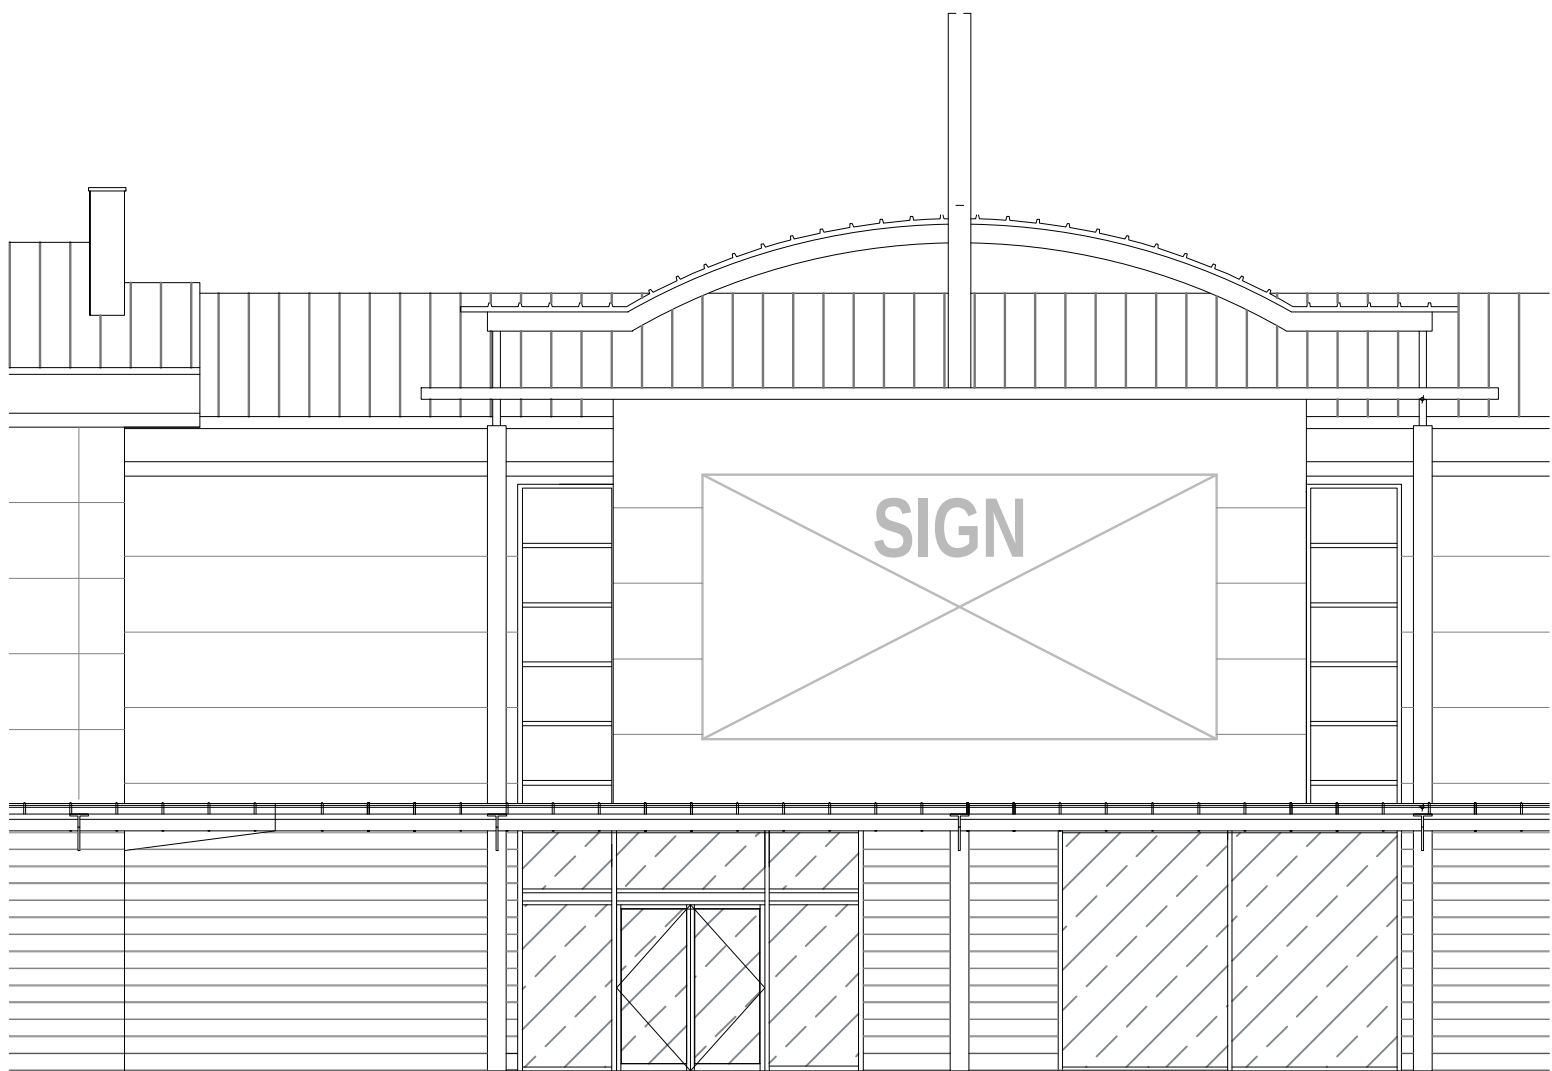

Proposed Elevation

A	15-05-23	Layout revised
Rev.	Date	Comments




Project:
TAPI (Ex JD Sport)
Unit 2 . Cyfarthfa Retail Park
Merthyr Tydfil
CF48 1HY

Title:
Elevation Plan

Project No: 1757	Date: 22-03-23
---------------------	-------------------

Drawing No: JHJ-TA-50	Rev: A
--------------------------	-----------

Scale: 1:100 @ A1 1:200 @ A3	Drawn: J Kitchener
---------------------------------	-----------------------

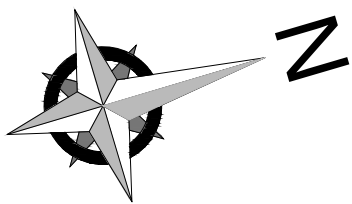

JHJ

Retail Design Ltd

88 Pembury Road,
Bexleyheath, Kent. DA7 5LN
tel: 07548 718148
e-mail: john@jhjtd.co.uk