
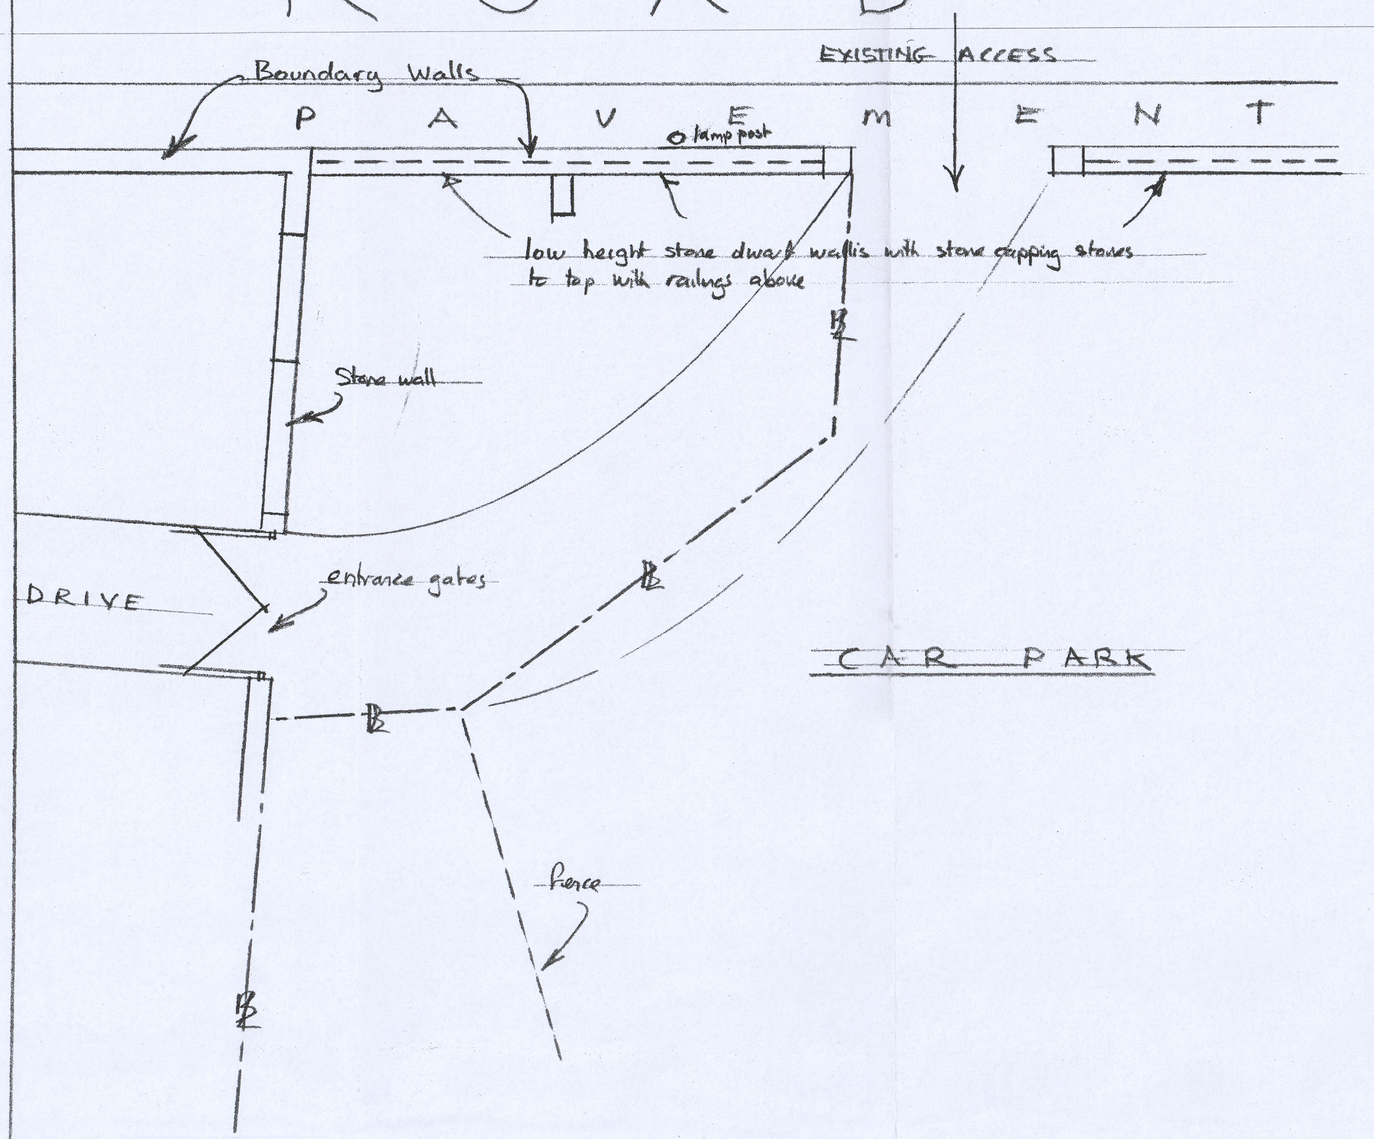



EXISTING SITE LAYOUT WITH ACCESS

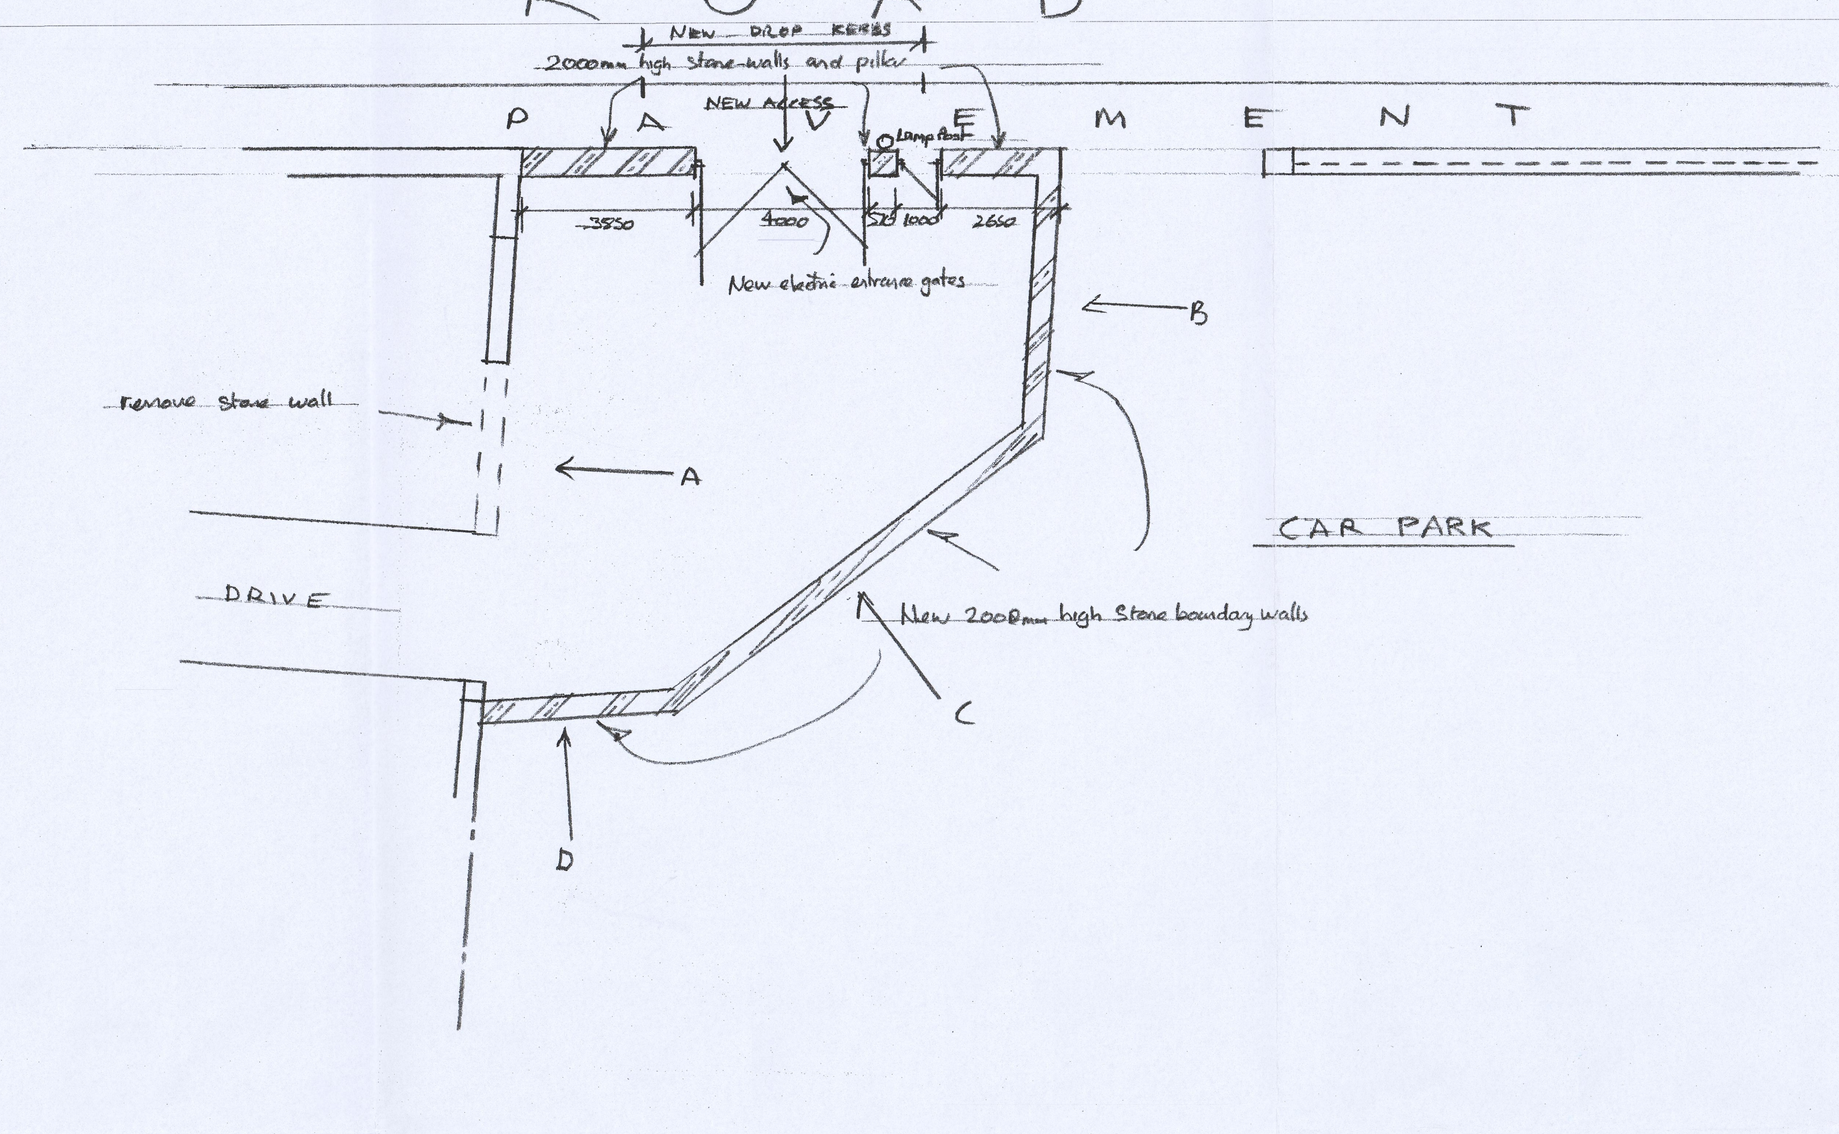


PROPOSED SITE LAYOUT WITH ACCESS

210301


MTCBC
PLANNING DEPARTMENT
23 AUG 2021
RECEIVED

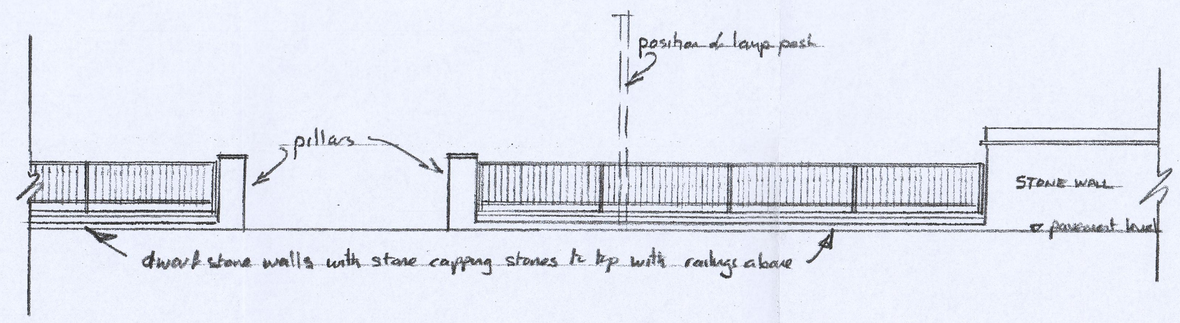


EXISTING ELEVATION FROM ROAD

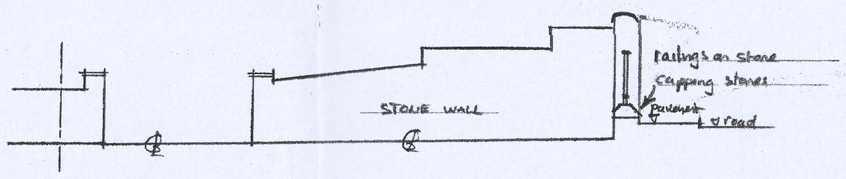


EXISTING ELEVATION 'A'

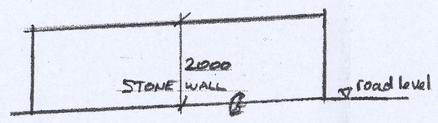


PROPOSED ELEVATION 'B'

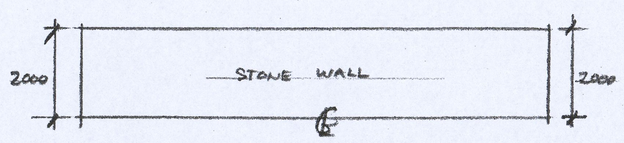


PROPOSED ELEVATION 'C'

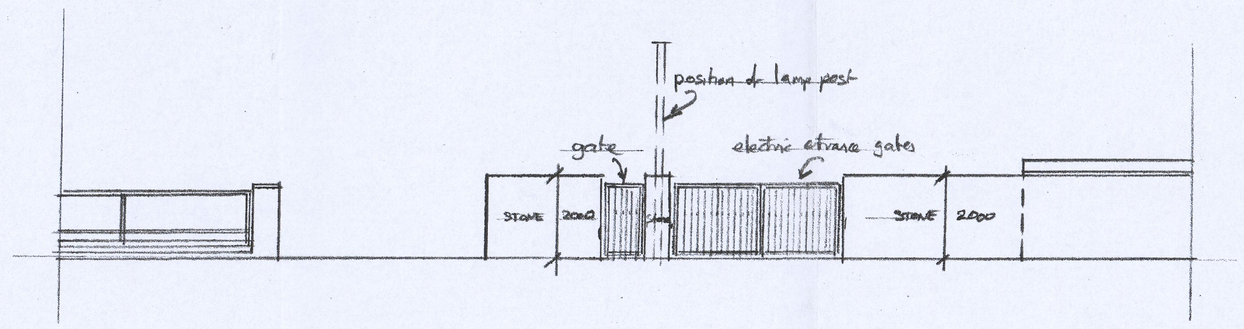

PROPOSED ELEVATION FROM ROAD

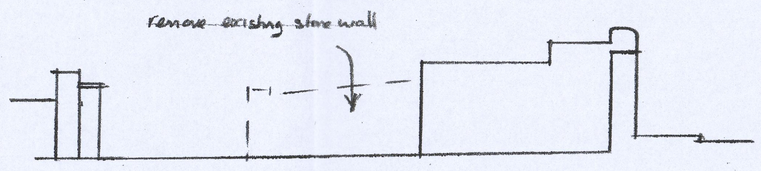

PROPOSED ELEVATION 'A'

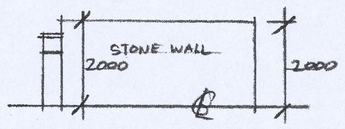

PROPOSED ELEVATION 'D'

JOB
PROPOSED NEW ACCESS WITH NEW BOUNDARY WALLS

ADDRESS
ORCHARD HOUSE, GWERNLLWYN ROAD
DOWLAIS, MERTHYR TYDFIL, CF48 3NA

SCALE	DATE	DRAWN
1:100	AUGUST 2021	A. COLLINS