


Rev	Initials	Notes	Date
A	PS	Solar Panels added to Southern facing roof	29/09/2021

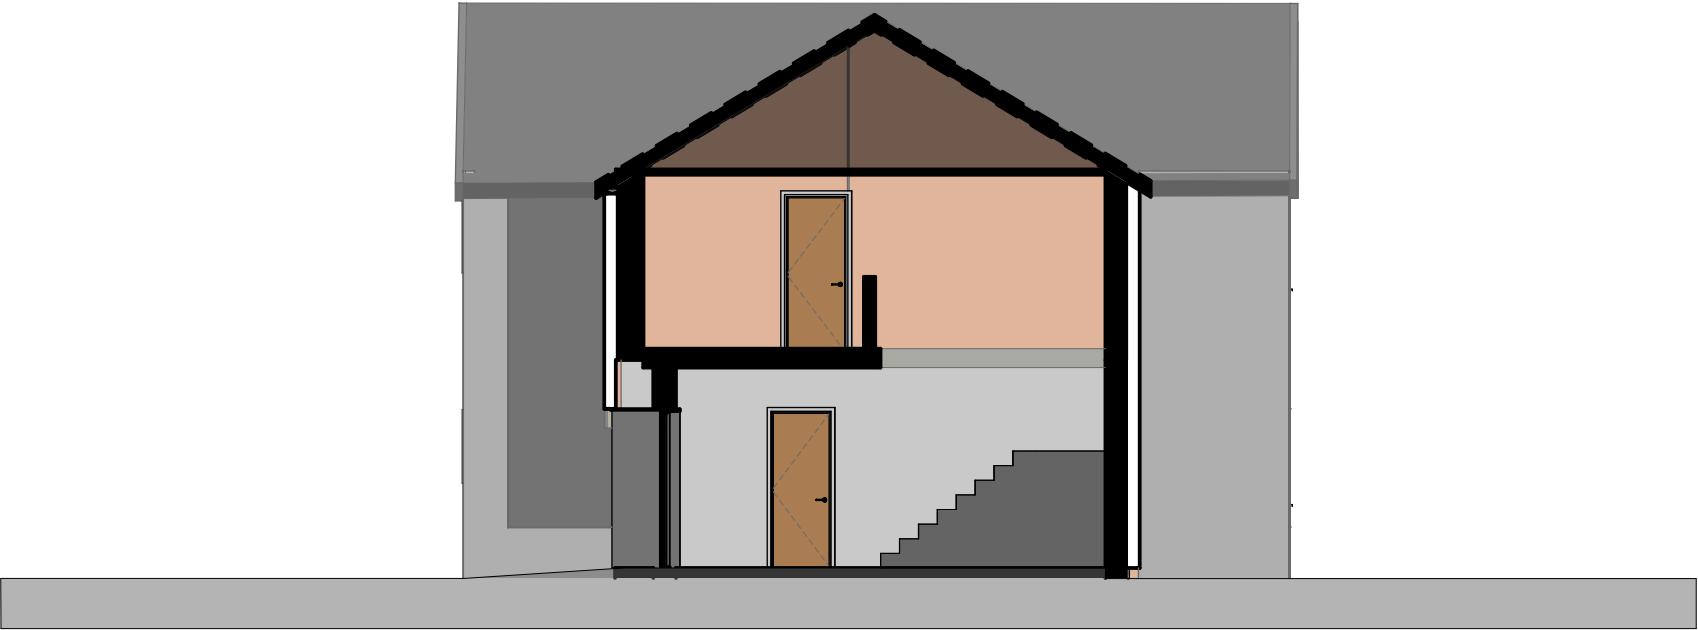

Section A-A



Section B-B

