



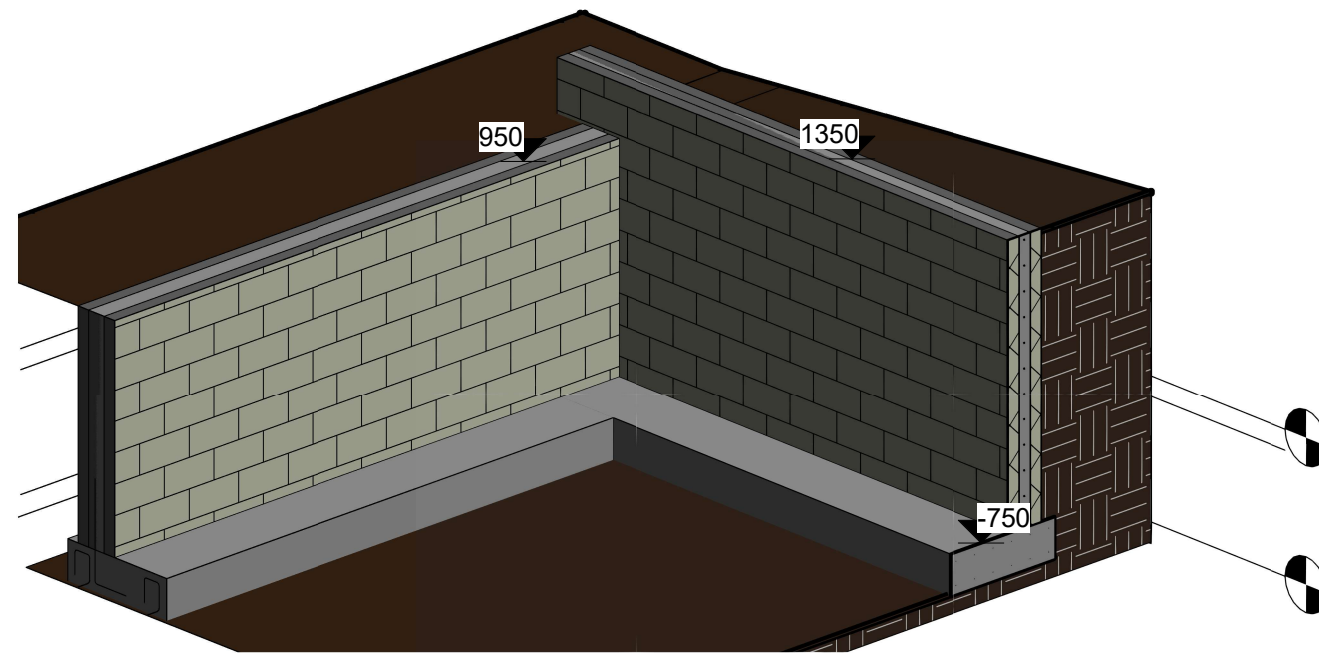

1 3D view RW only

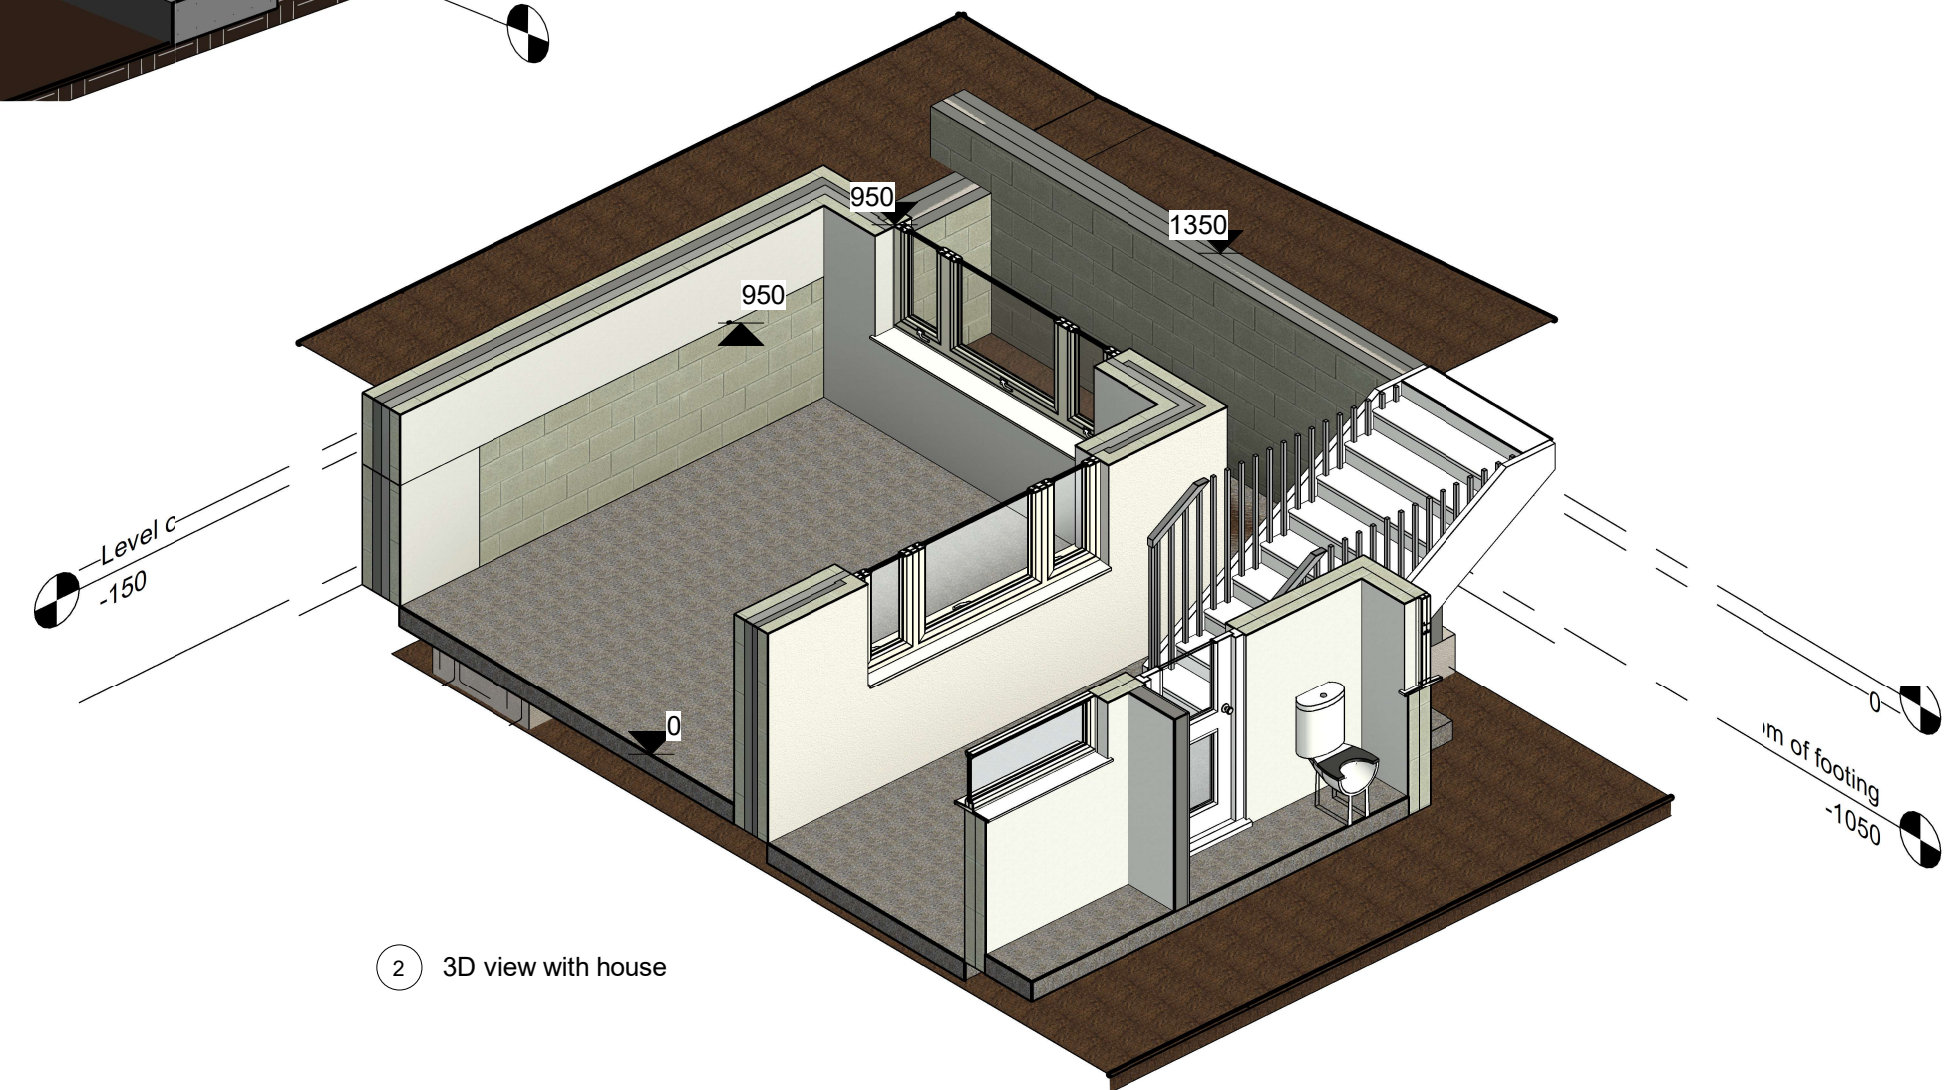

2 3D view with house

	No.	Description	Date	AUXILIUM Structural Engineering and CAD Services 50 Quarry Row, Merthyr Tydfil, CF47 8PS		PROJECT Two storey Extension to Rear		CLIENT 17 Mitchell Crescent, Merthyr Tydfil		
	C01	First issue	22/04/23					Date Apr 2023	Project number AUX205	Scale (@ A3)
				CODE	STATUS	SUITABILITY DESCRIPTION	PURPOSE OF ISSUE	Drawn by Author	DRWAING NUMBER	
								Checked by Checker	400	REV
										C01