




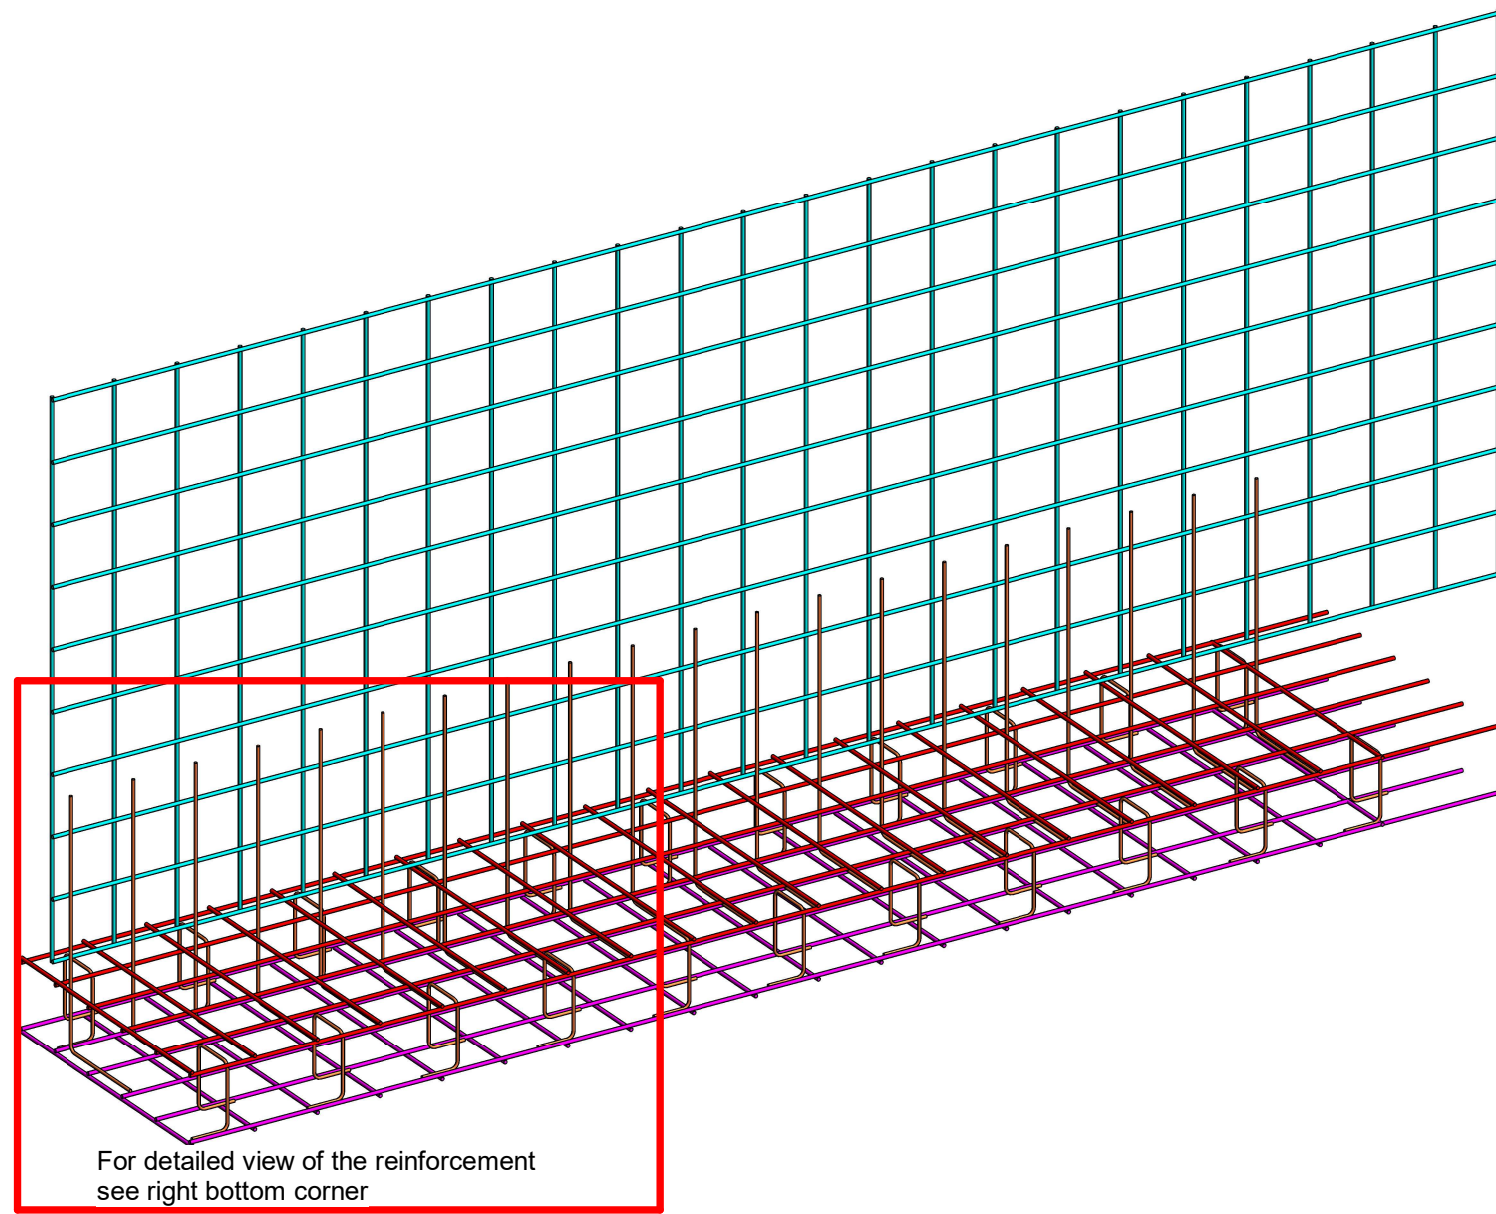

1 Reinforcement view RW01

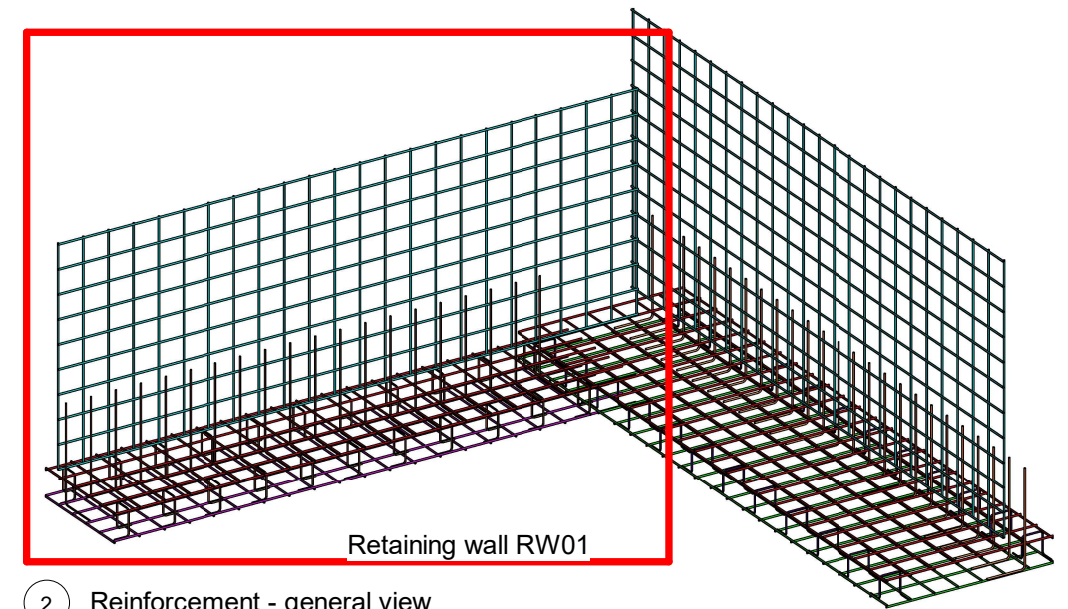

2 Reinforcement - general view

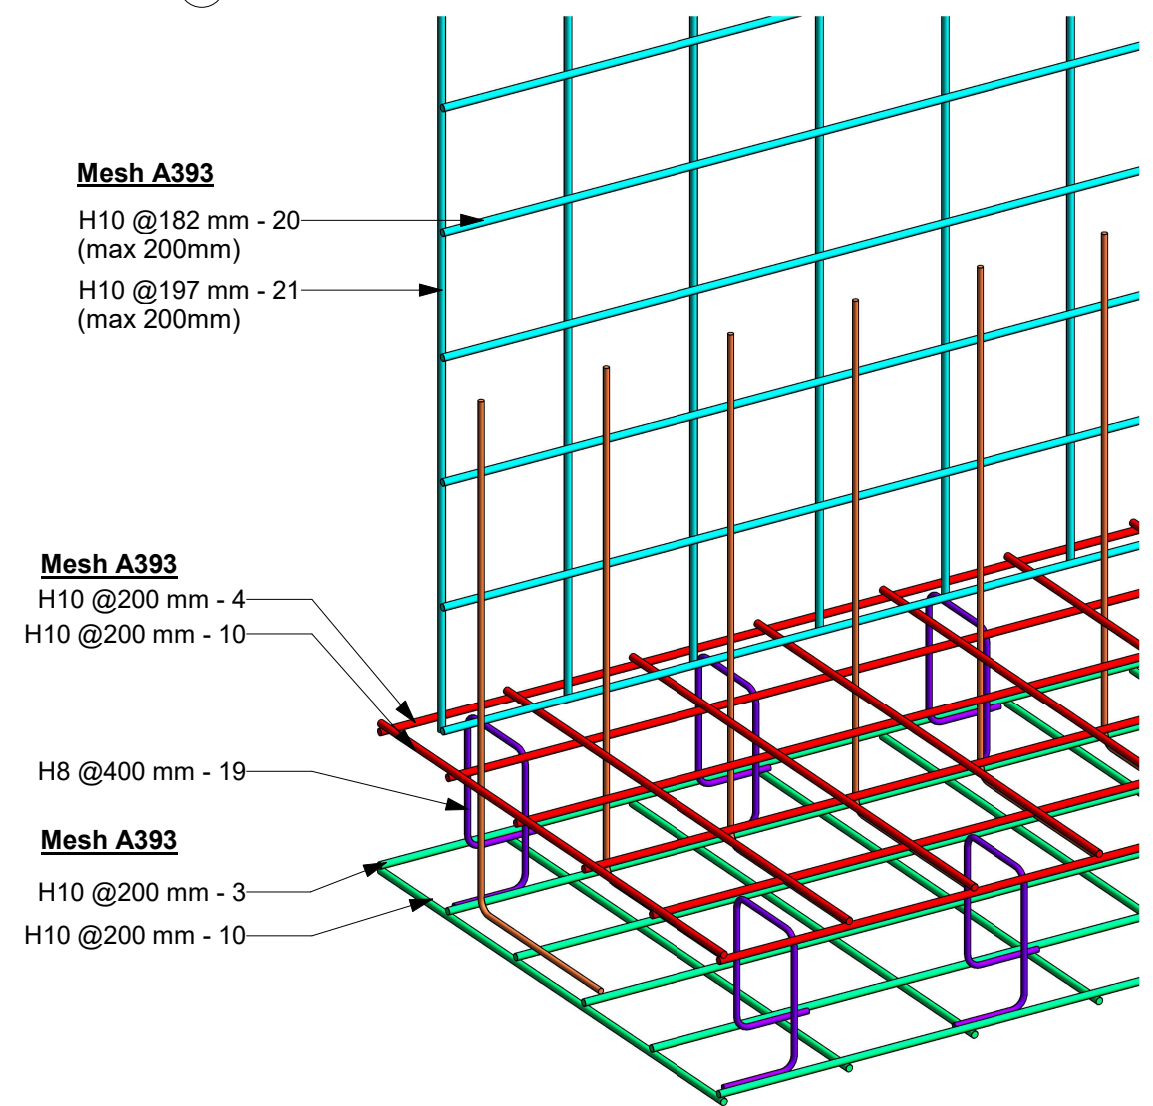

3 Reinforcement view RW01 - detailed

	No.	Description	Date	AUXILIUM Structural Engineering and CAD Services 50 Quarry Row, Merthyr Tydfil, CF47 8PS				PROJECT		CLIENT			
	C01	First issue	22/04/23					Two storey Extension to Rear		17 Mitchell Crescent, Merthyr Tydfil			
				CODE	STATUS	SUITABILITY DESCRIPTION	PURPOSE OF ISSUE	SHEET		Date	Project number	Scale (@ A3)	
								3D Views RW01 reinforcement		Apr 2023	AUX205		
										Drawn by	DRWAING NUMBER		REV
										Author	401		C01
										Checked by			
										Checker			