

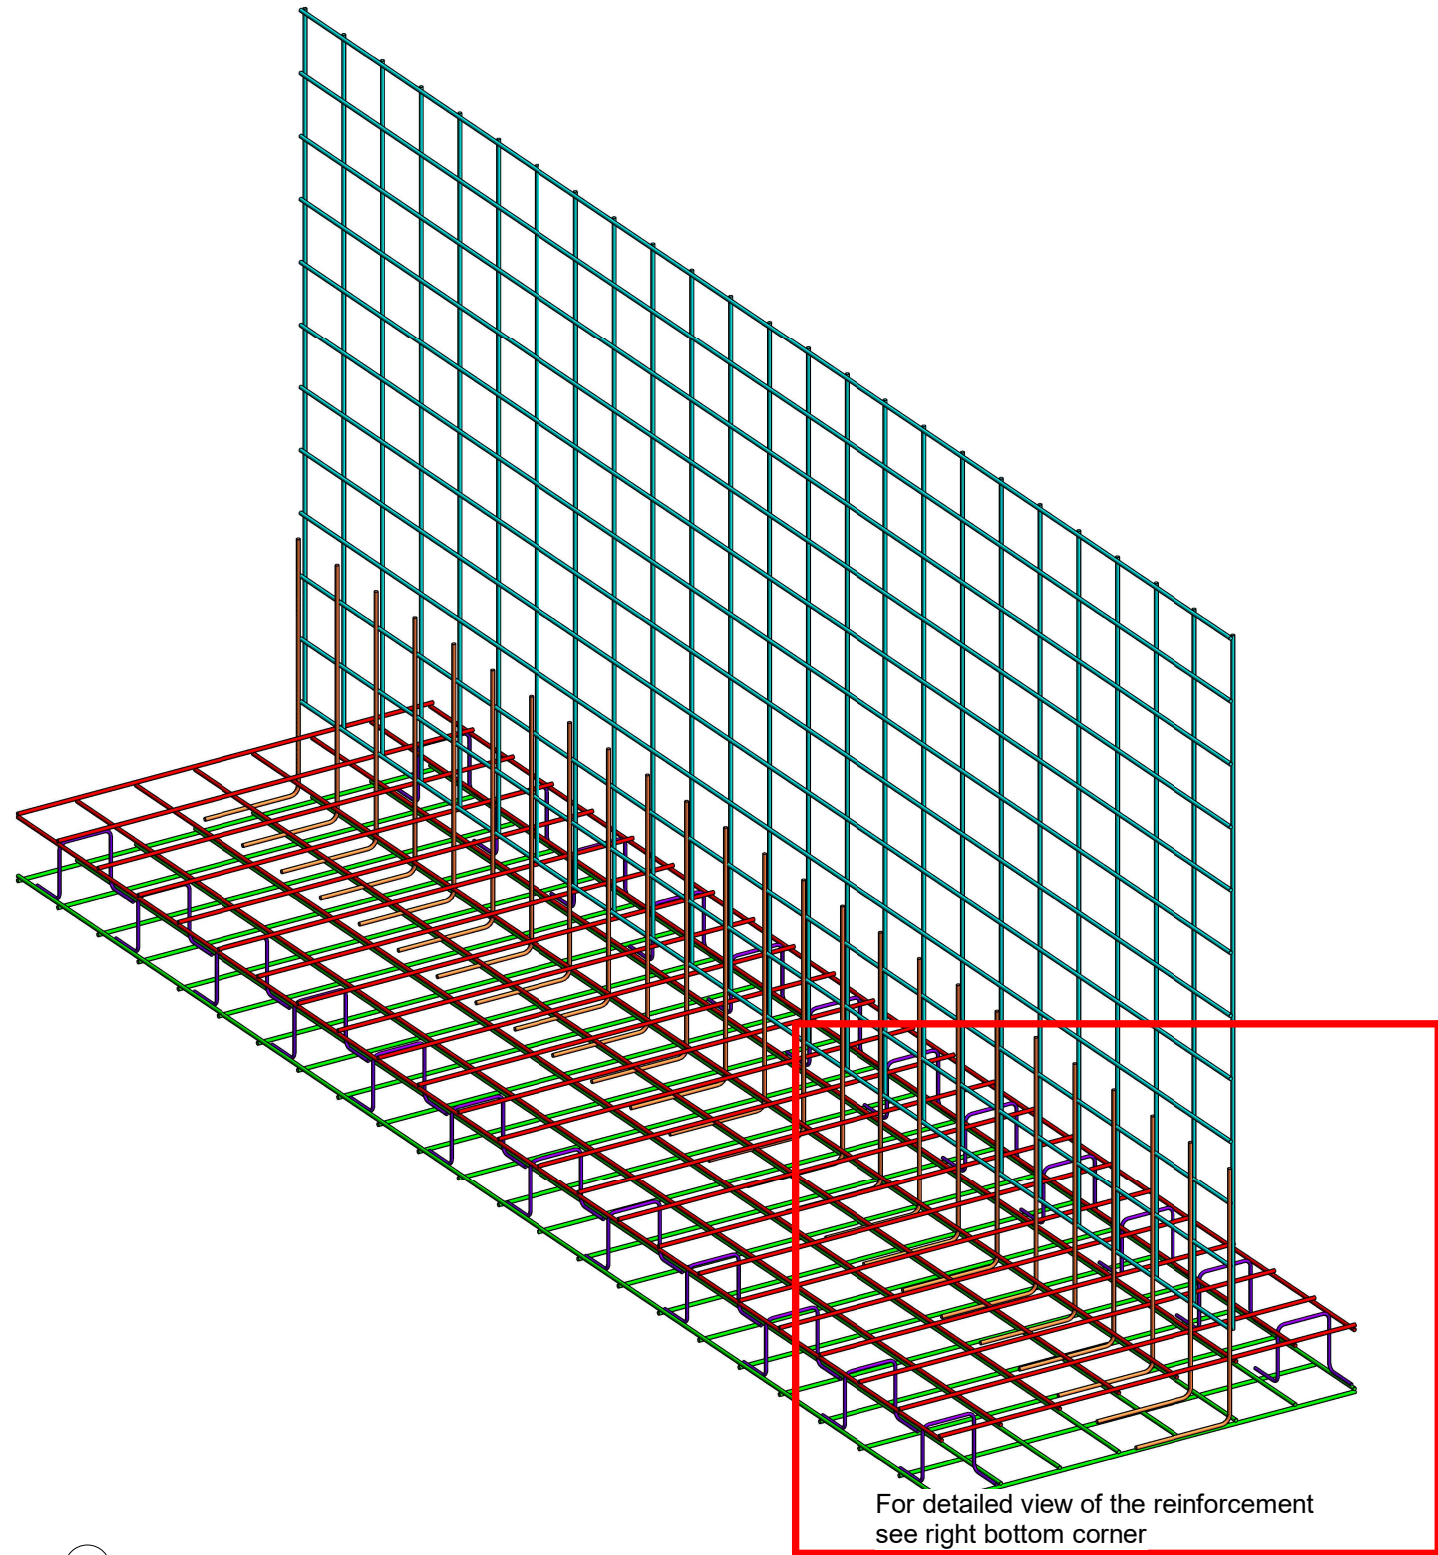


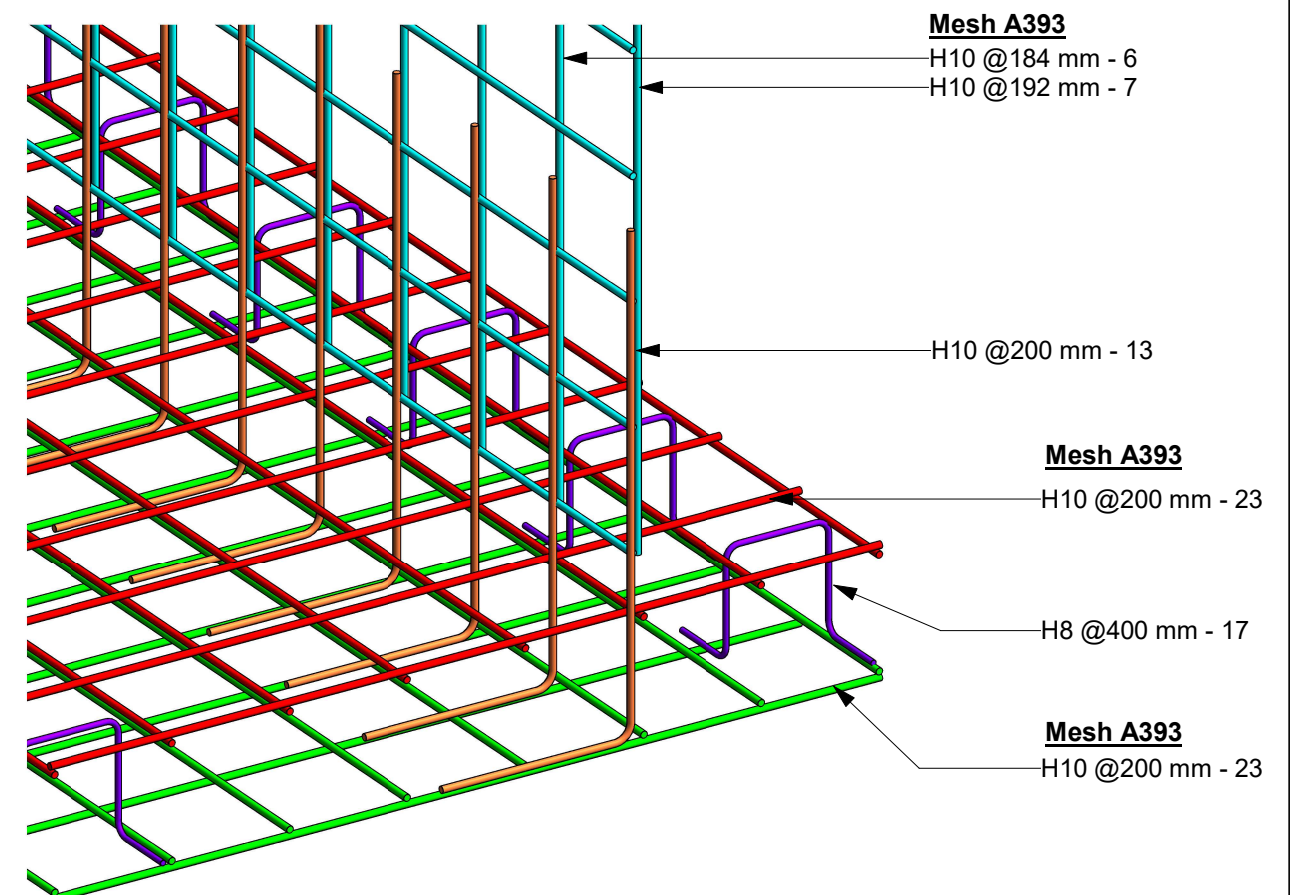

1 Reinforcement view RW02

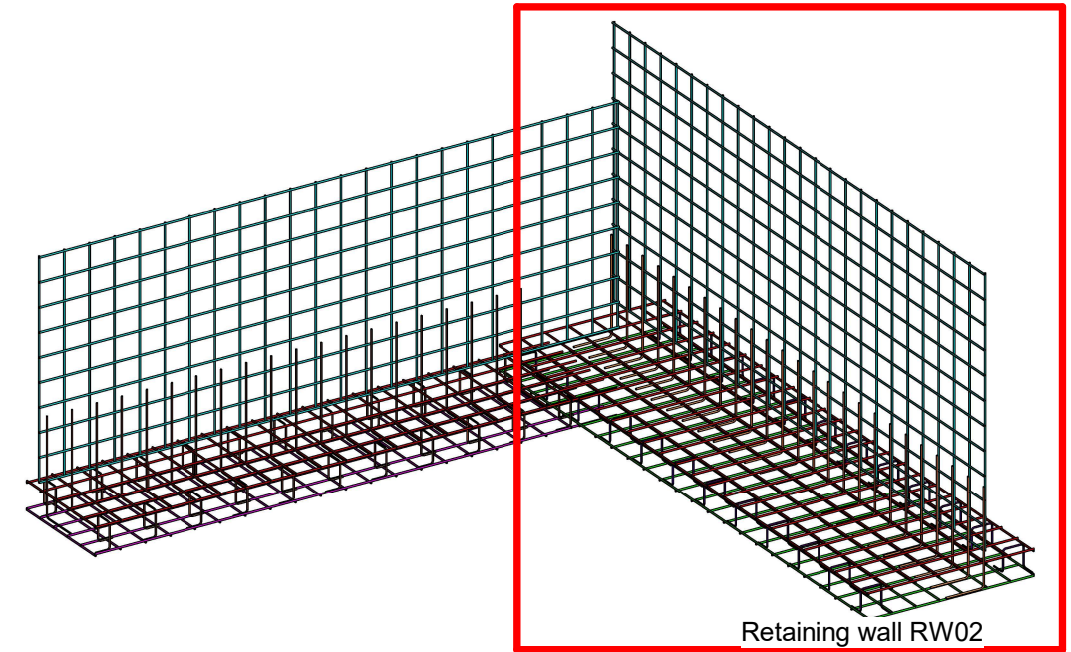

3 Reinforcement view RW02 - detailed

	No.	Description	Date	AUXILIUM Structural Engineering and CAD Services 50 Quarry Row, Merthyr Tydfil, CF47 8PS				PROJECT Two storey Extension to Rear	CLIENT 17 Mitchell Crescent, Merthyr Tydfil		
	C01	First issue	22/04/23						Date Apr 2023	Project number AUX205	Scale (@ A3)
				CODE	STATUS	SUITABILITY DESCRIPTION	PURPOSE OF ISSUE	SHEET 3D Views RW02 reinforcement	Drawn by Author	DRWAING NUMBER 402	
									Checked by Checker		REV C01