
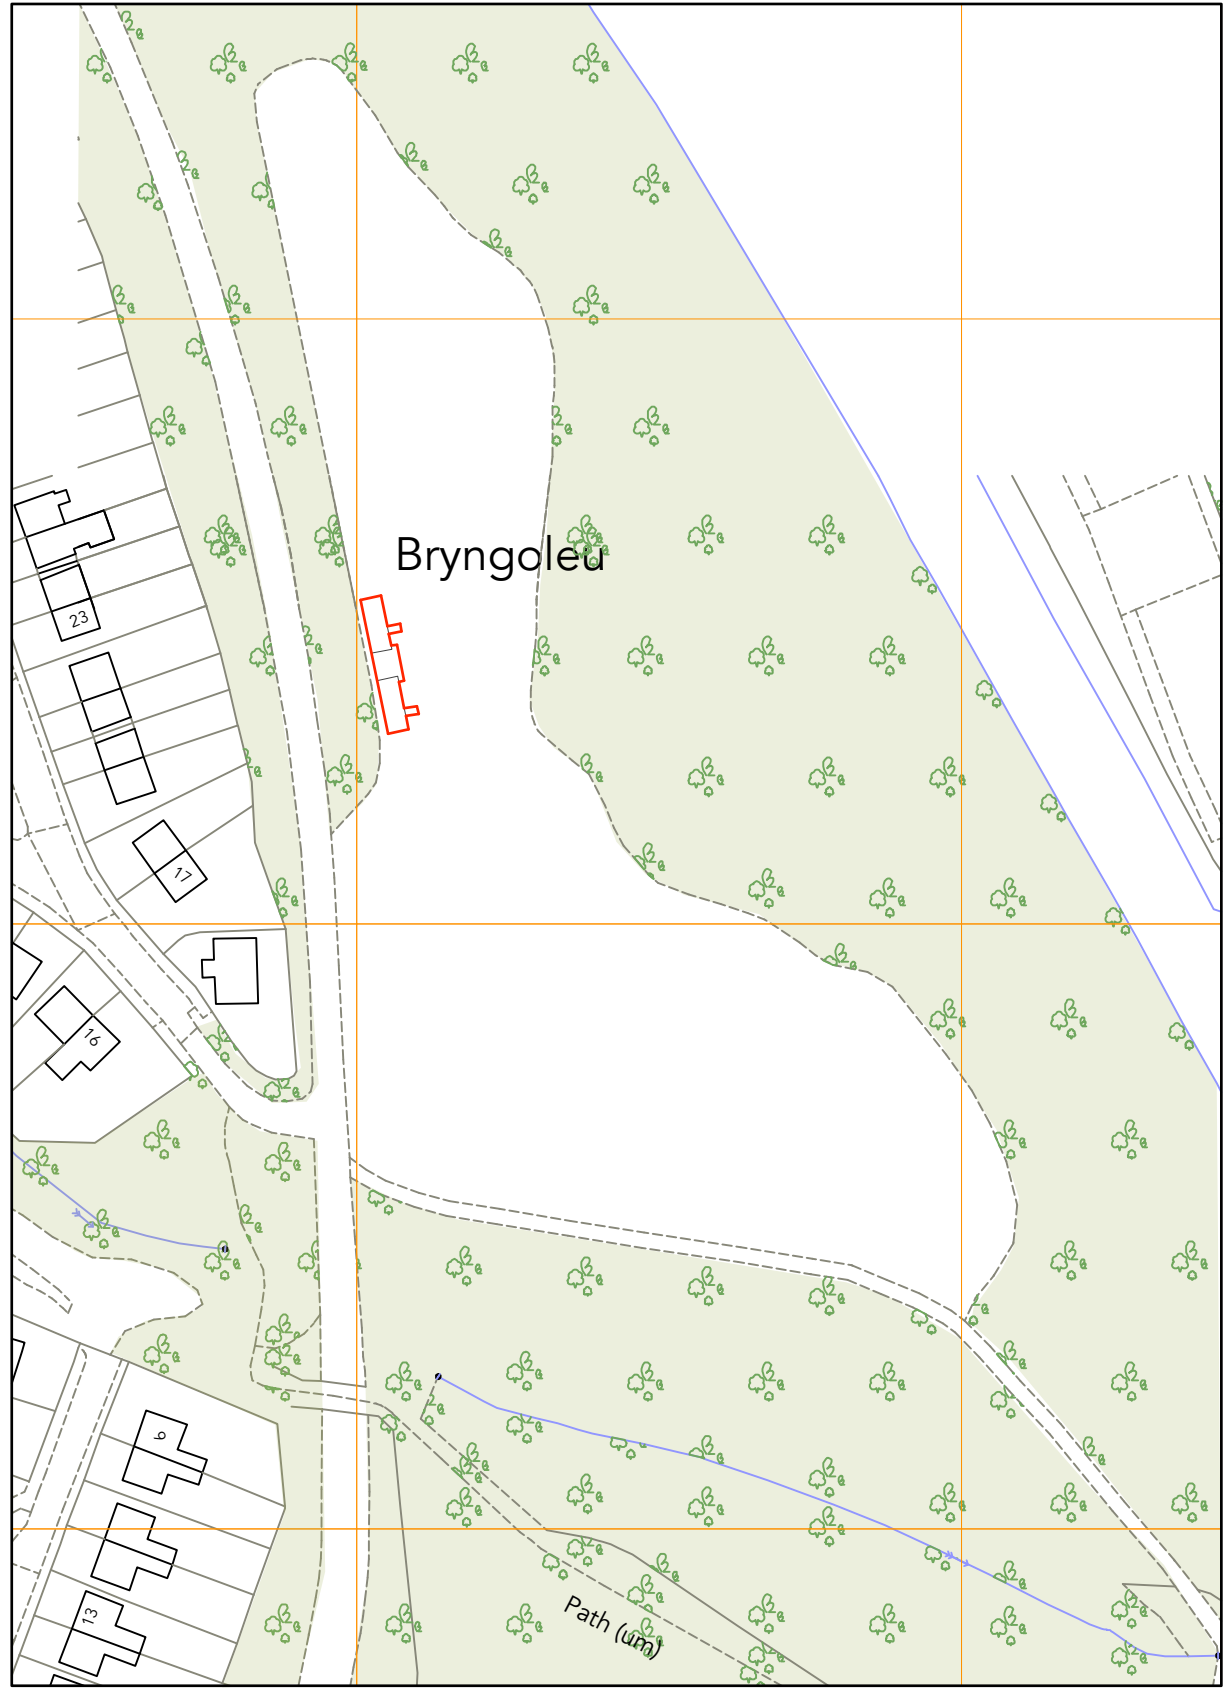


1

LOCATION PLAN

1:1250 @ A3

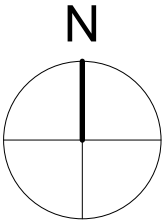

feral
studio

UPPER WAEN
KERRY
POWYS
07769746939
feralstudioarchitecture
@gmail.com

CLIENT
SKYLINE

YNYSOWEN - SHELTER

LOCATION
PLAN

1:1250 @ A3

JANUARY 2023

DRAWING NUMBER
22-63-01

REVISION
B