


MERTHYR VALLEYS HOMES

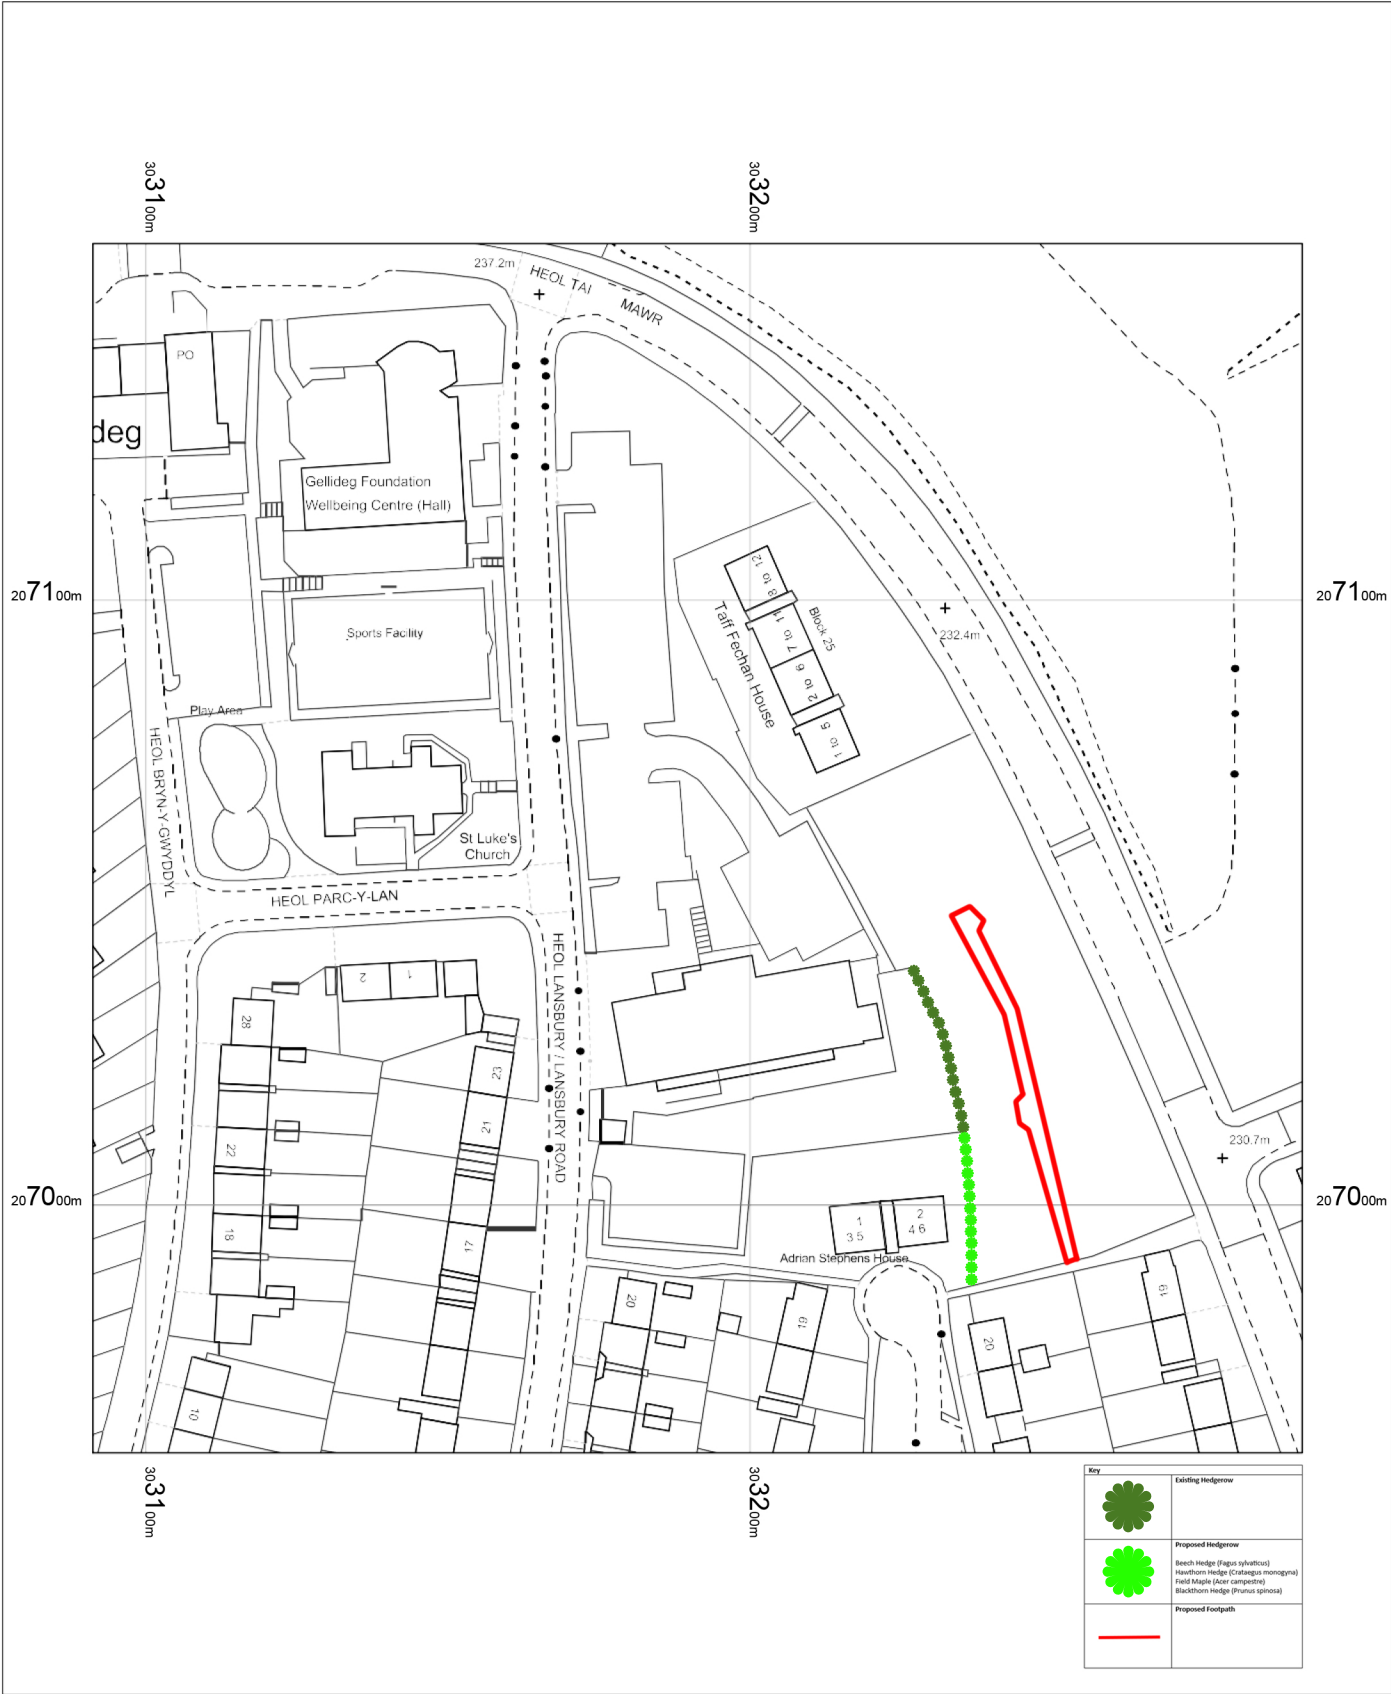

Drawing Title Landscape Plan	Client Merthyr Valley Homes		 Unit 9 Oak Tree Court Mulberry Drive Cardiff Gate Business Park Cardiff CF23 8RS 029 2073 2652	Scale: 1:1250 @ A4							
	Job Title Lansbury Road			Designed by: FG							
				Drawn by: FG							
				Ckd/Appd:							
				1st Issued:							
Job No: 20.256			Drg No.		Figure 1		Rev A				