Proposed Site levels
Plot 1a & 1b (Scale 1:250)

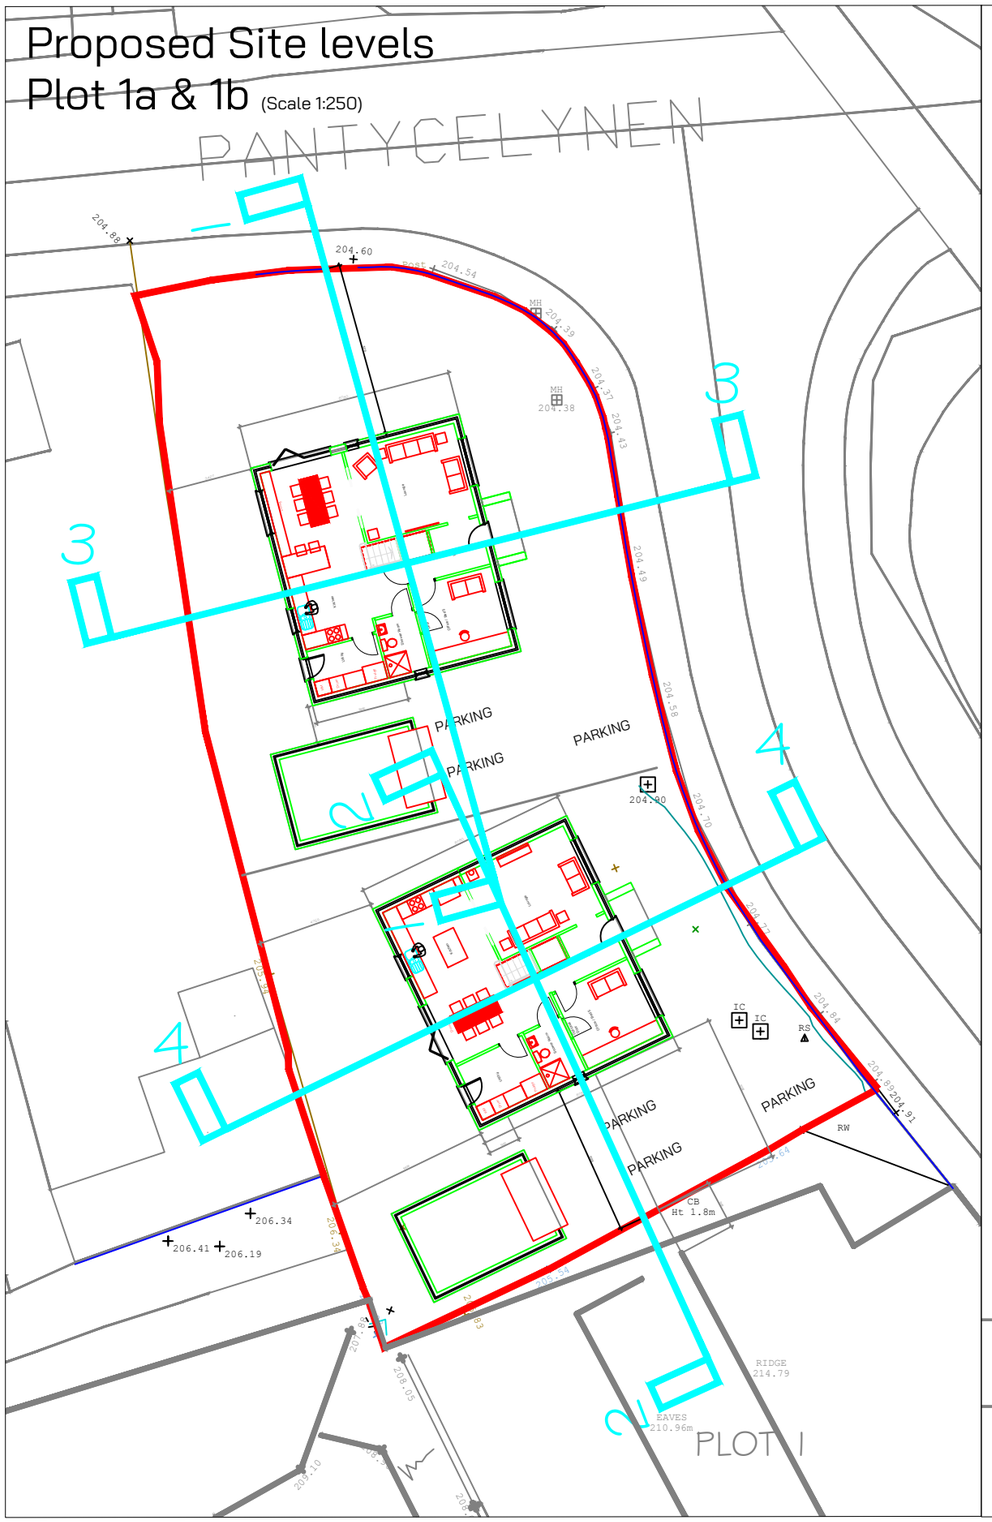

Proposed Sections (Scale 1:250)

Section 1

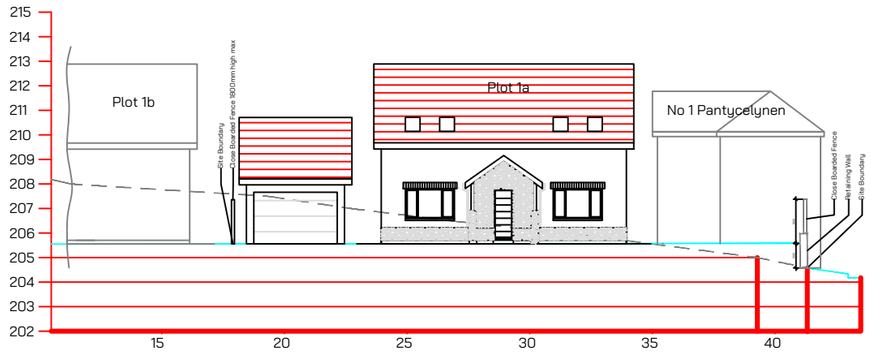

Section 2

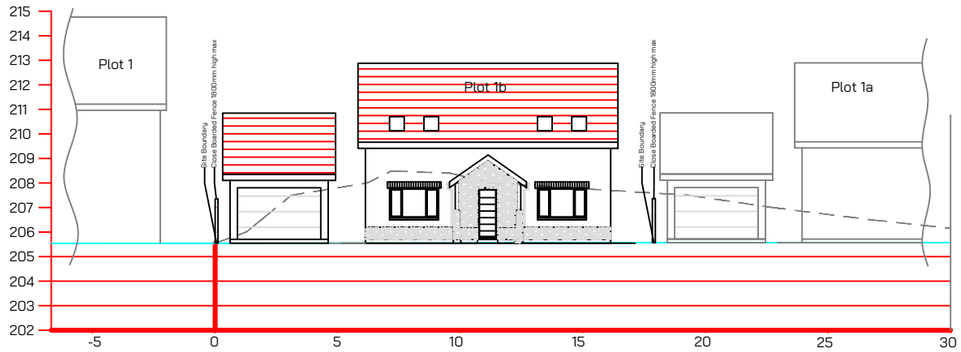

Section 3

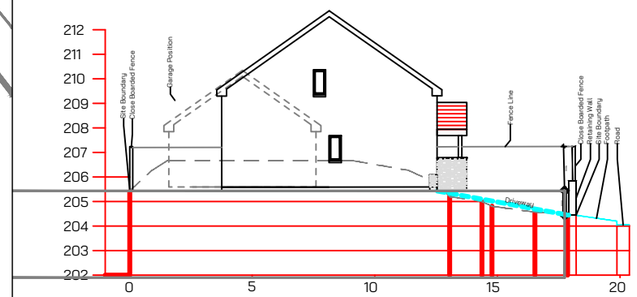

Section 4

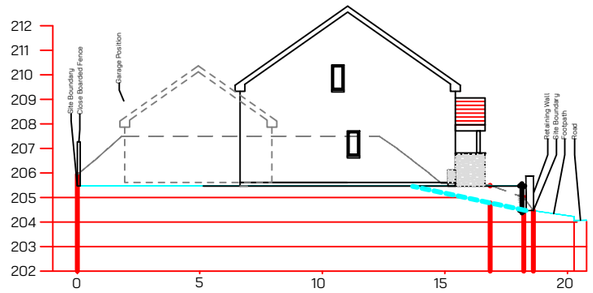

Note:This drawing is copyright ©

Maxiom Development LTD

Project
Plot 1a & 1b
Cwm Woods Grove

Address
1a & 1b Cwm Woods Grove
Merthyr Tydfil
CF48 1DP

Client
Gabe Jones

Title
Proposed Site Levels
Plot 1a & 1b Cwm Woods Grove

Date: 18 January 2026

Scale: A3 1:250

Drawn: M Jones

Revision Date: 18 Jan 2026

Drawing No. 26-01-03

Rev. 01