



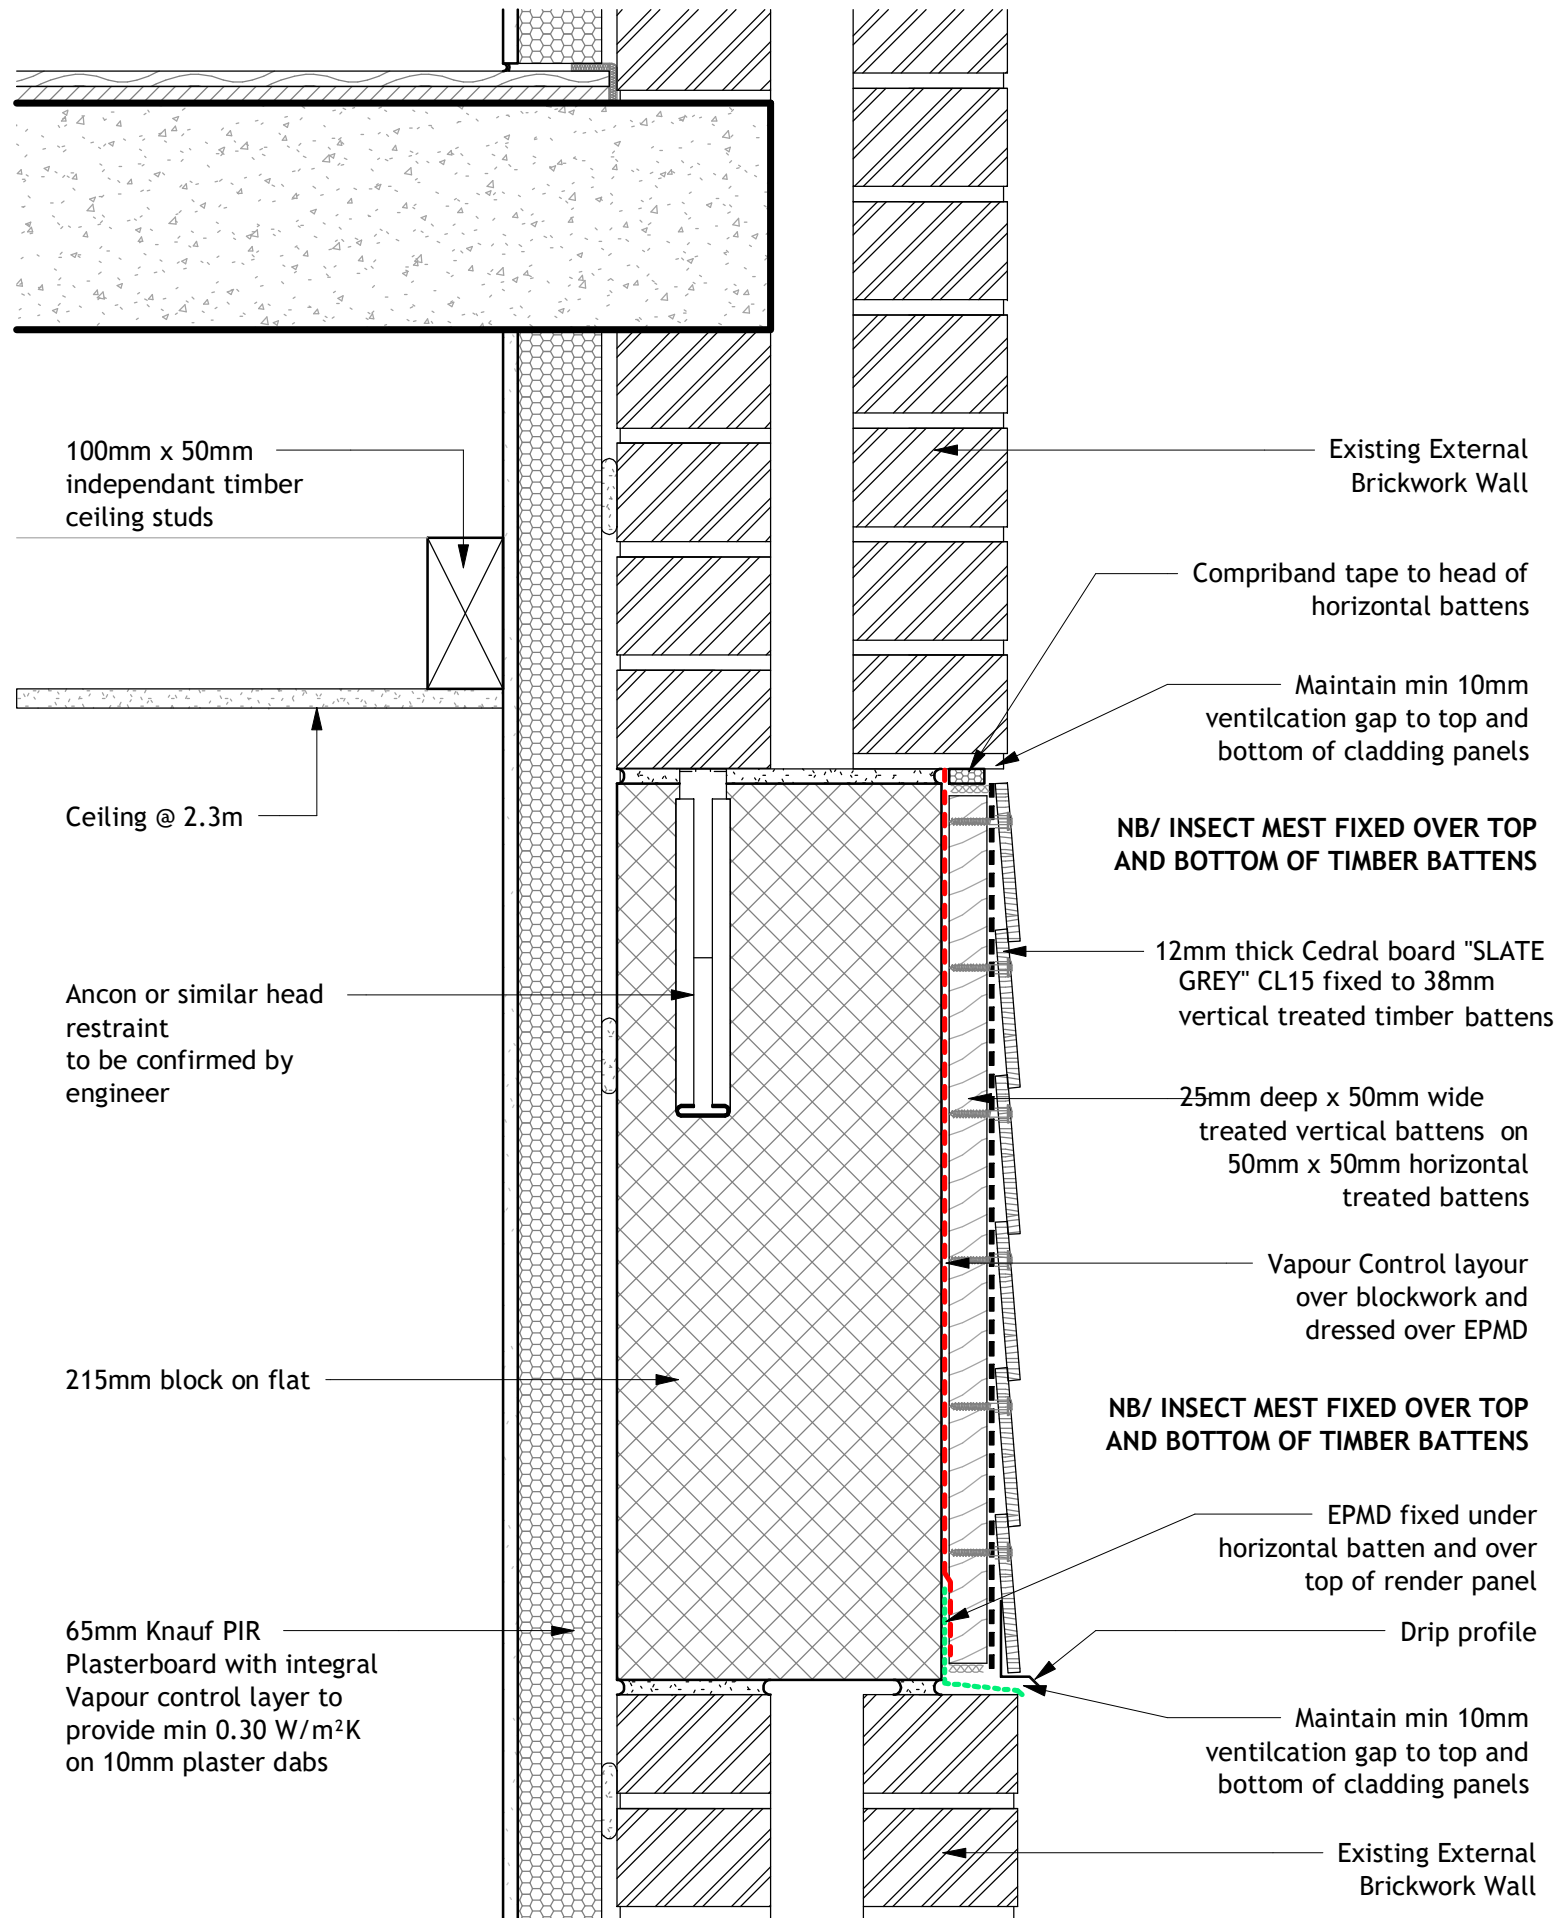

01 WINDOW INFILL SECTION
1 : 5

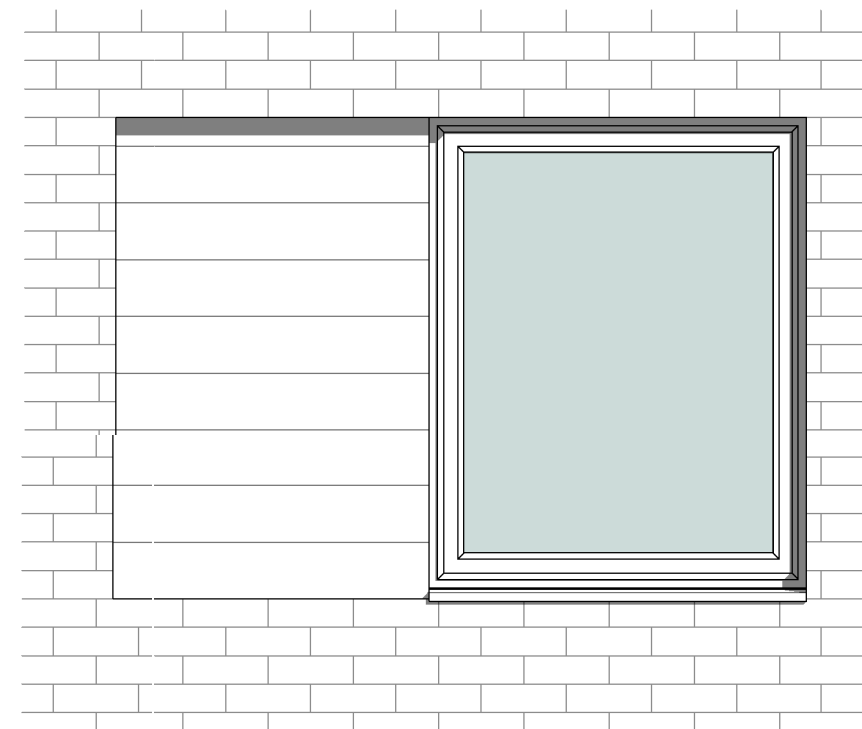

02 TYPICAL WINDOW INFILL ELEVATION
1 : 20

Copyright © 2019

Notes:
Do not scale this drawing. Check all dimensions on site. Any discrepancies to be reported back to the Architect for clarity.

Rev | Revision | By | Date

Client:

TEDS DEVELOPMENTS LTD

Project:
**PROPOSED DEVELOPMENT AT
HIGH STREET, MERTHYR TYDFIL**

Job Number: **L588**

Date: **20.06.19**

Drawn by: **PC**

Dwg No: **A154**

**TYPICAL WINDOW INFILL
DETAILS**

Revision:

Scale: **As indicated @ A3**

Drawing Status:

INFORMATION



**TONY KING
ARCHITECTS LTD**

97a Glebe Street, Penarth
Vale of Glamorgan CF64 1EE
T: 02920 306400
www.tonykingarchitects.co.uk

20/06/2019 14:02:33