


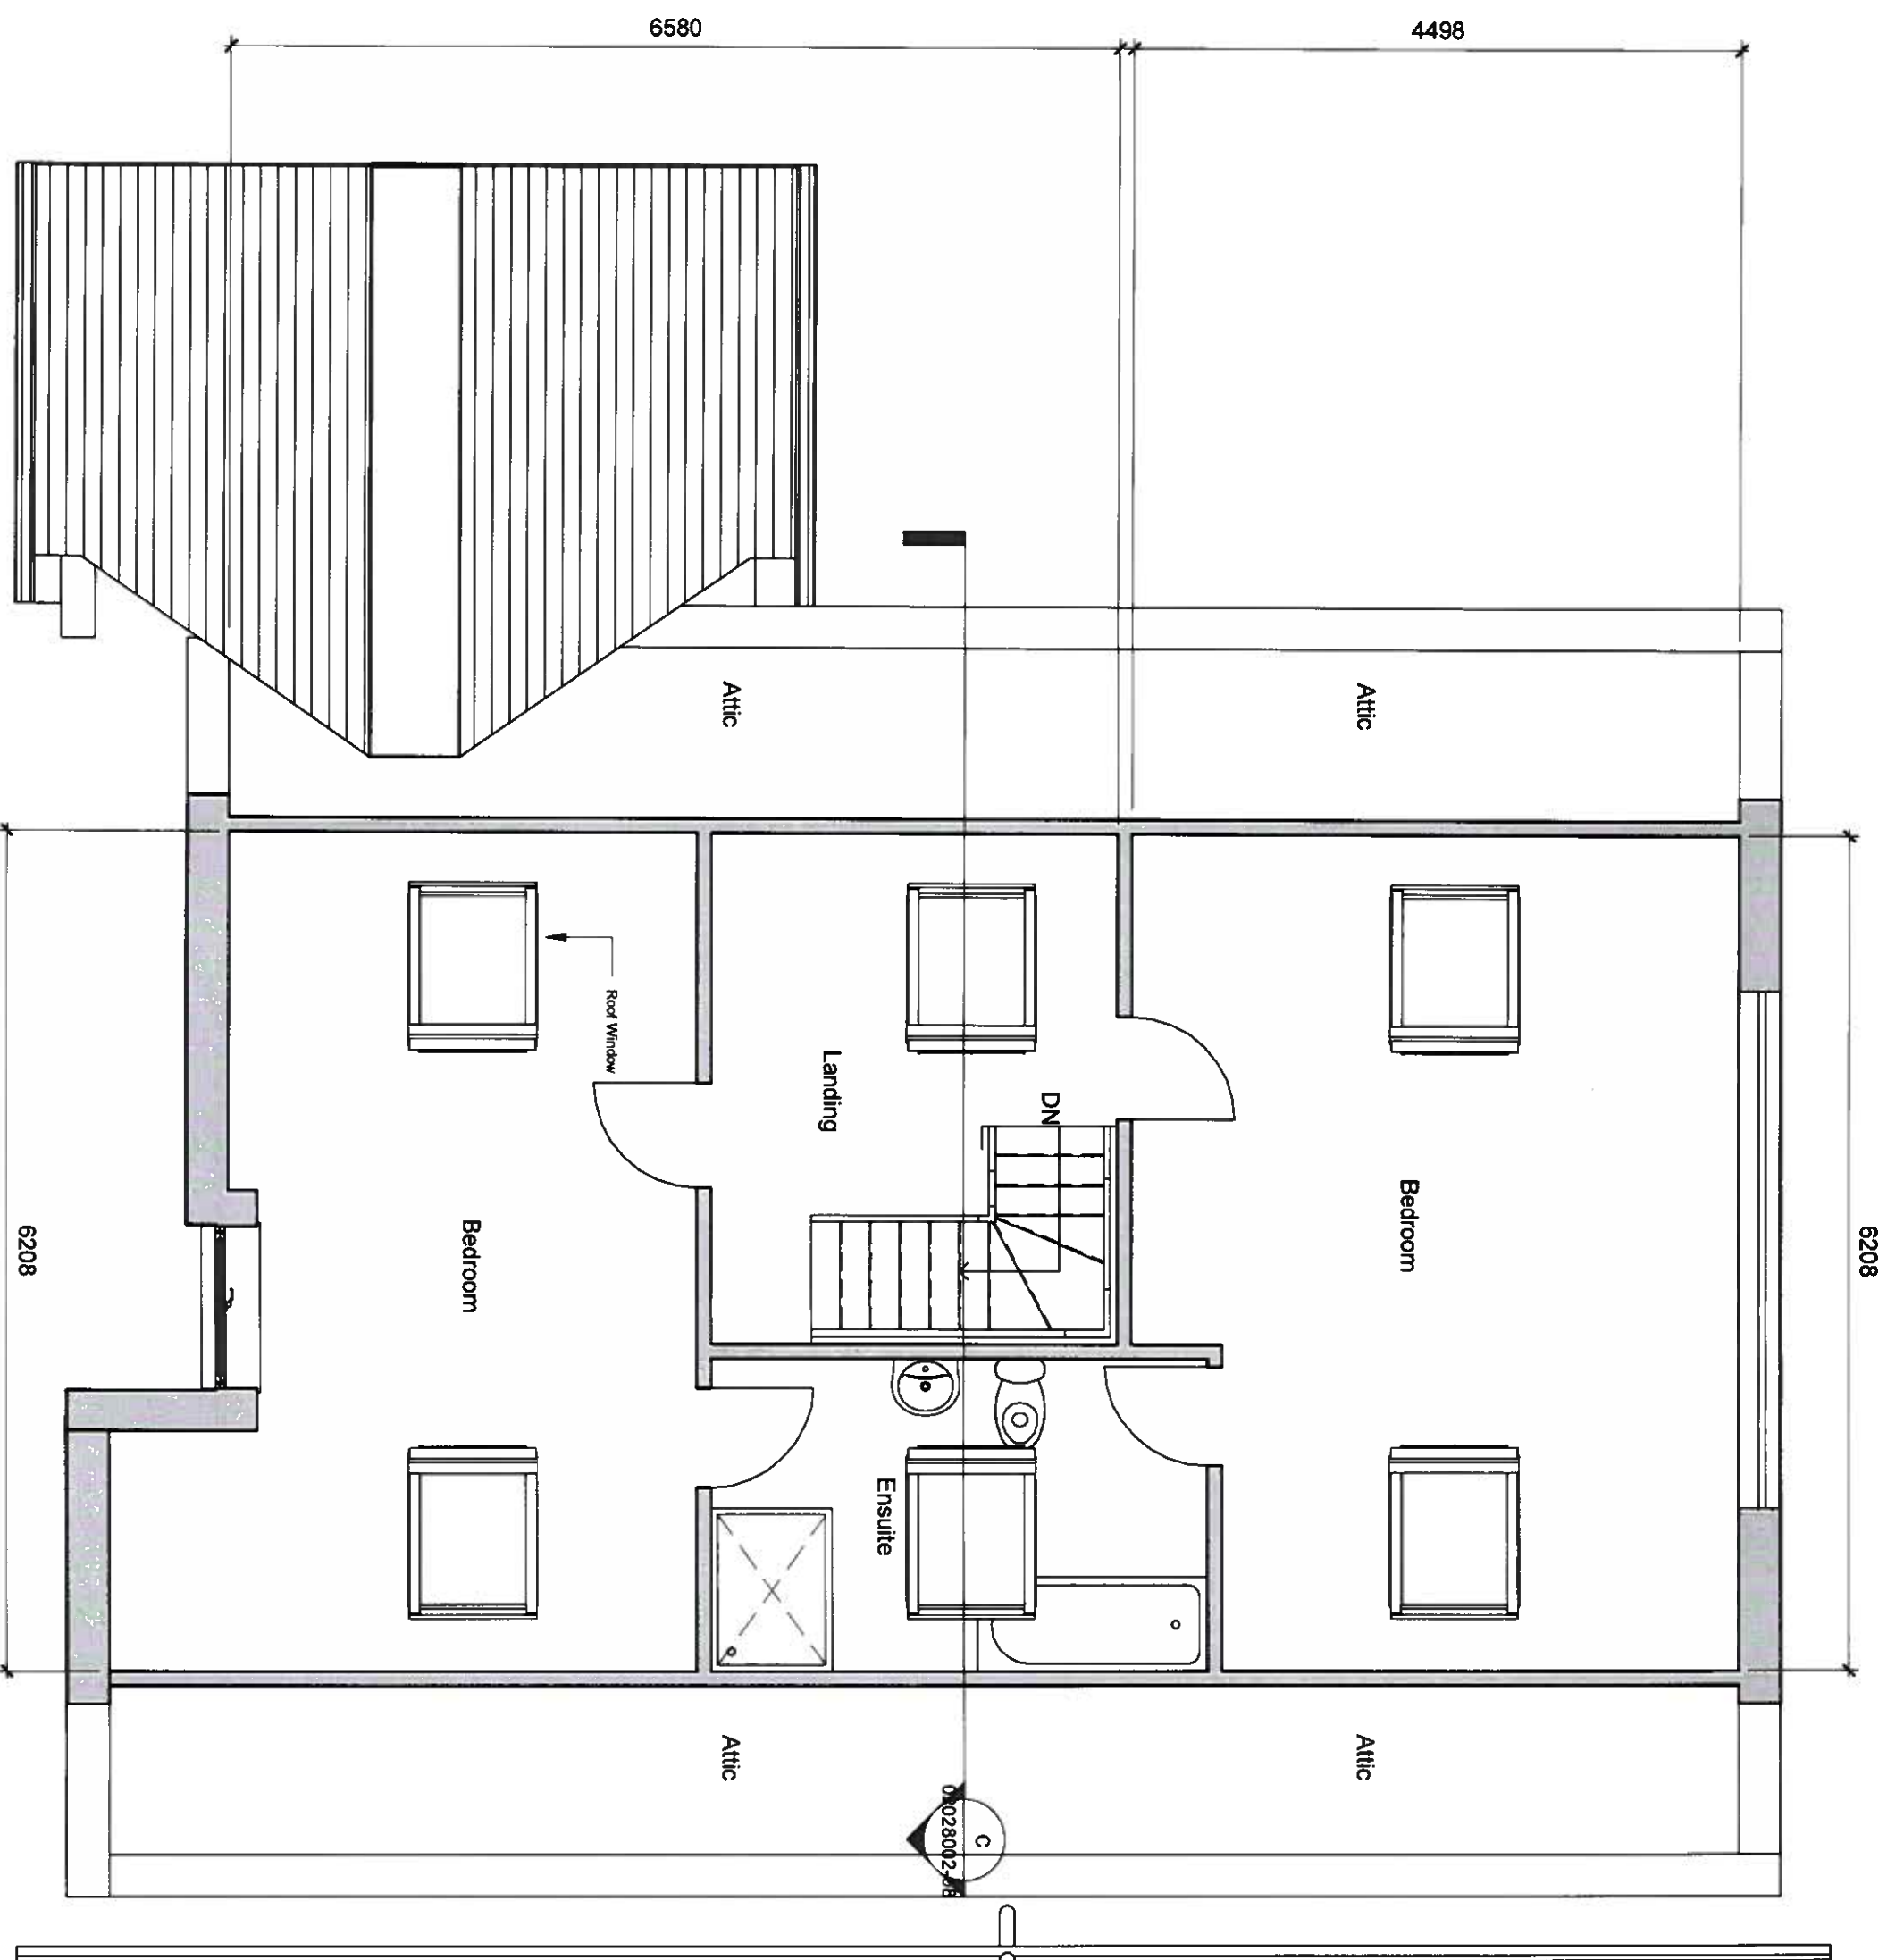

200290

MTBOC
AMENDED PLANS
14 JAN 2021
RECEIVED

INDIGO DESIGN (Part of 3dcadwales Ltd) 5 Ashtree Drive,
Merthyr Tydfil, CF47 0NY Tels 01685 385746 Mob -
07940813216 Email enquiries@indigo-3d-design.co.uk

This Drawing is Copyright,
Dimensions to be checked
on site and not scaled from
this drawing

Indigo 3d Design

PURPOSE OF ISSUE
Planning Approval
DRAWING NUMBER
02028002-06

PROJECT
Attic Conversion

SHEET
Proposed First Floor

Address
38 Lakeside Gardens, Merthyr Tydfil
CF48 1EN

Checked by
JH
Drawn by
PH
Scale (@ A3)
1 : 50

Rev No	Description	Date
A	Issue	20/11/2020
B	Roof Windows and roof angle amended	14/01/2021

Proposed First
Floor