



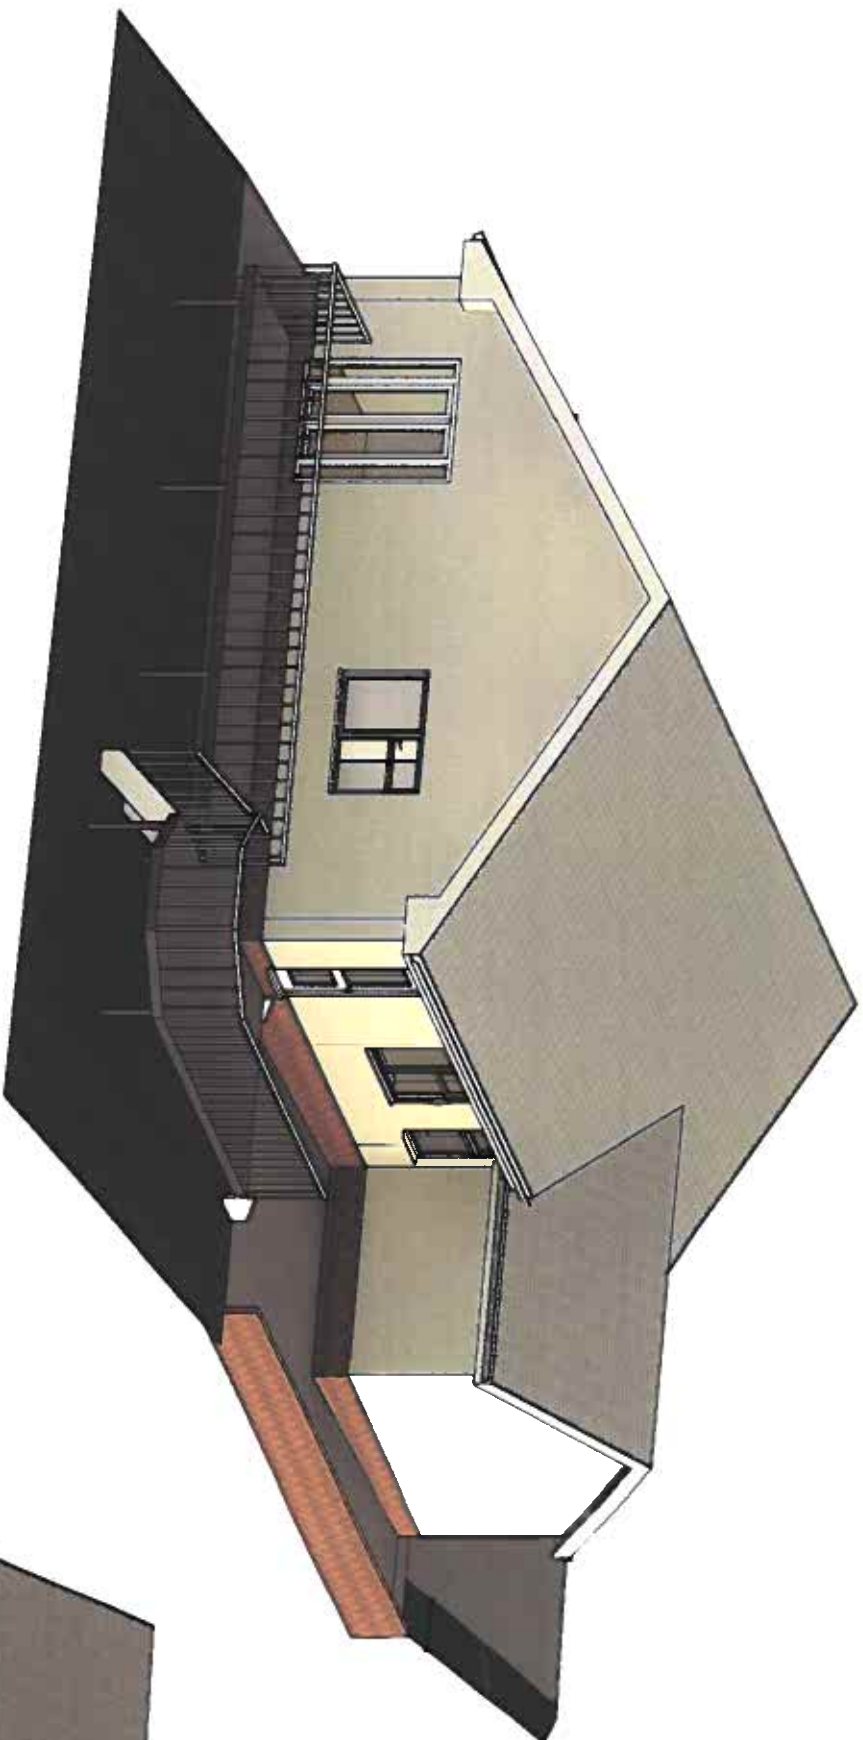

Existing
Illustration Rear



Proposed
Illustration Front

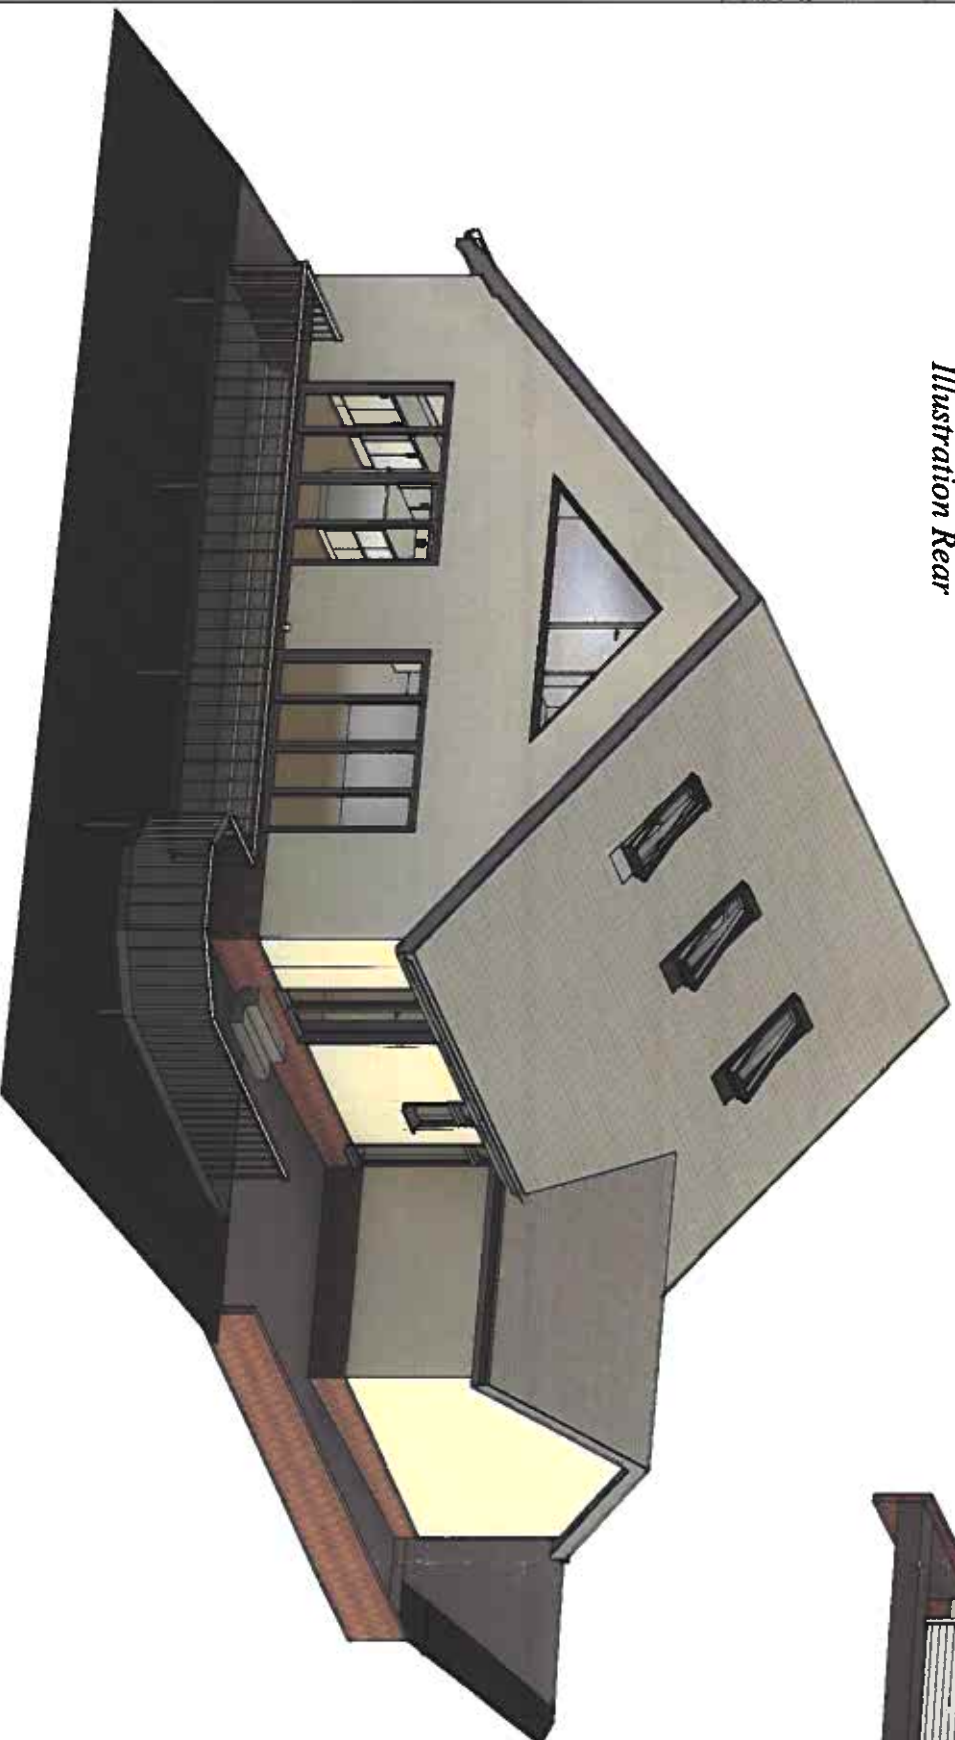

Proposed
Illustration Rear

MTQBC
AMENDED PLANS
14 JAN 2021
RECEIVED

2020200

INDIGO DESIGN (Part of 3dcdwates Ltd) 5 Astrea Drive, Merthyr Tydfil CF47 0NY Tel: 01685 385746 Mob - 07940913216 Email: enquiries@indigo-3d-design.co.uk			
This Drawing is Copyright. Dimensions to be checked on site and not scaled from this drawing			
PURPOSE OF ISSUE Planning Approval		DRAWING NUMBER 02028002-07	
PROJECT Attic Conversion			
SHEET Illustrations			
Address 38 Lakeside Gardens, Merthyr Tydfil CF48 1EN			
Checked by JH		Drawn by PH	
Scale (@ A3)			
Rev No	Description	Date	
A	Issue	20/11/2020	
B	Roof Windows and roof angle amended	14/01/2021	