




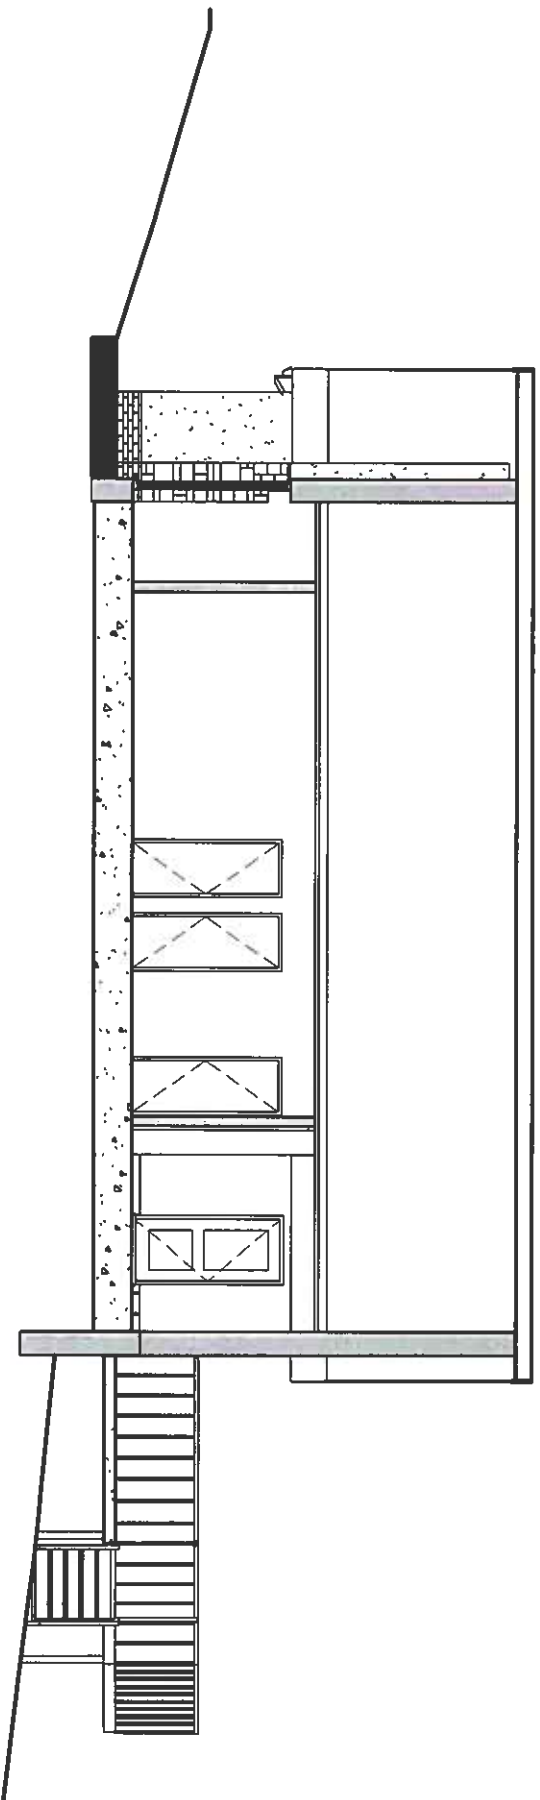


Existing Site
Section

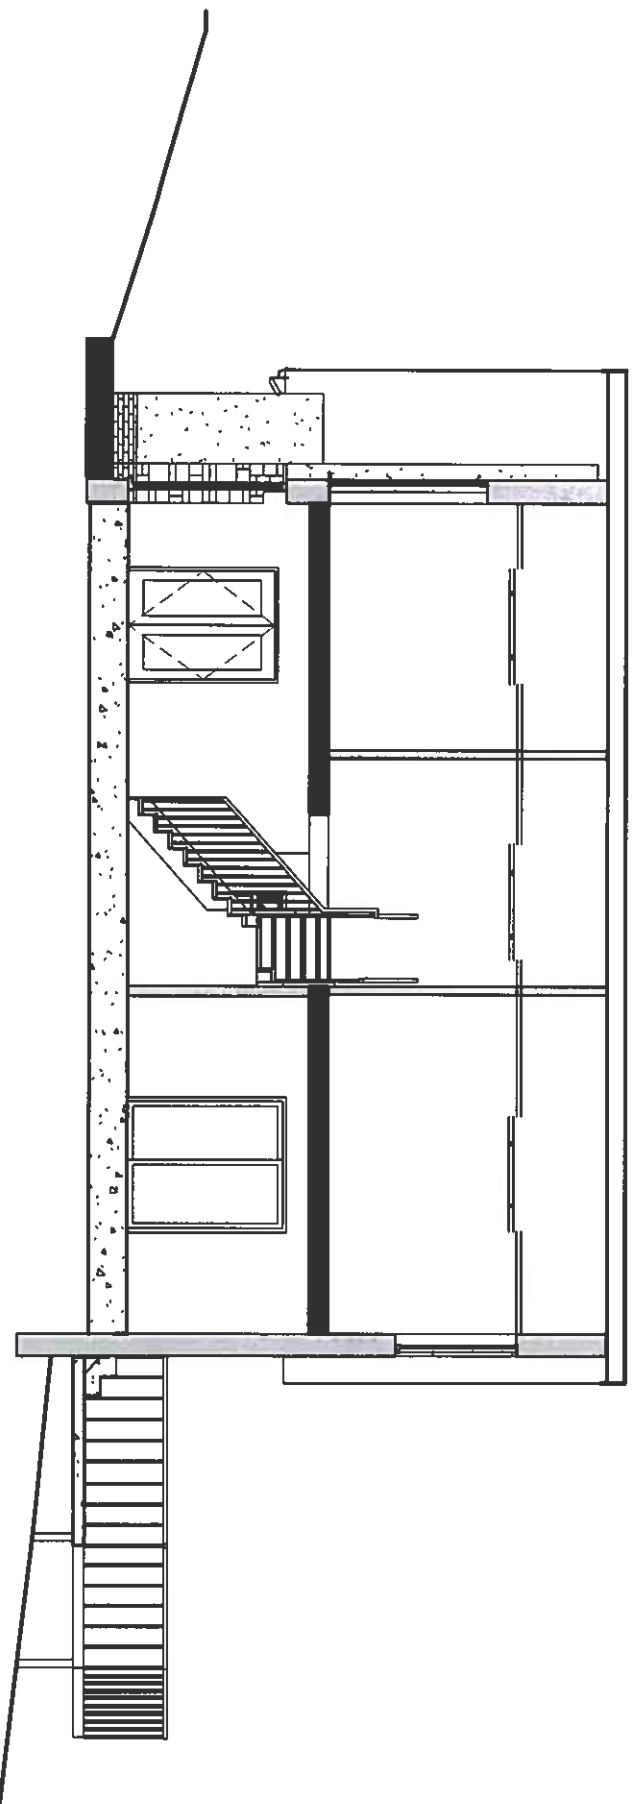

Proposed Site
Section

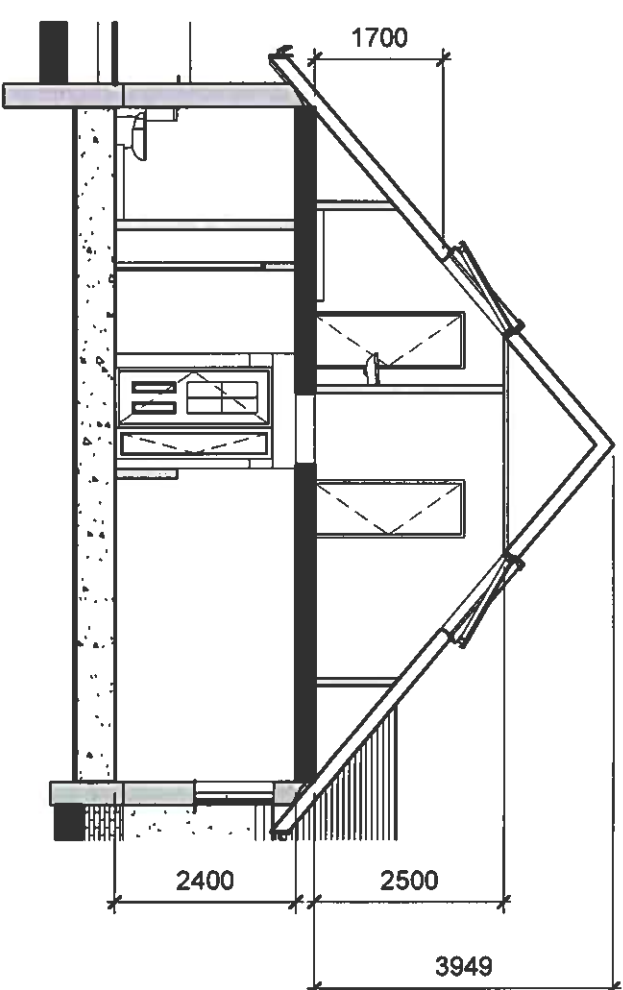

Proposed Section

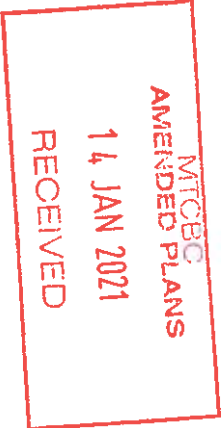

200290

INDIGO DESIGN (Part of 3dcreatwales Ltd) 5 Ashtea Drive, Merthyr Tydfil CF47 0NY Tele 01685 385746 Mob - 07940913216 Email: enquiries@indigo-3d-design.co.uk			
This Drawing is Copyright, Dimensions to be checked on site and not scaled from this drawing		 Indigo 3d Design	
PURPOSE OF ISSUE	DRAWING NUMBER		
Planning Approval	02028002-08		
PROJECT			
Attic Conversion			
SHEET			
Sections			
Address 38 Lakeside Gardens, Merthyr Tydfil CF48 1EN			
Checked by JH	Drawn by PH	Scale (@ A3) 1 : 100	
Rev No	Description	Date	
A	Issue	20/11/2020	
B	Roof Windows and roof angle amended	14/01/2021	