


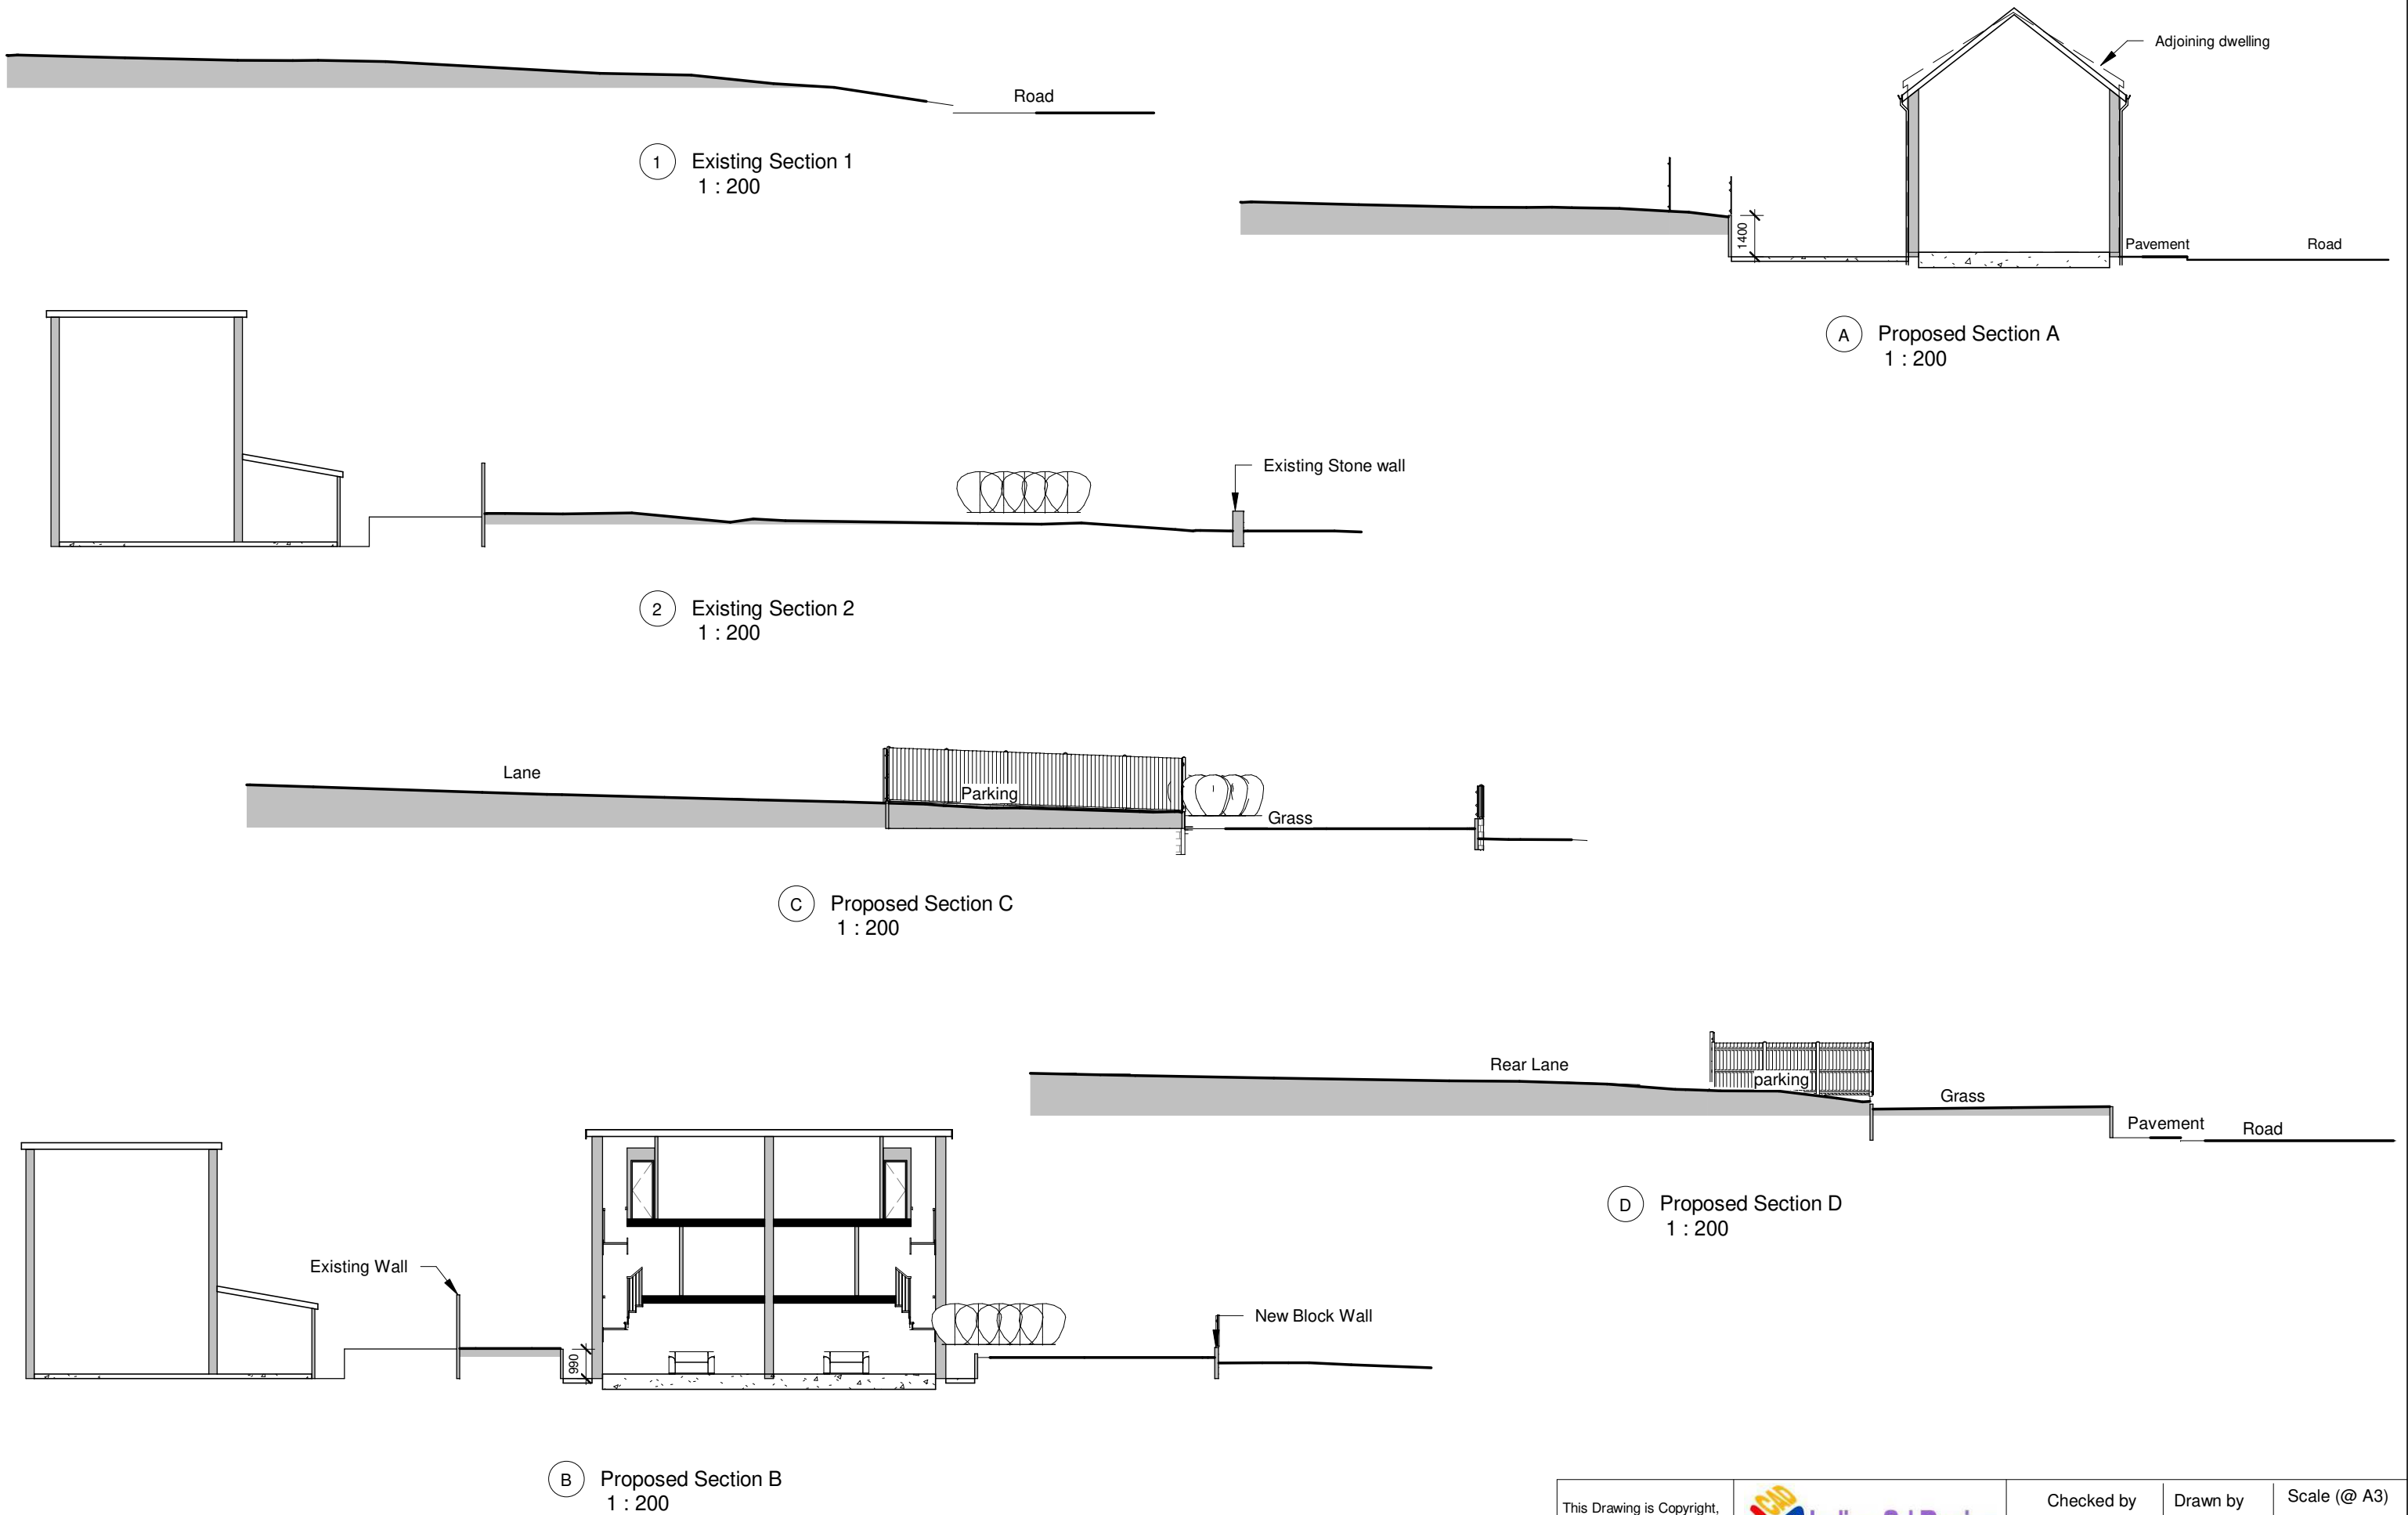

B Proposed Section B
1 : 200

PROJECT
One Pair Of Semi Detached Houses
INDIGO DESIGN (Part of 3dcadwales Ltd) 5 Ashlea Drive, Merthyr Tydfil, CF47 0NY Tele 01685 385746 Mob - 07940913216 Email: philip@3dcadwales.co.uk

SHEET
Sections
Address
Land adjacent to 1a Blaendowlais, Dowlais, Merthyr Tydfil

This Drawing is Copyright,
Dimensions to be checked
on site and not scaled from
this drawing

PURPOSE OF ISSUE
Planning Approval



DRWAING NUMBER
BD-06

Checked by JH		Drawn by PH	Scale (@ A3) 1 : 200
Rev No A	Description Issue		Date 21/05/2022