


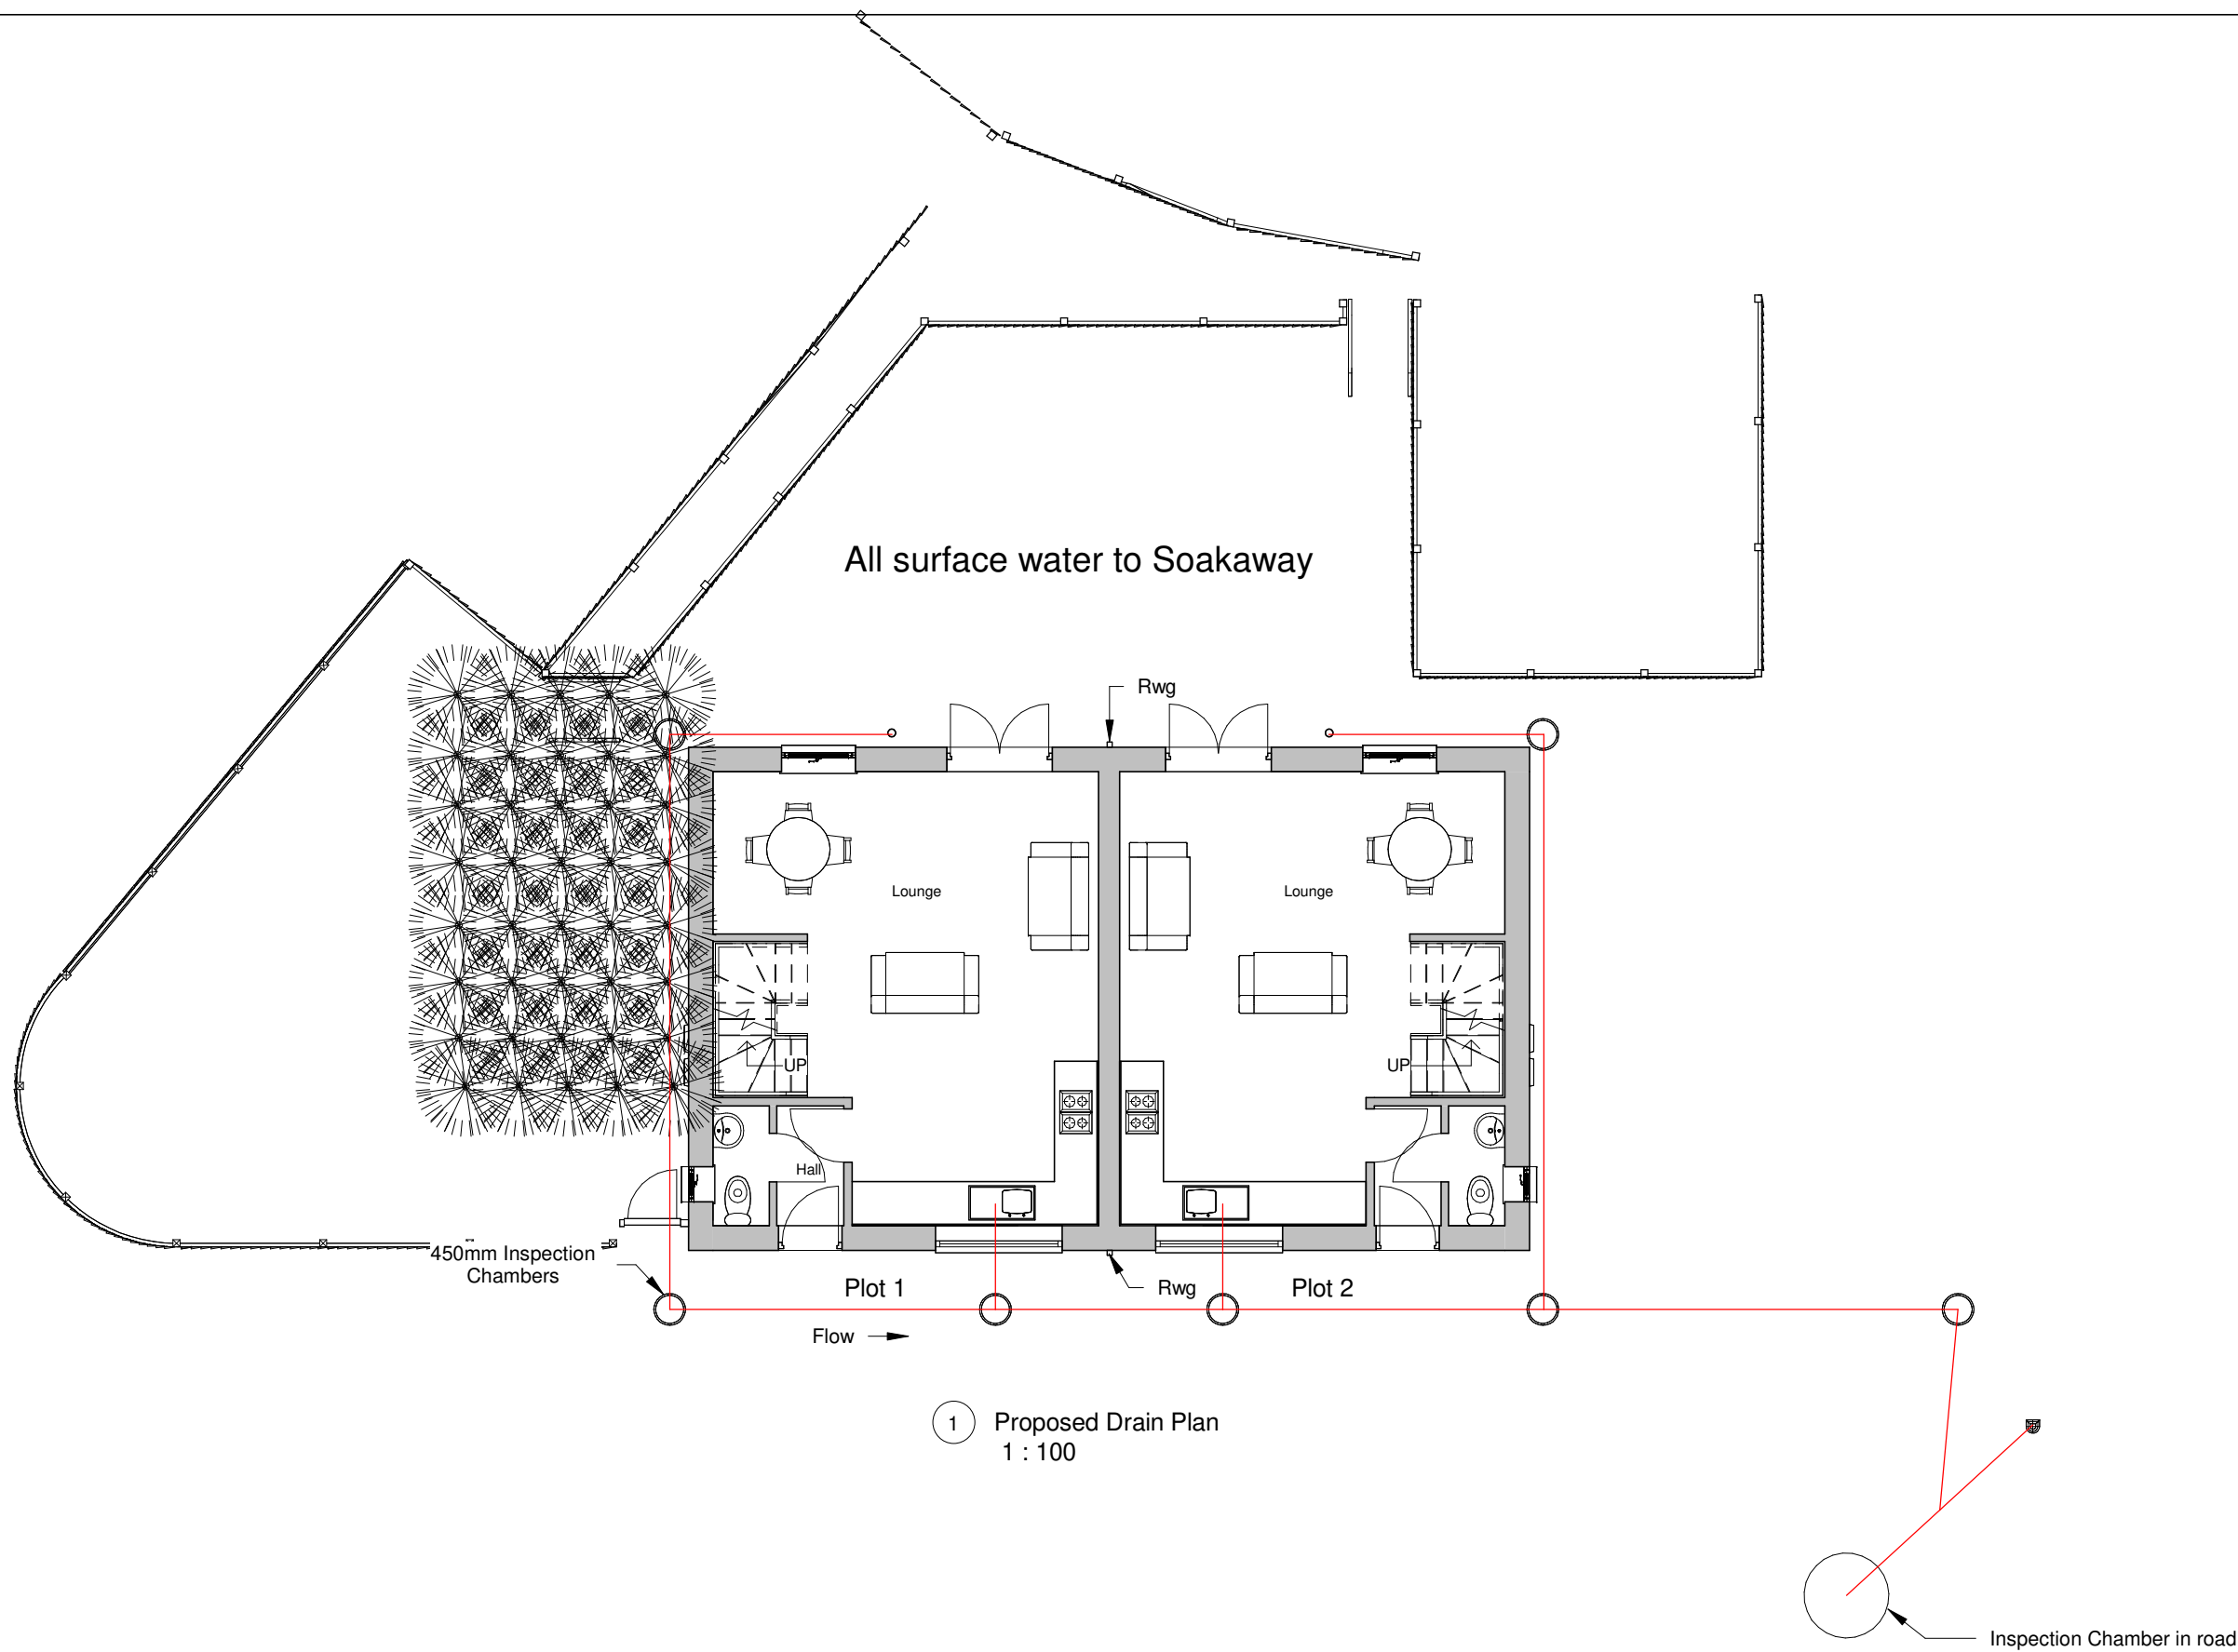

INDIGO DESIGN (Part of 3dcadwales Ltd) 5 Ashlea Drive,
Merthyr Tydfil, CF47 0NY Tele 01685 385746 Mob -
07940913216 Email: philip@3dcadwales.co.uk

This Drawing is Copyright,
Dimensions to be checked
on site and not scaled from
this drawing



PURPOSE OF ISSUE	DRWAING NUMBER
Planning Approval	BD-07

PROJECT
One Pair Of Semi Detached Houses

SHEET
Proposed Drain Plan

Address
Land adjacent to 1a Blaendowlais, Dowlais, Merthyr Tydfil

Checked by	Drawn by	Scale (@ A3)
JH	PH	1 : 100

Rev No	Description	Date
A	Issue	21/05/2022
B	Windows and first floor amended	03/07/2022