



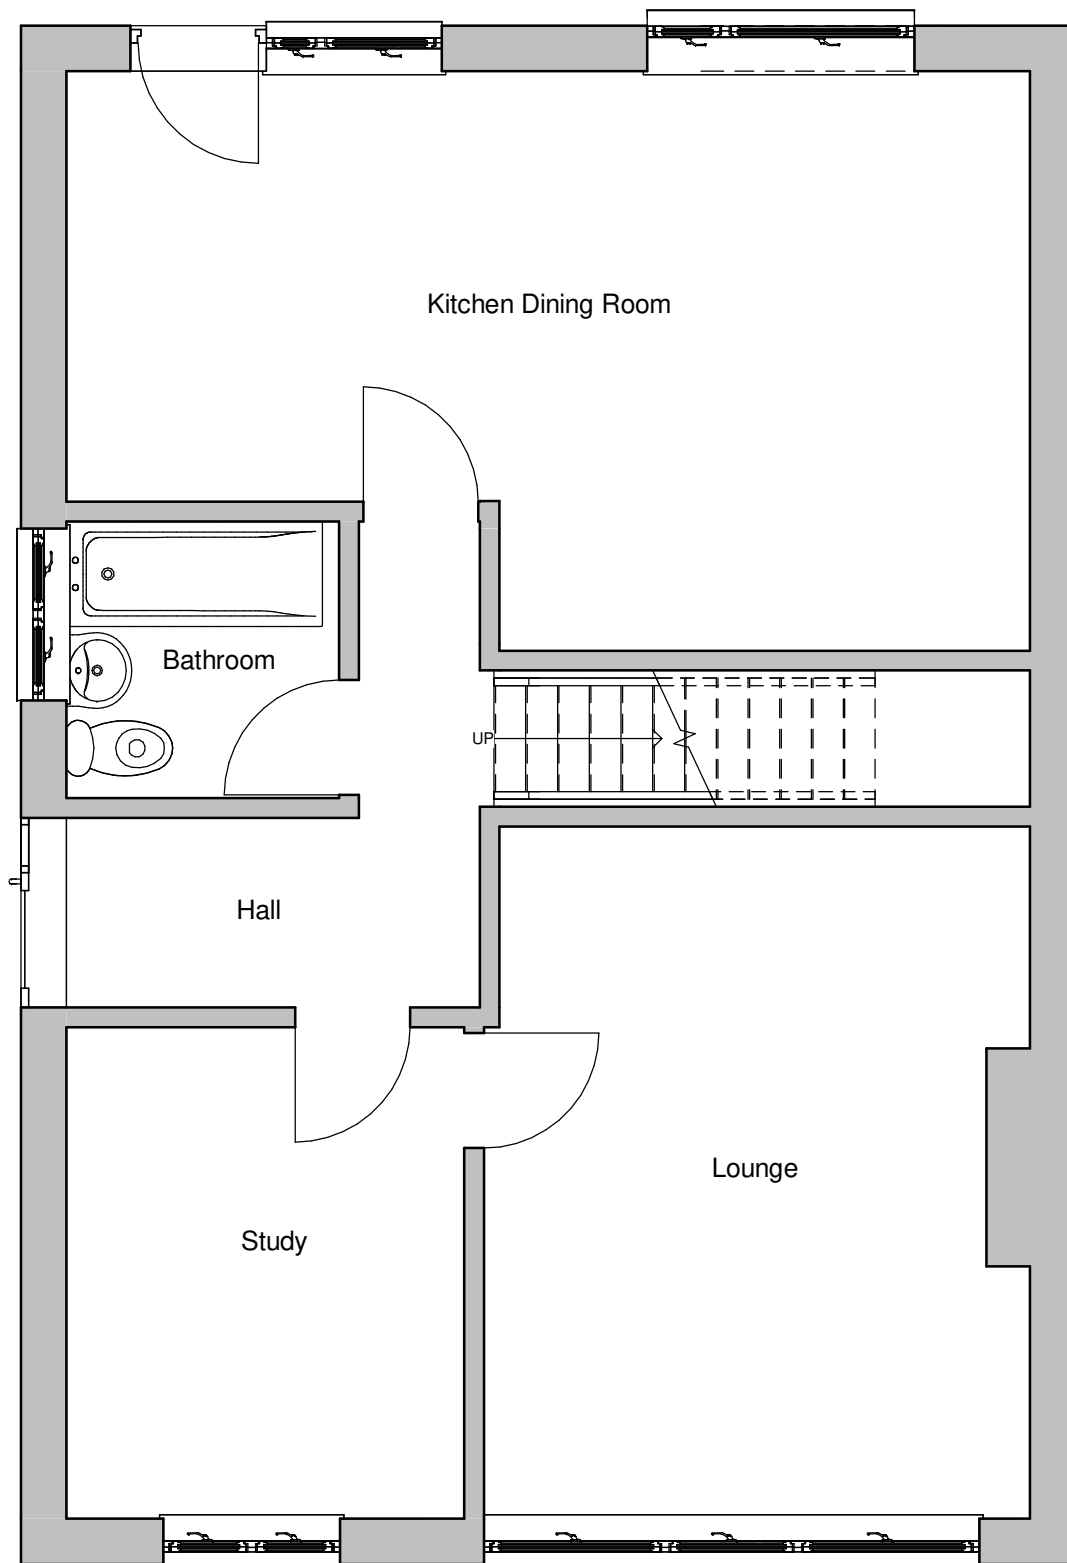

1 Proposed Ground Floor
1 : 50

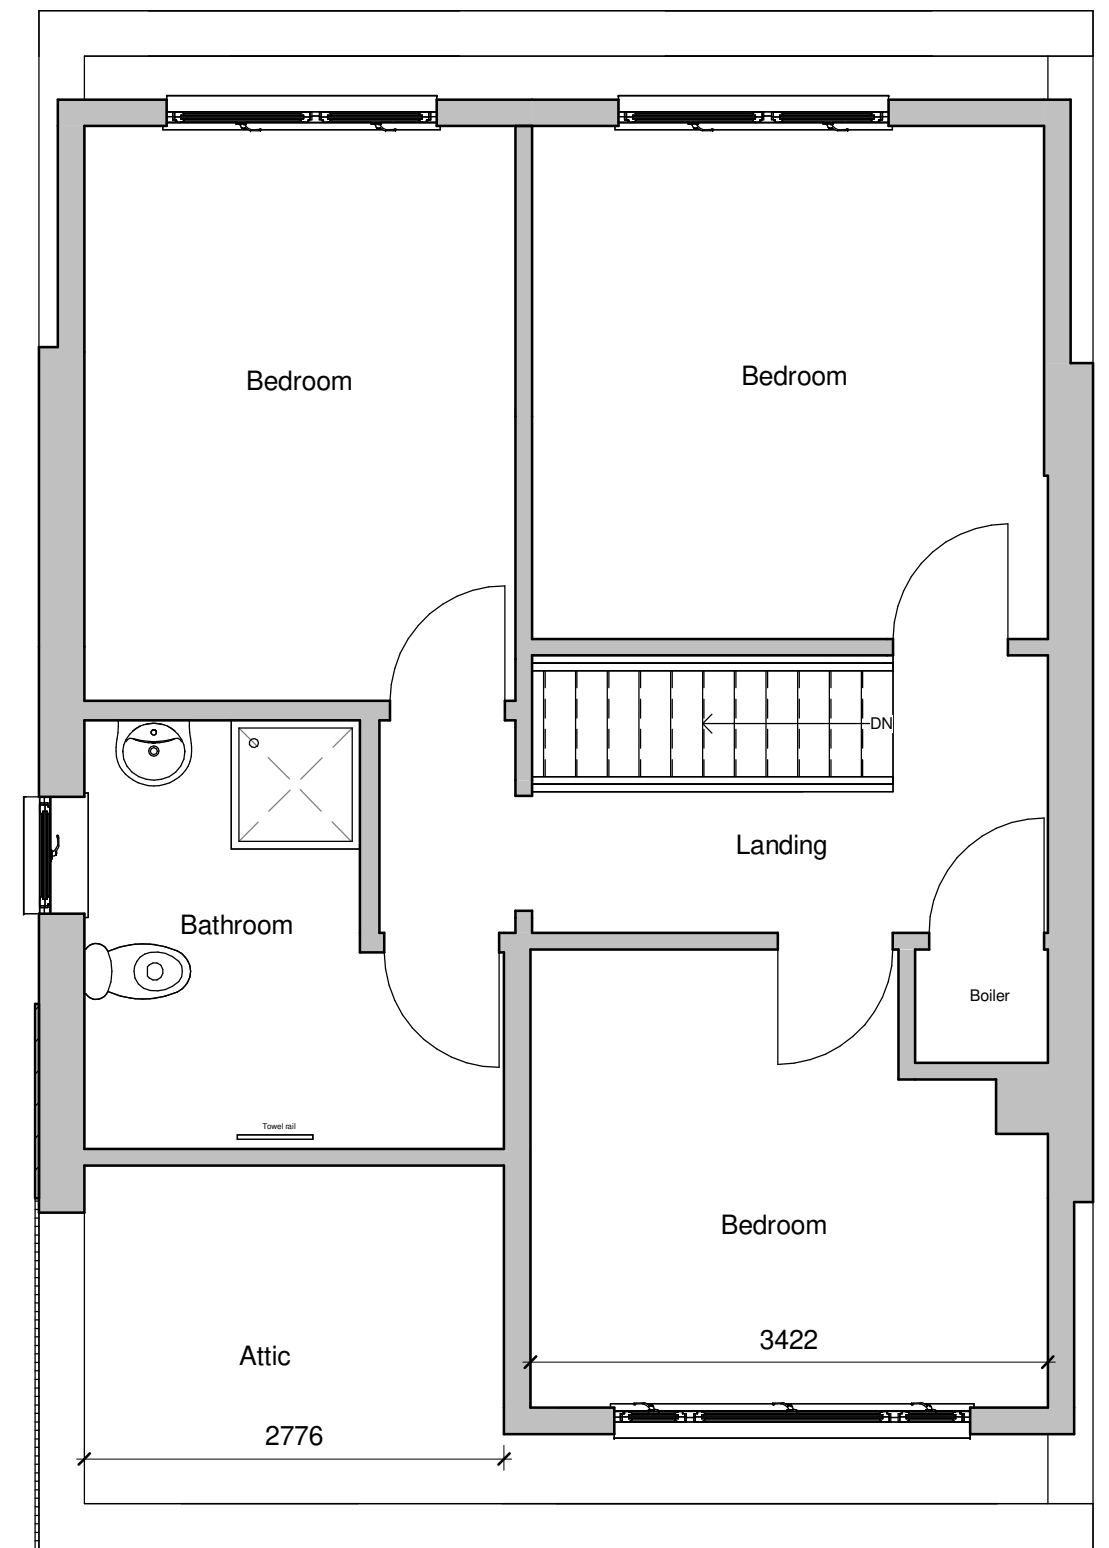

2 Proposed First Floor
1 : 50



Checked by
JH

Drawn by
PH

This Drawing is Copyright,
Dimensions to be checked on
site and not scaled from this
drawing

Scale (@ A3)
1 : 50

PROJECT

Extend Rear Dormer and side extension

INDIGO DESIGN (Part of 3dcadwales Ltd) 5 Ashlea Drive,
Merthyr Tydfil, CF47 0NY Tele 01685 385746 Mob -
07940913216 Email: philip@3dcadwales.co.uk

SHEET

Proposed Plans

Address

1 Milbourne Close, Merthyr Tydfil, CF47
0UH

PURPOSE OF ISSUE

Planning Approval

DRWAING NUMBER

MC-02

Rev No	Description	Date
A	Issue	01/10/2026