



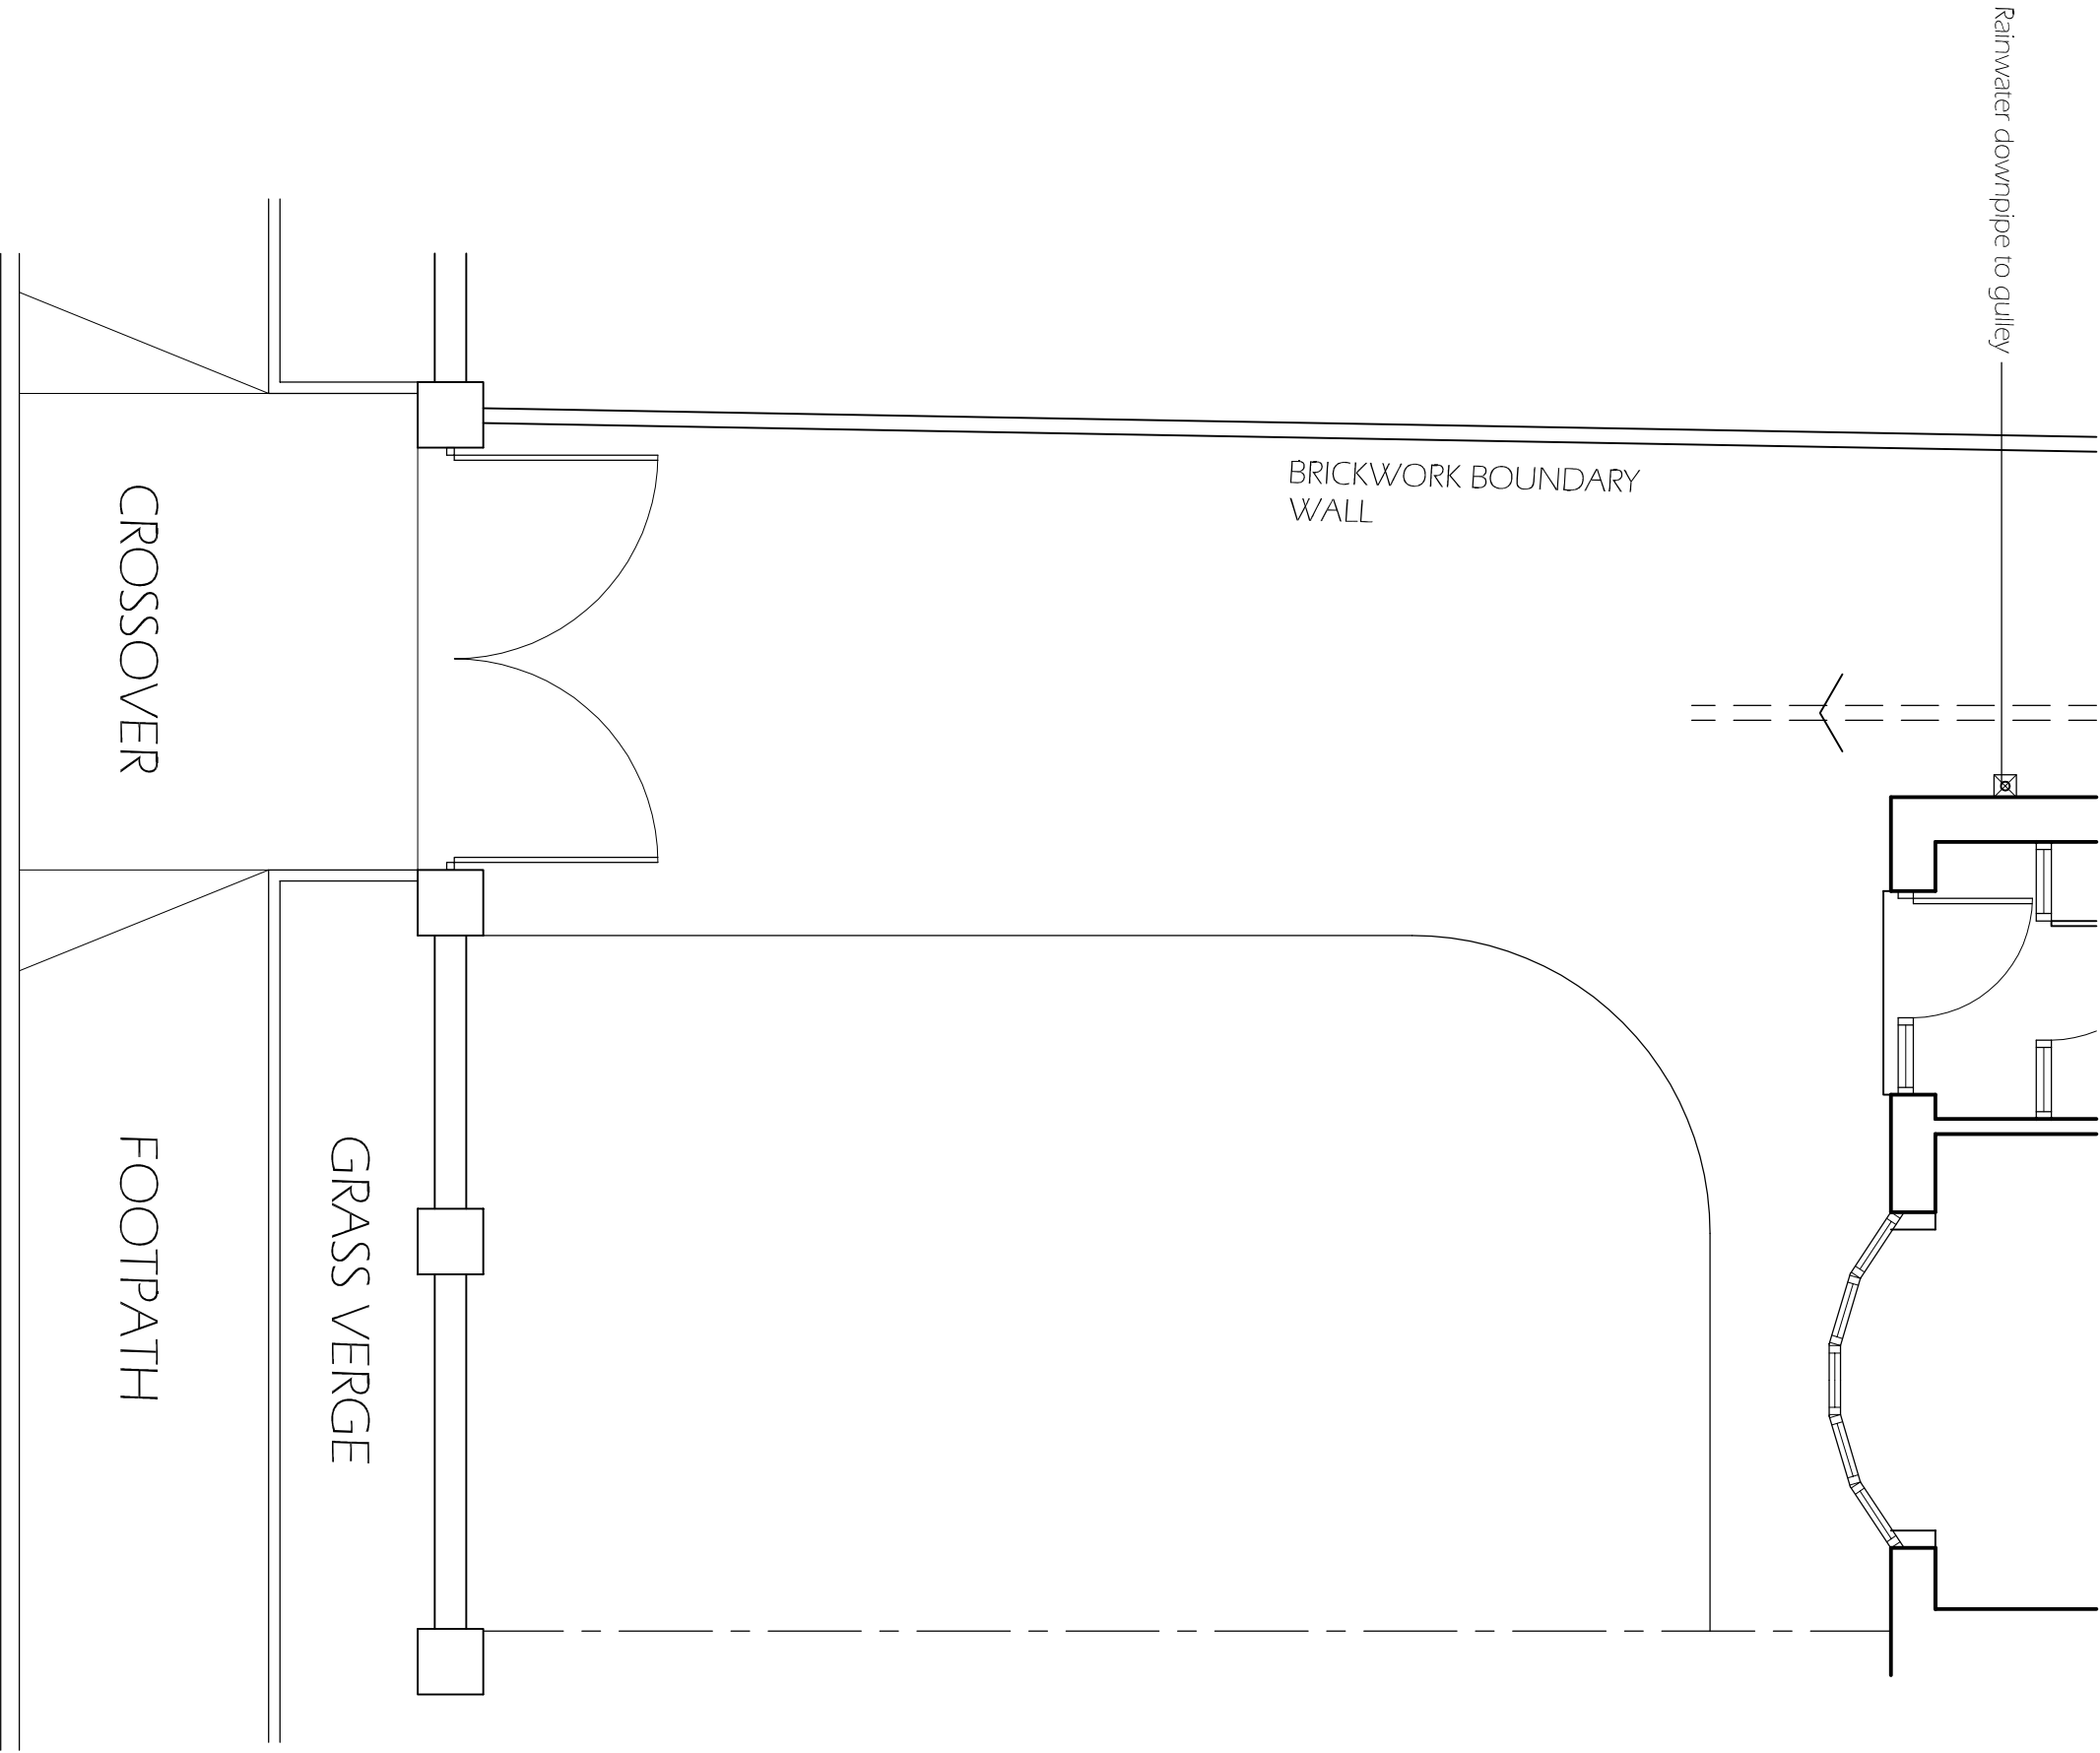

Existing site entrance plan @ 1:50

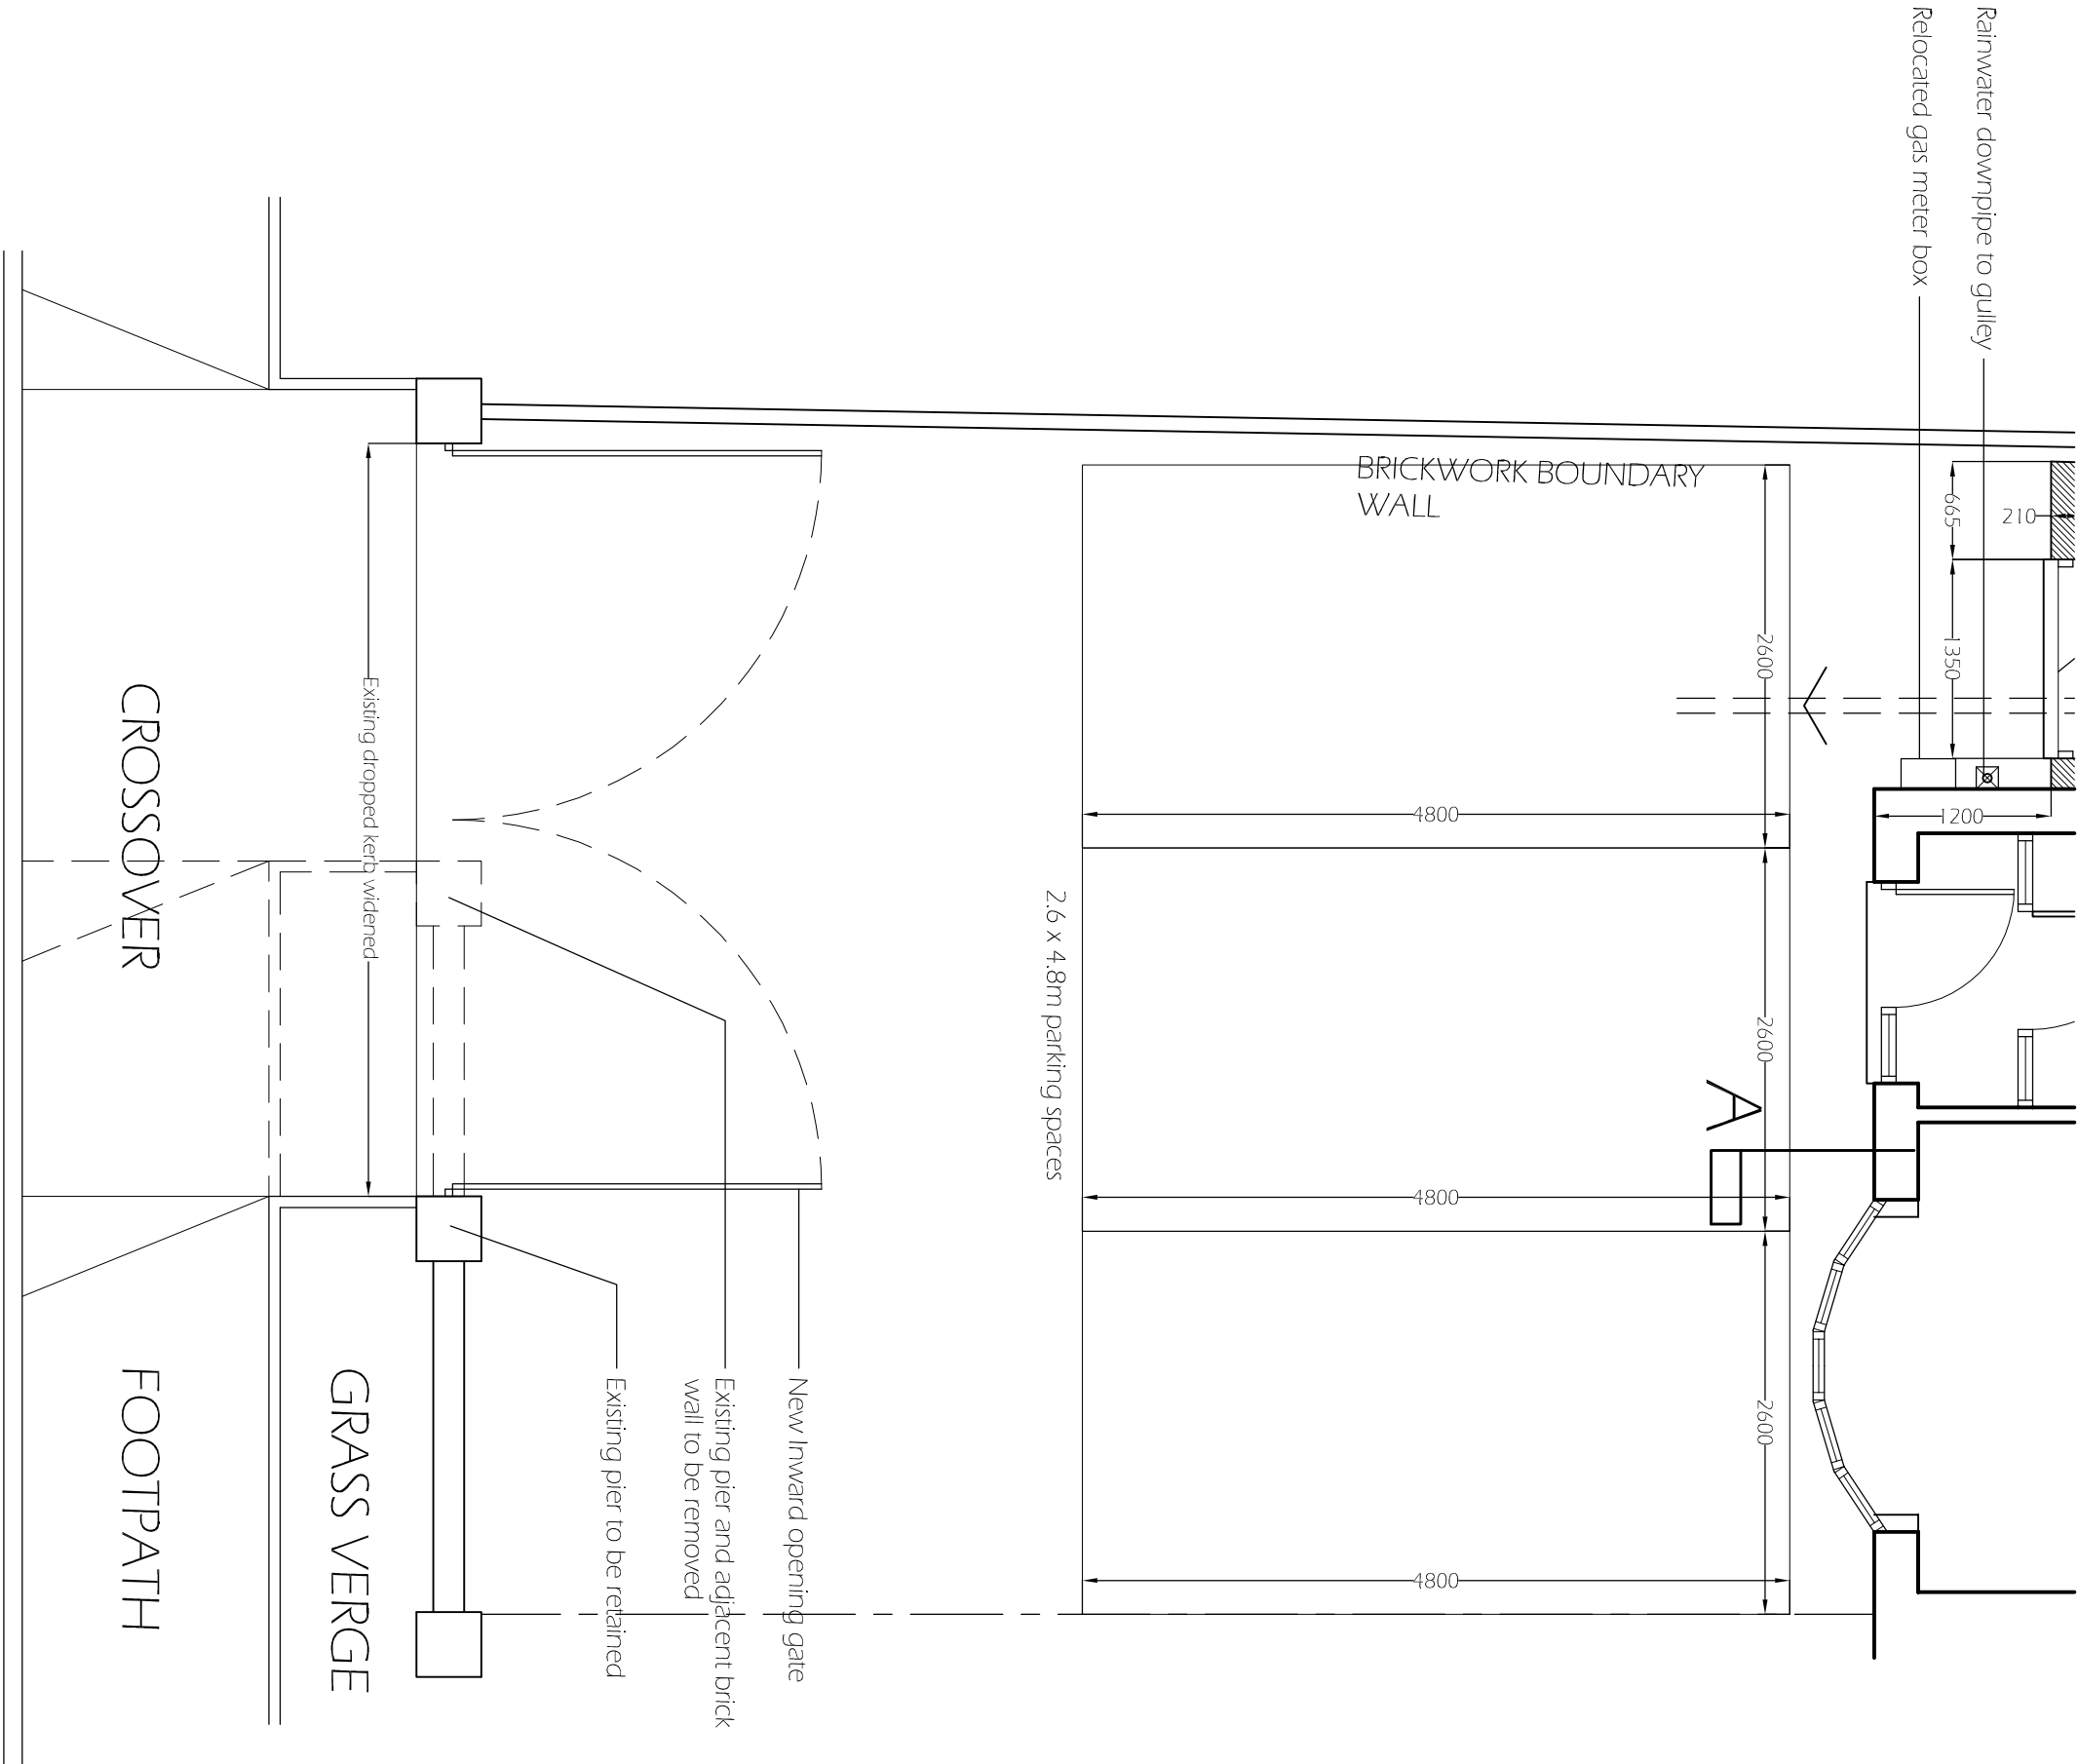

Proposed site entrance plan @ 1:50

Client

Mr and Mrs B. Evans

Project

Proposed extension to no.10 Gelliger Road,
Trellews, CF46 6DN

Date:

April 2021

Scale:

1:50

Job No:

3040

Drawing No:

04

Revised

Date:

Comment

Penrose
architectural
services

46 High Street,
Porthgarn,
Buckwood,
Gwent,
NP12 3SZ.
Tel 01443 820 270
www.penroseservices.co.uk