


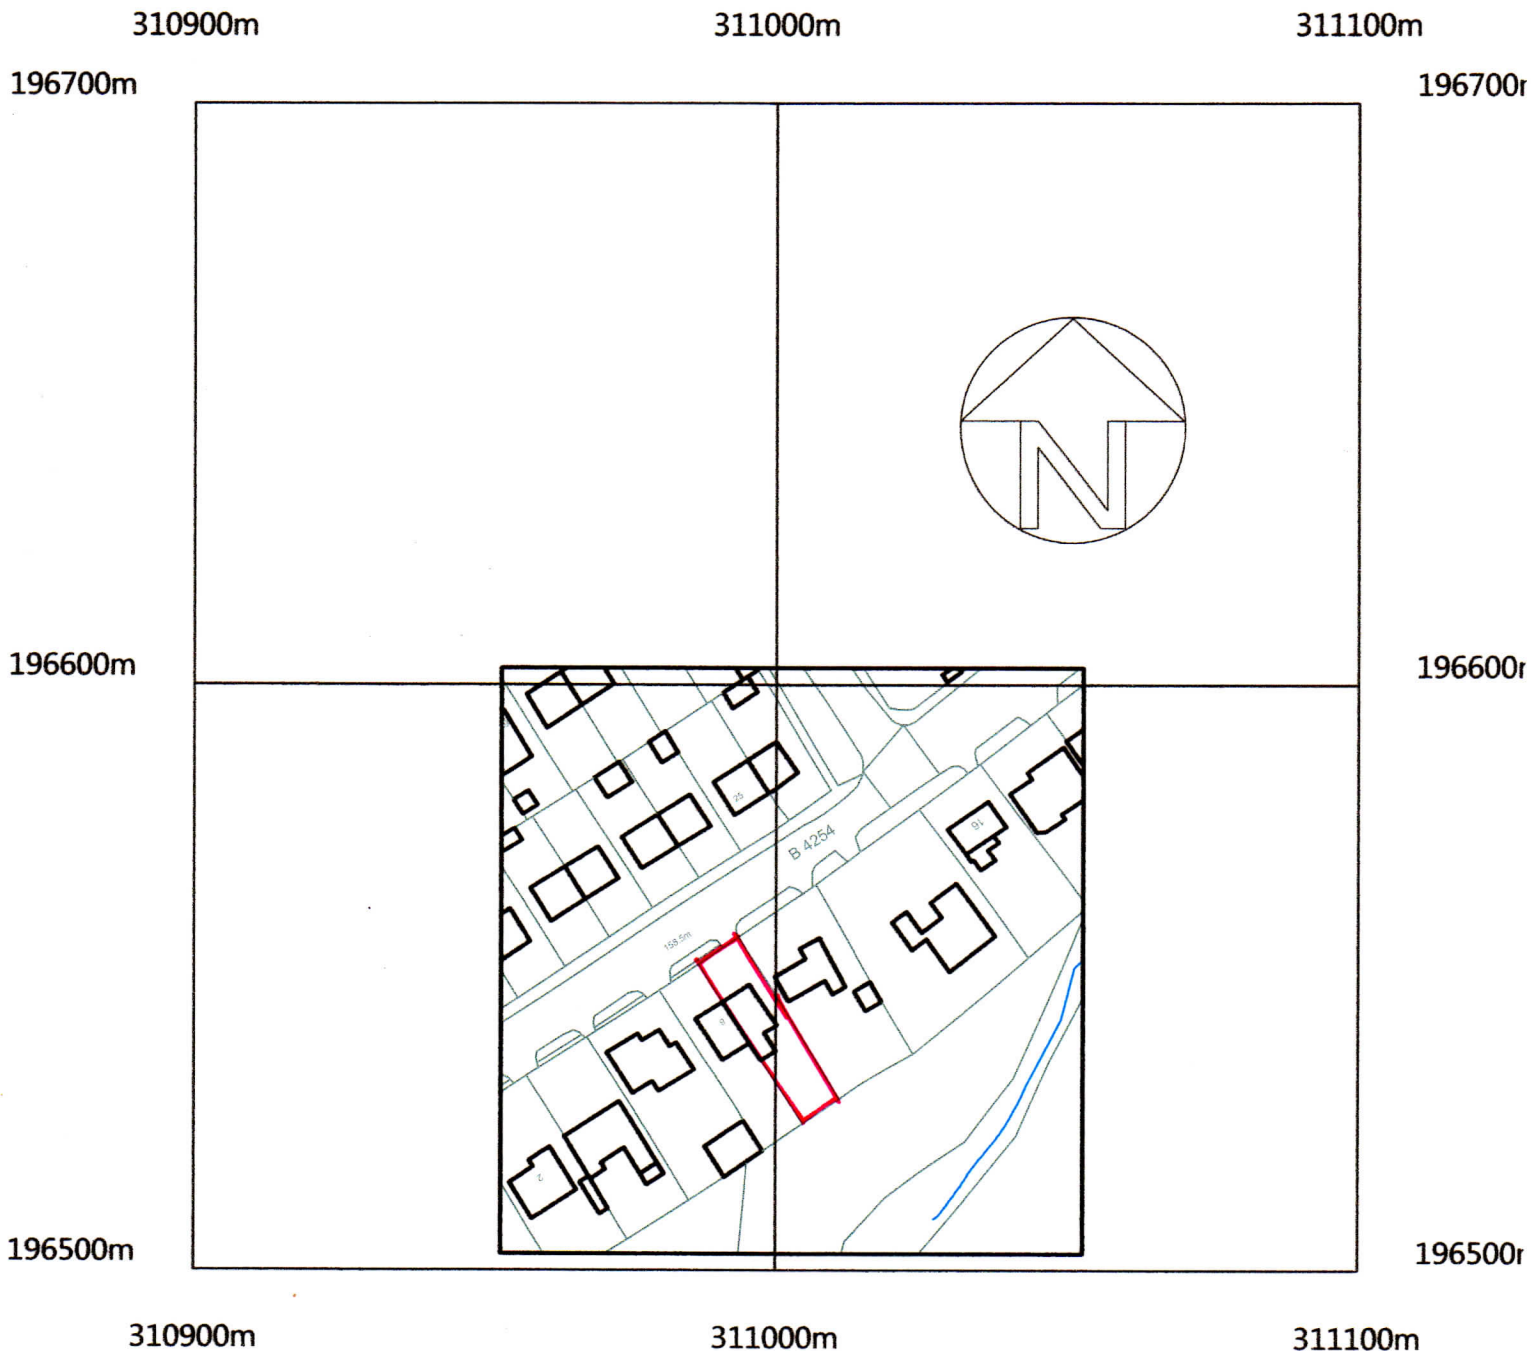

©Crown Copyright and database rights 2021 OS Licence no. 100041041

Site location plan @ 1:1250

Client:
Mr and Mrs B. Evans.
Project:
Proposed single storey side/rear extension at no 10 Gelligaer Road, Trelewis, CF46 6DN

Date:	April 2021
Scale:	1:1250
Job No:	3090
Drawing No:	Location plan

Revision	Date:
*	
*	
*	
*	