



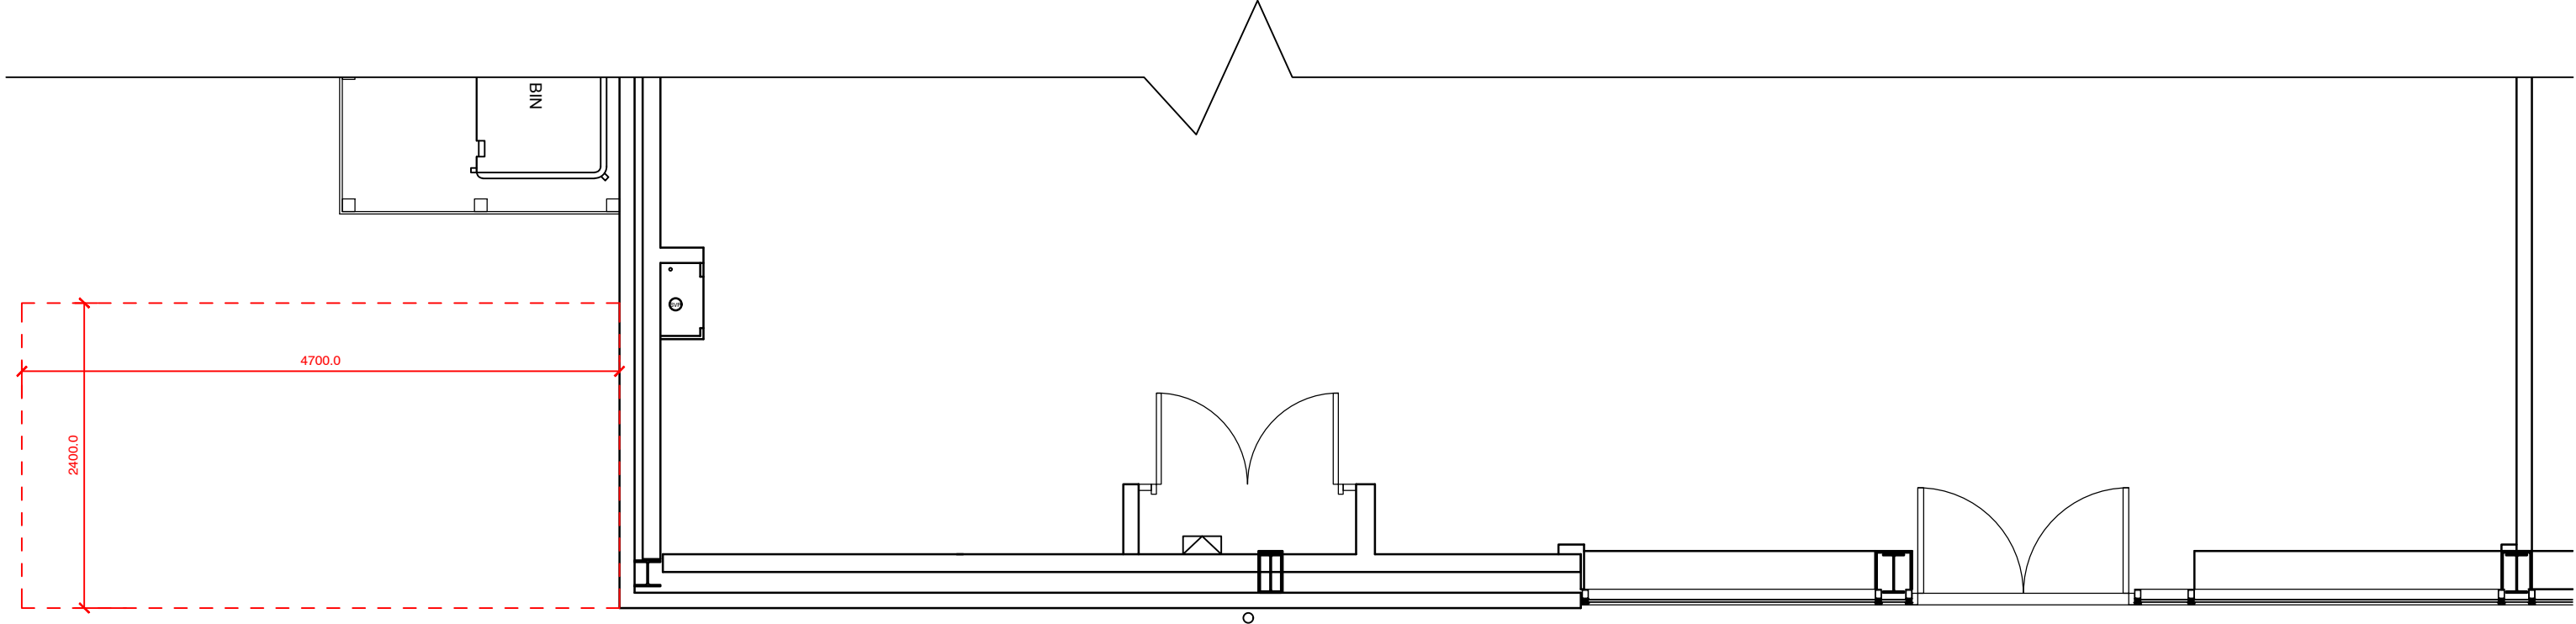

EXISTING PLAN

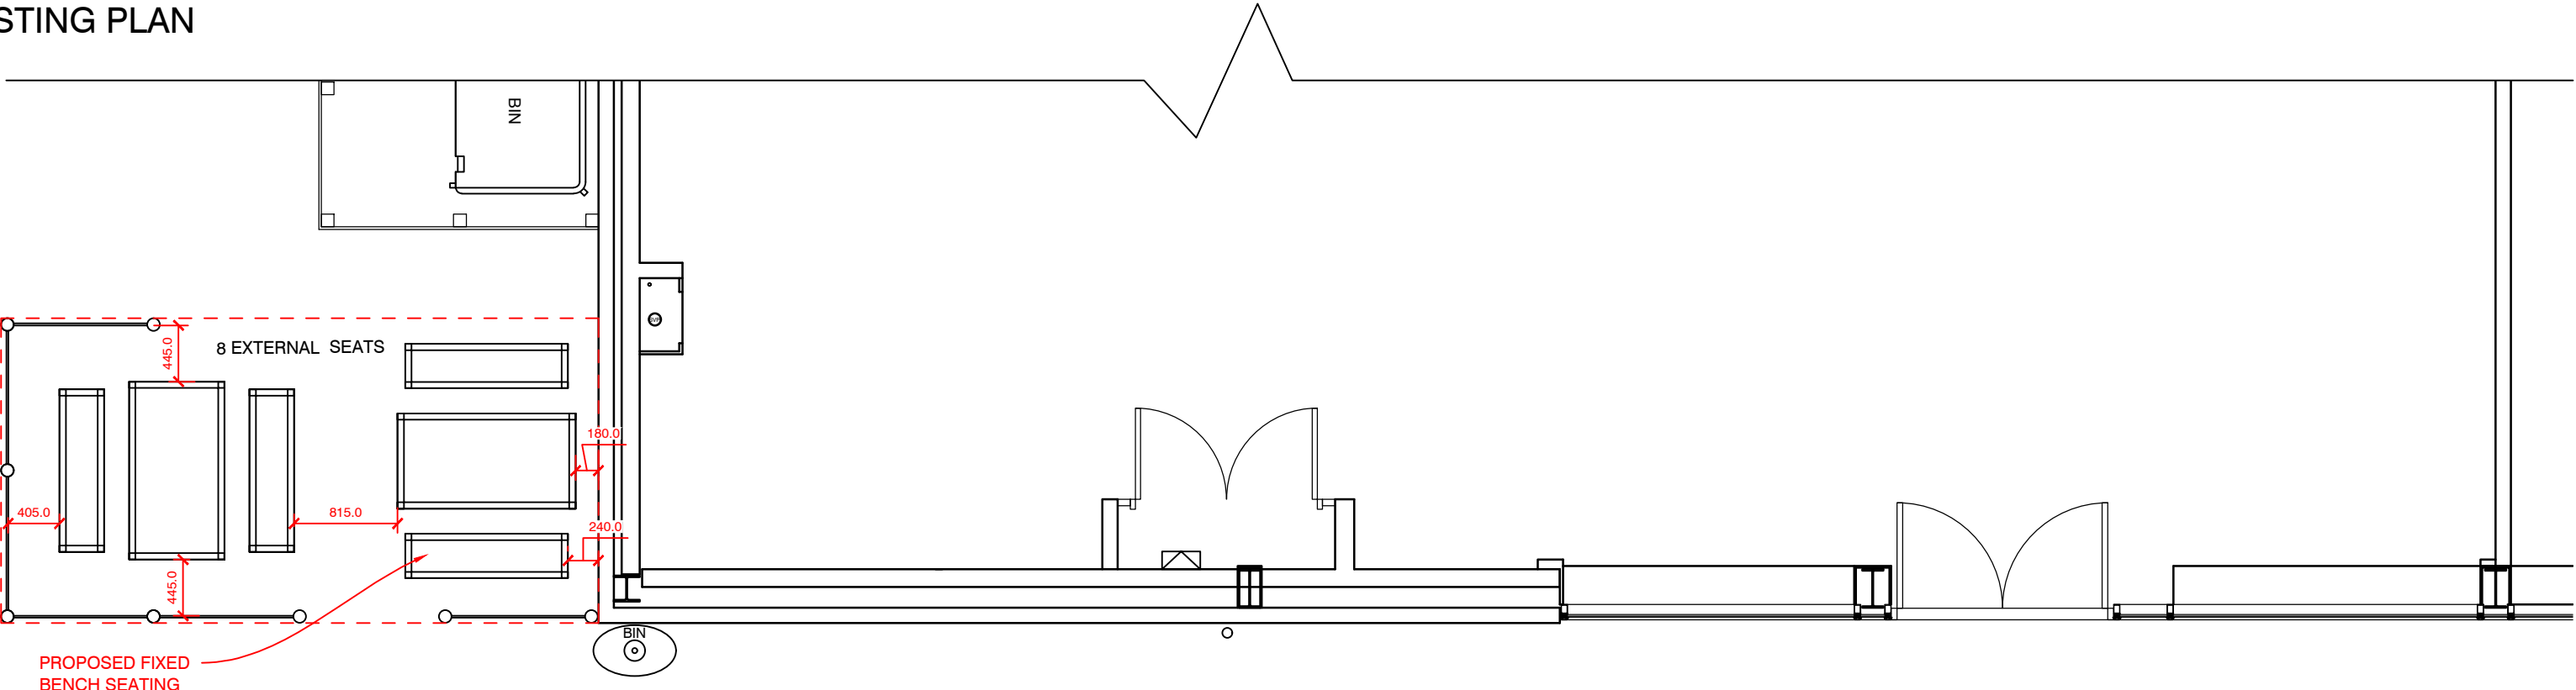

PROPOSED PLAN

GREGGS PROPOSED OUTDOOR SEATING
UNIT 13, CYFARTHFA RETAIL PARL, SWANSEA ROAD, MERTHYR TYDFIL, CF48 1HY
SCALE 1:50 @A3