




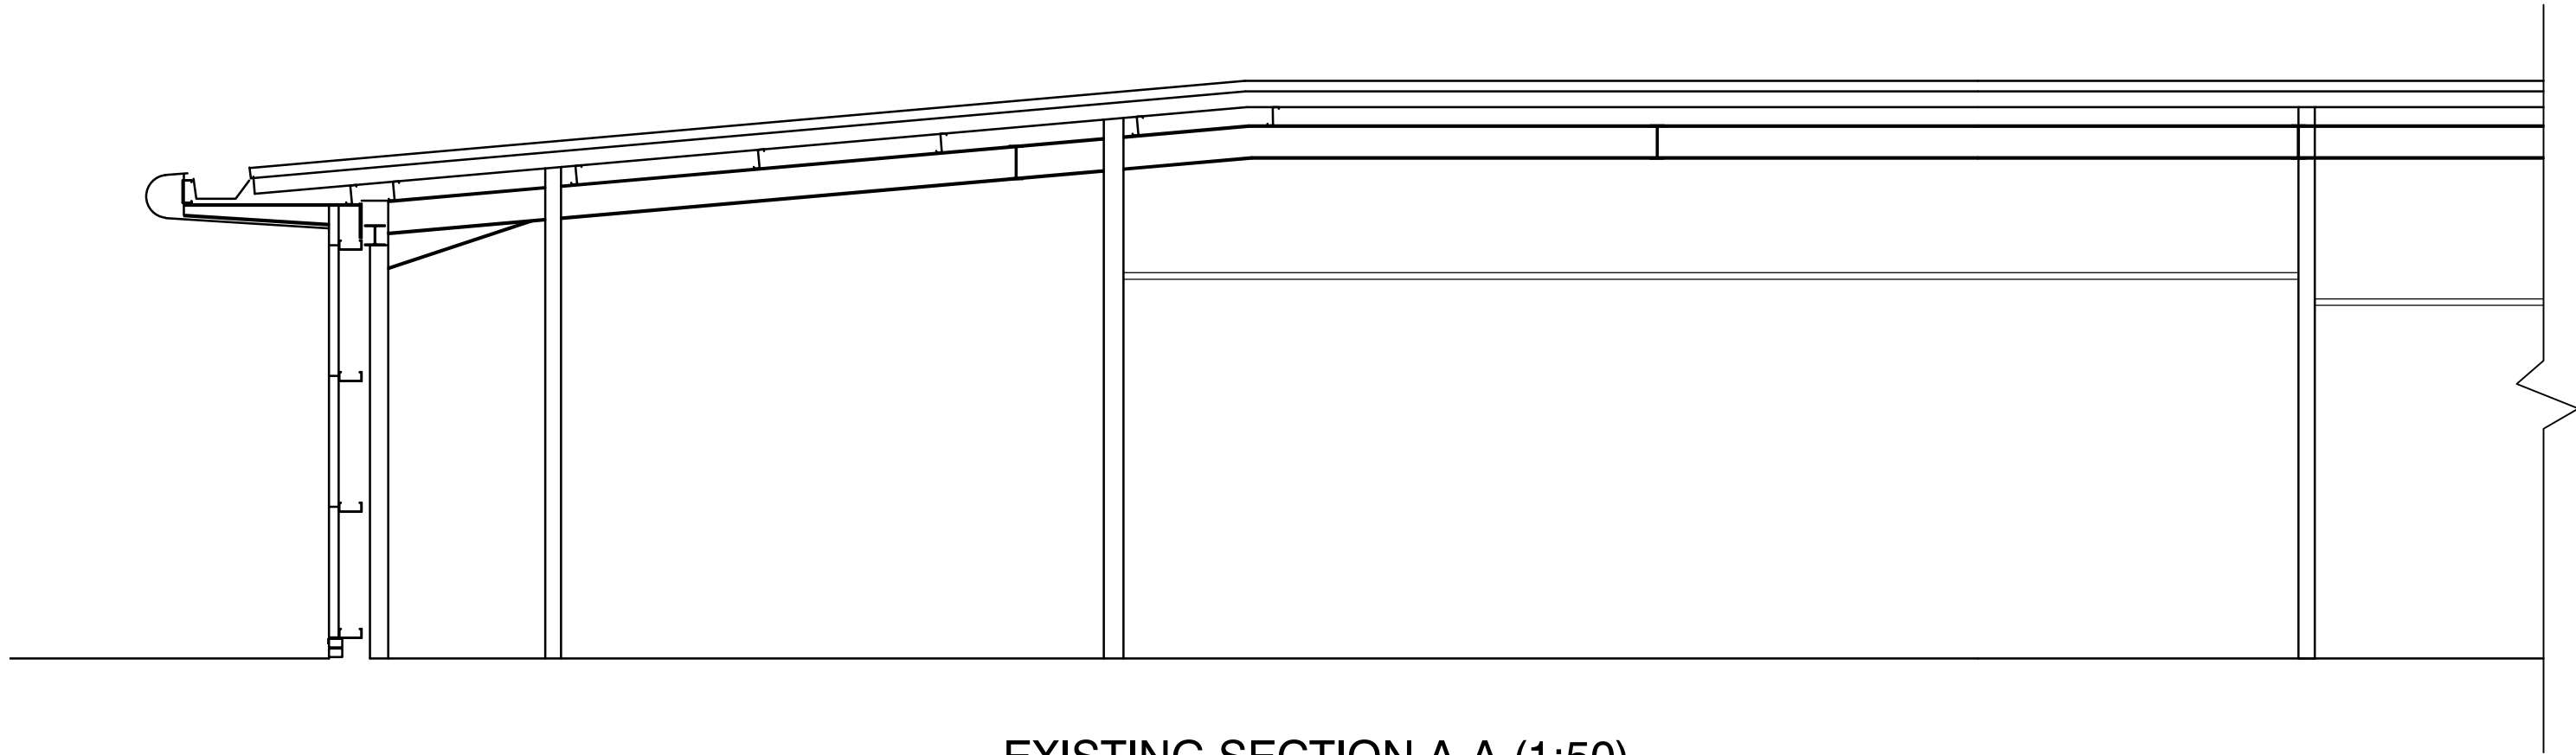


EXISTING SECTION A-A (1:50)

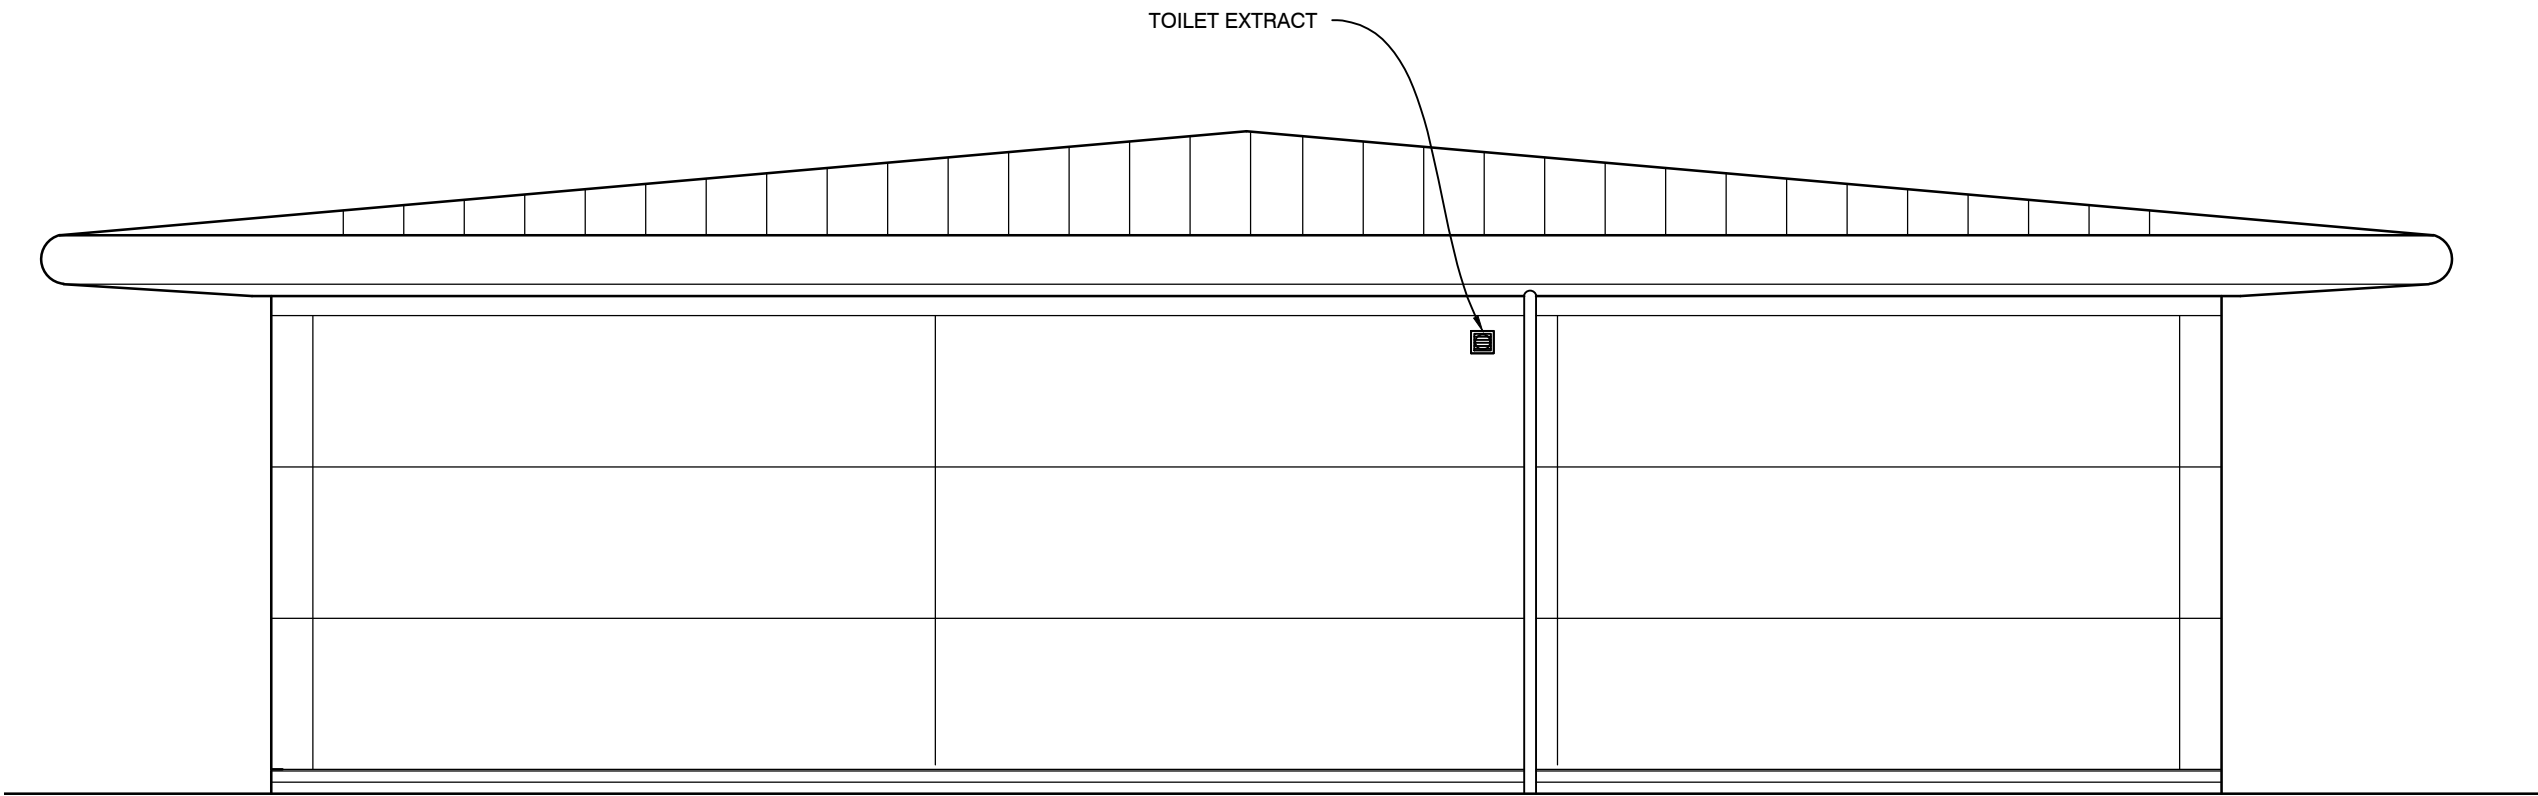


EXISTING ELEVATION D-D (1:50)

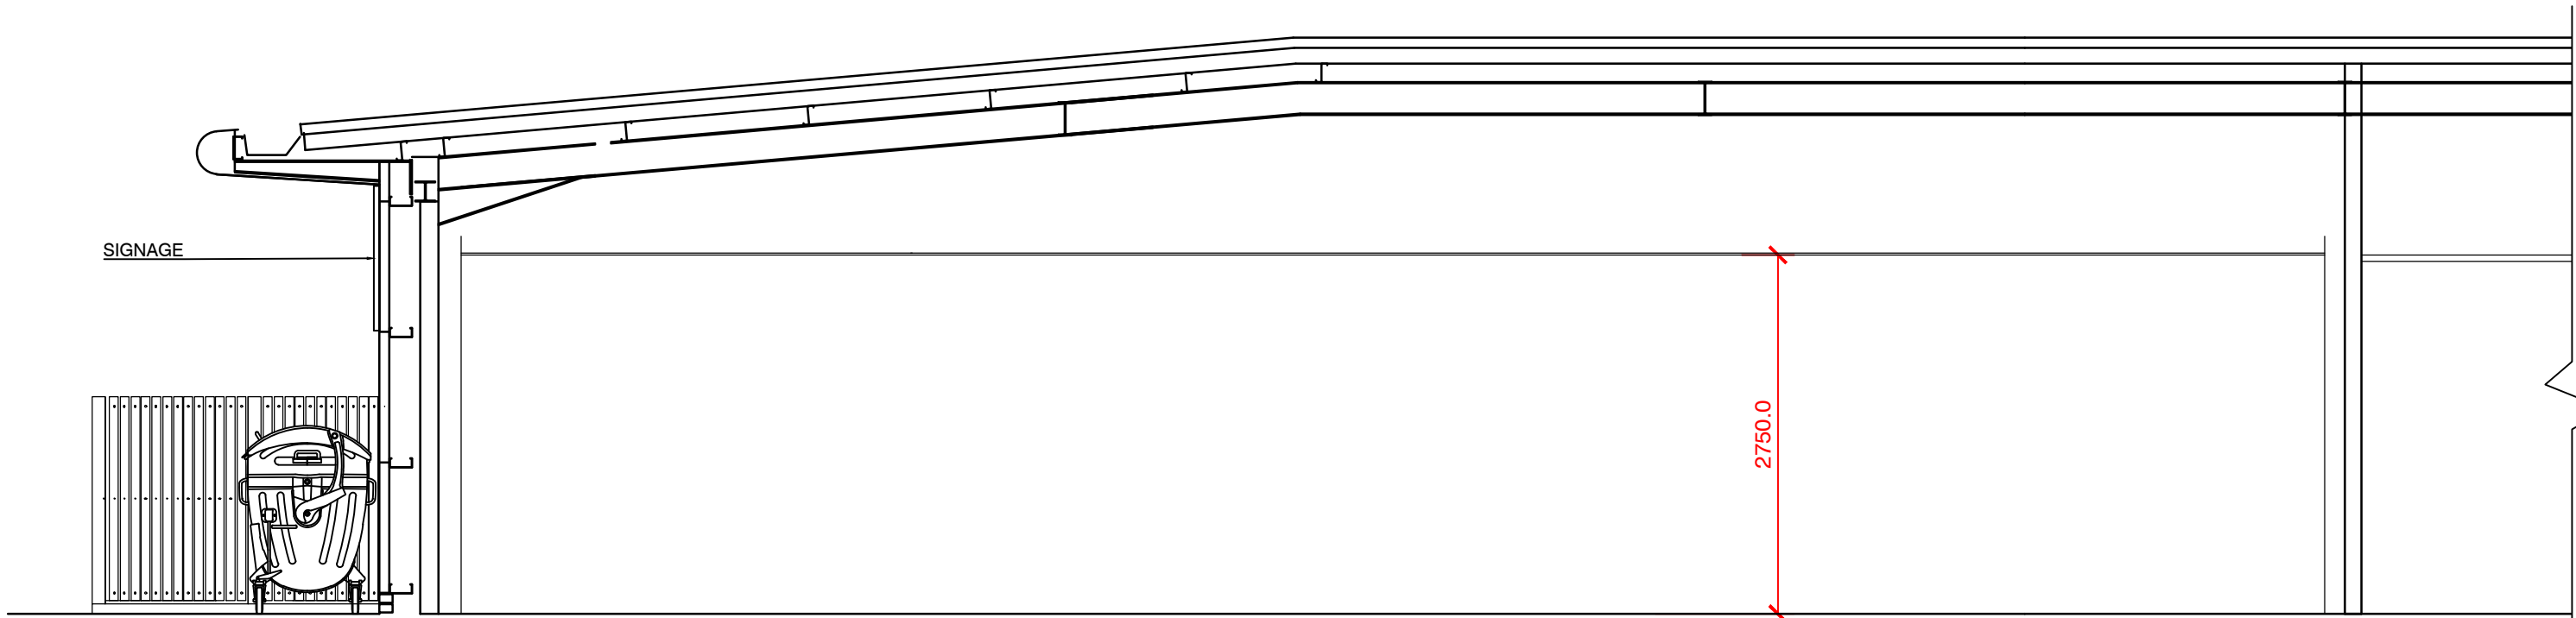


PROPOSED SECTION A-A (1:50)

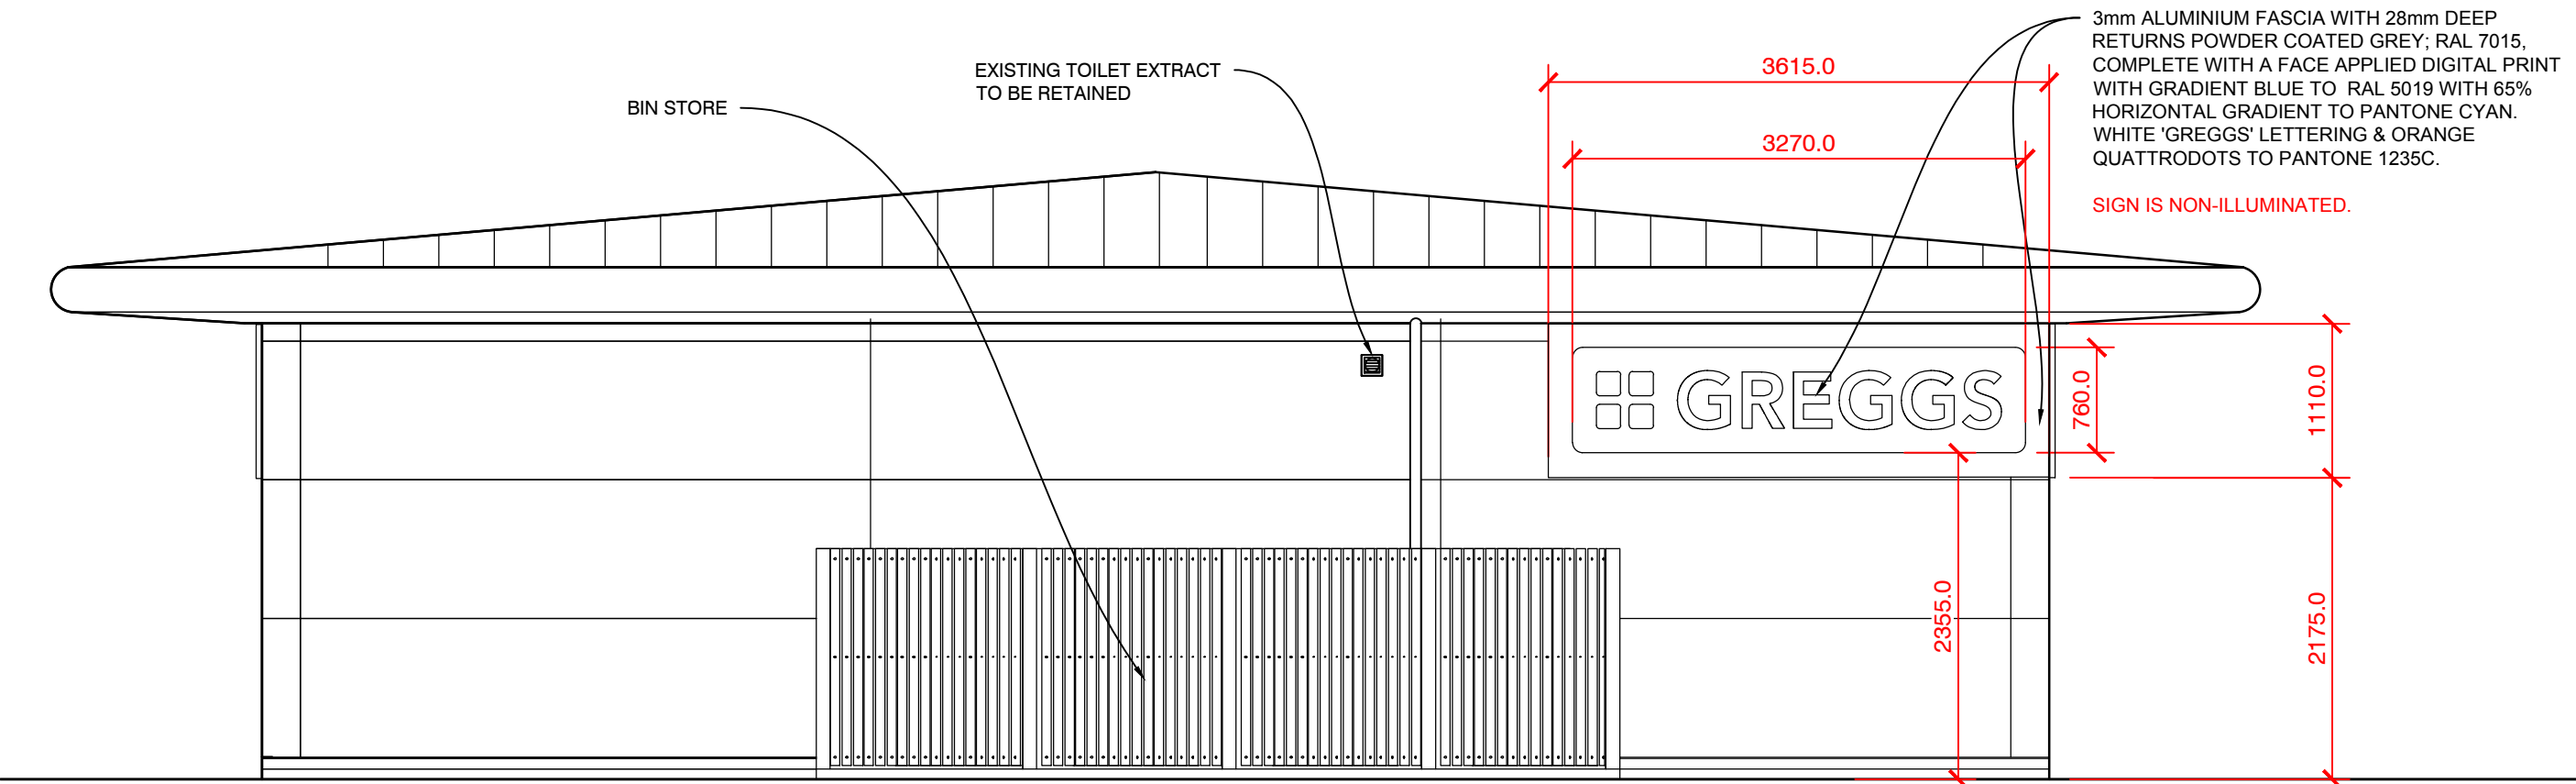


PROPOSED ELEVATION D-D (1:50)

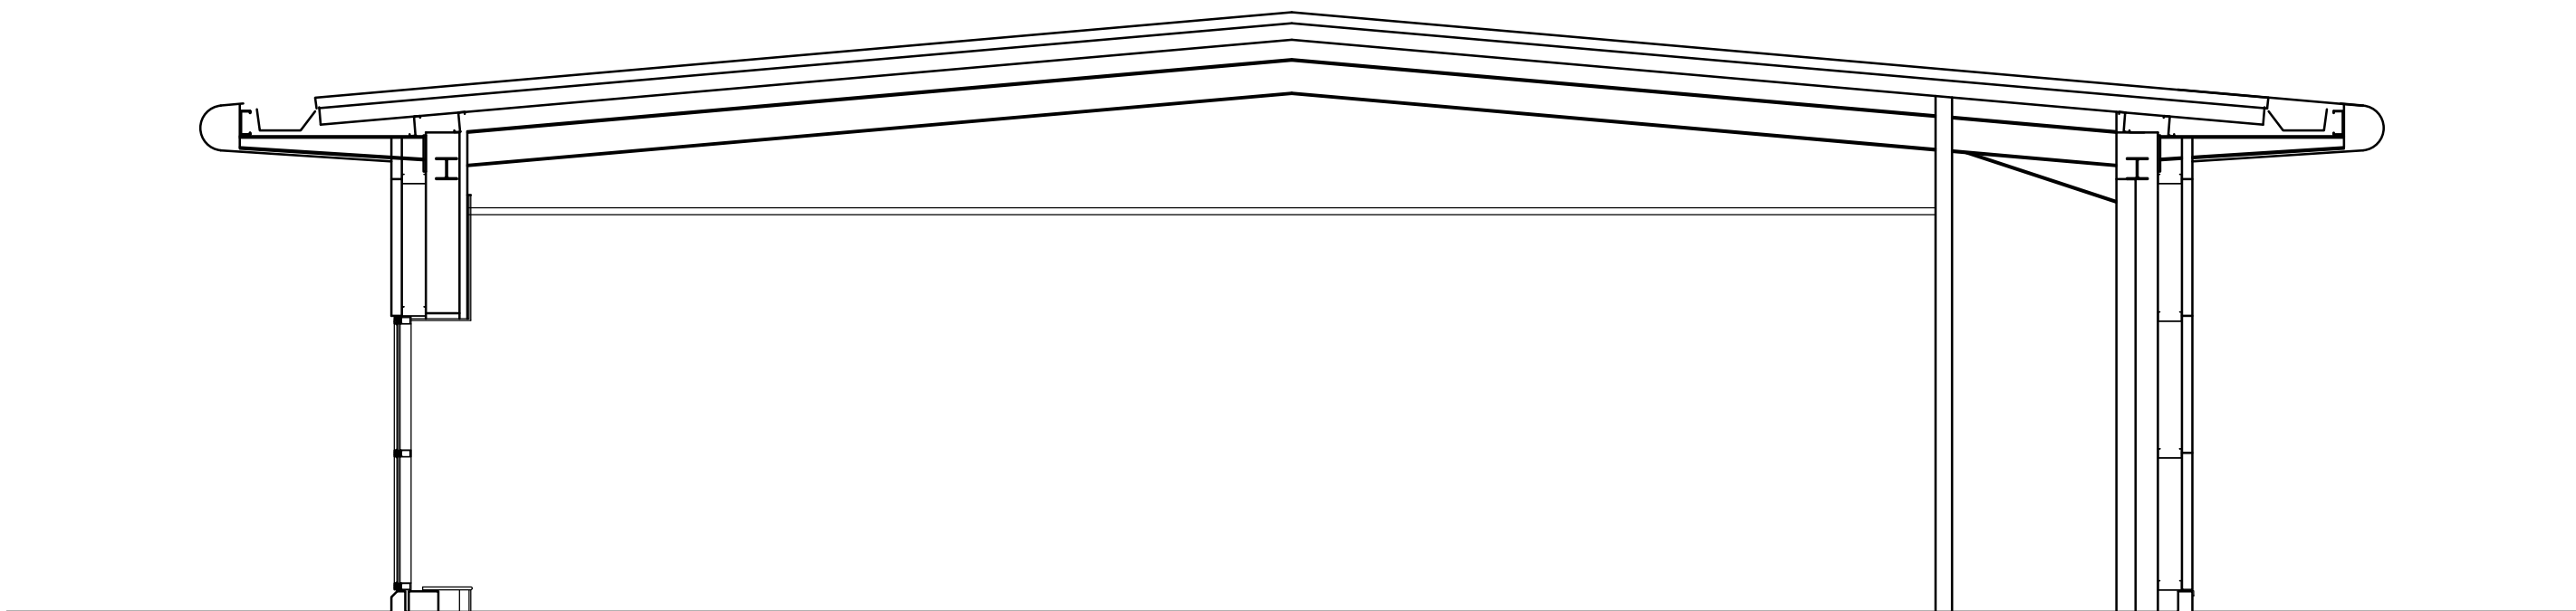

EXISTING SECTION B-B (1:50)

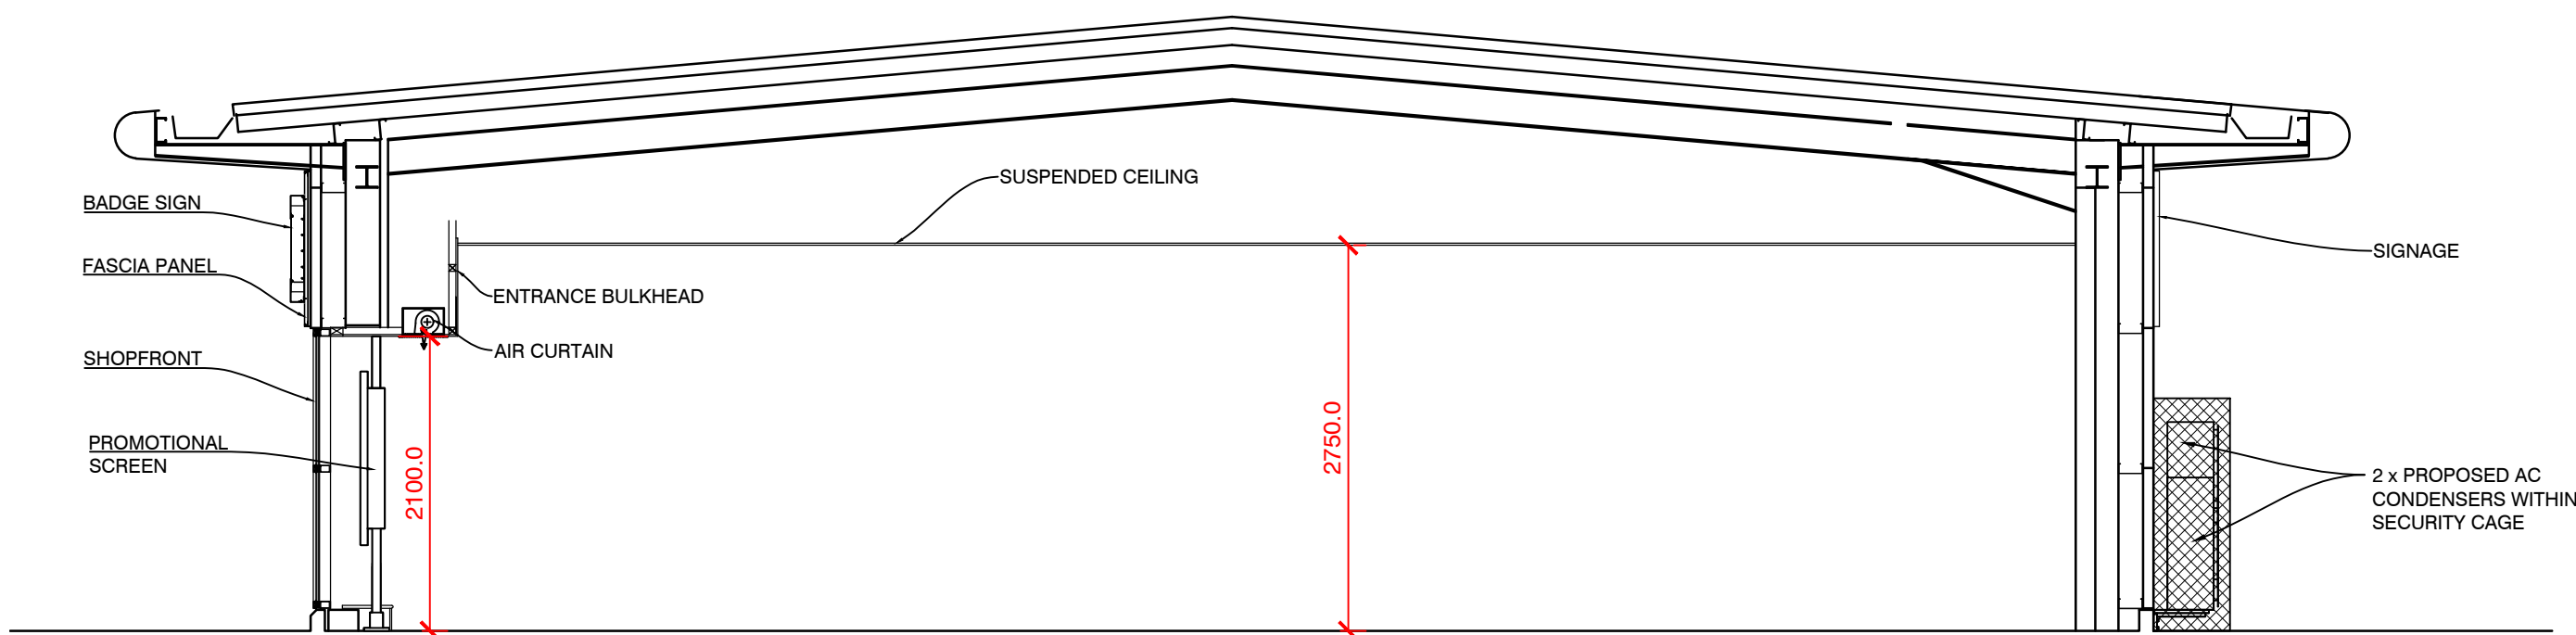

PROPOSED SECTION B-B (1:50)

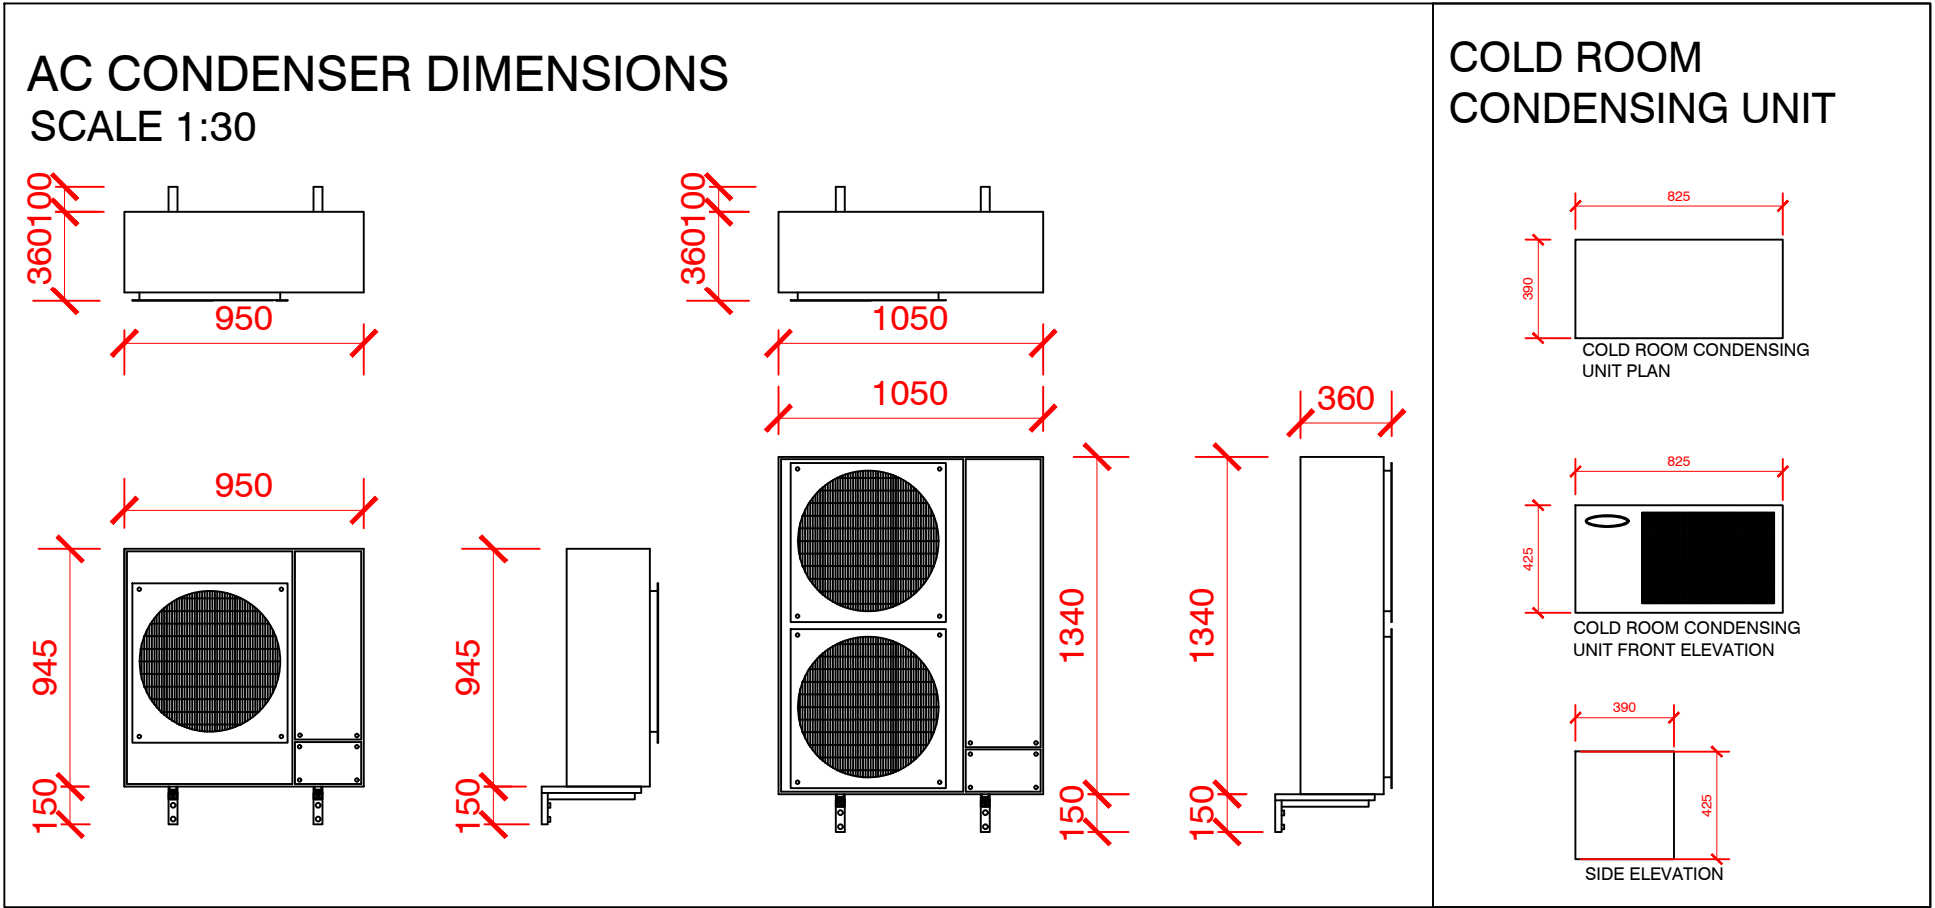

REV	DESCRIPTION	DATE	NAME
GREGGS Plc (WEST) MAINSTREAM WAY SALTLEY BIRMINGHAM B7 4SN Tel: (0121) 605 1122			
Shop S Number & Name MERTHYR TYDFIL, CYFARTHFA RP			
Title PROPOSED PLANNING & ADVERTS			
Site Address UNIT 13, CYFARTHFA RETAIL PARK, SWANSEA ROAD, MERTYR TYDFIL, CF48 1HY			
Gross Building Area 178 Sq m		Gross Sales Area N/A	
Drawing No. RWST/S5710			Rev.
Date 12.05.21		Scale 1:50	@ A1
Drawn by TS	Scale Bar		
Issued 12-May-21	 SCALE 1:50		