



100
Millimetres
0 10

DO NOT SCALE

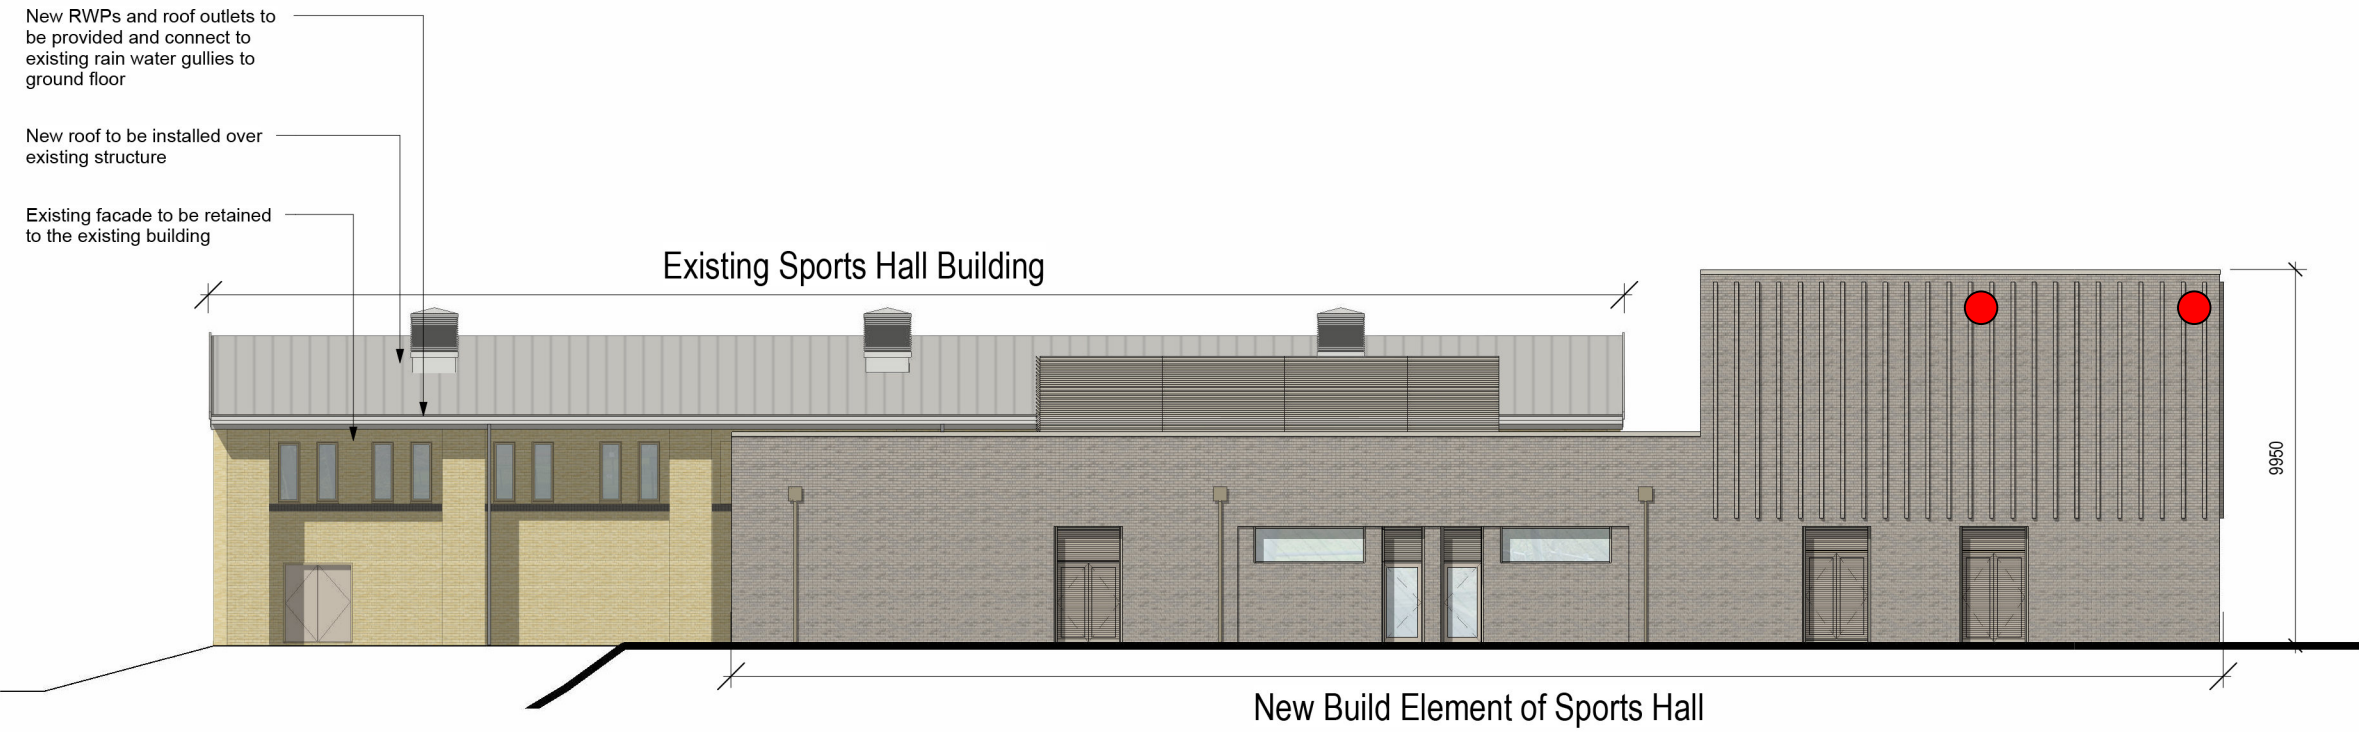


1 GA Elevation 1
016001 SCALE 1 : 200

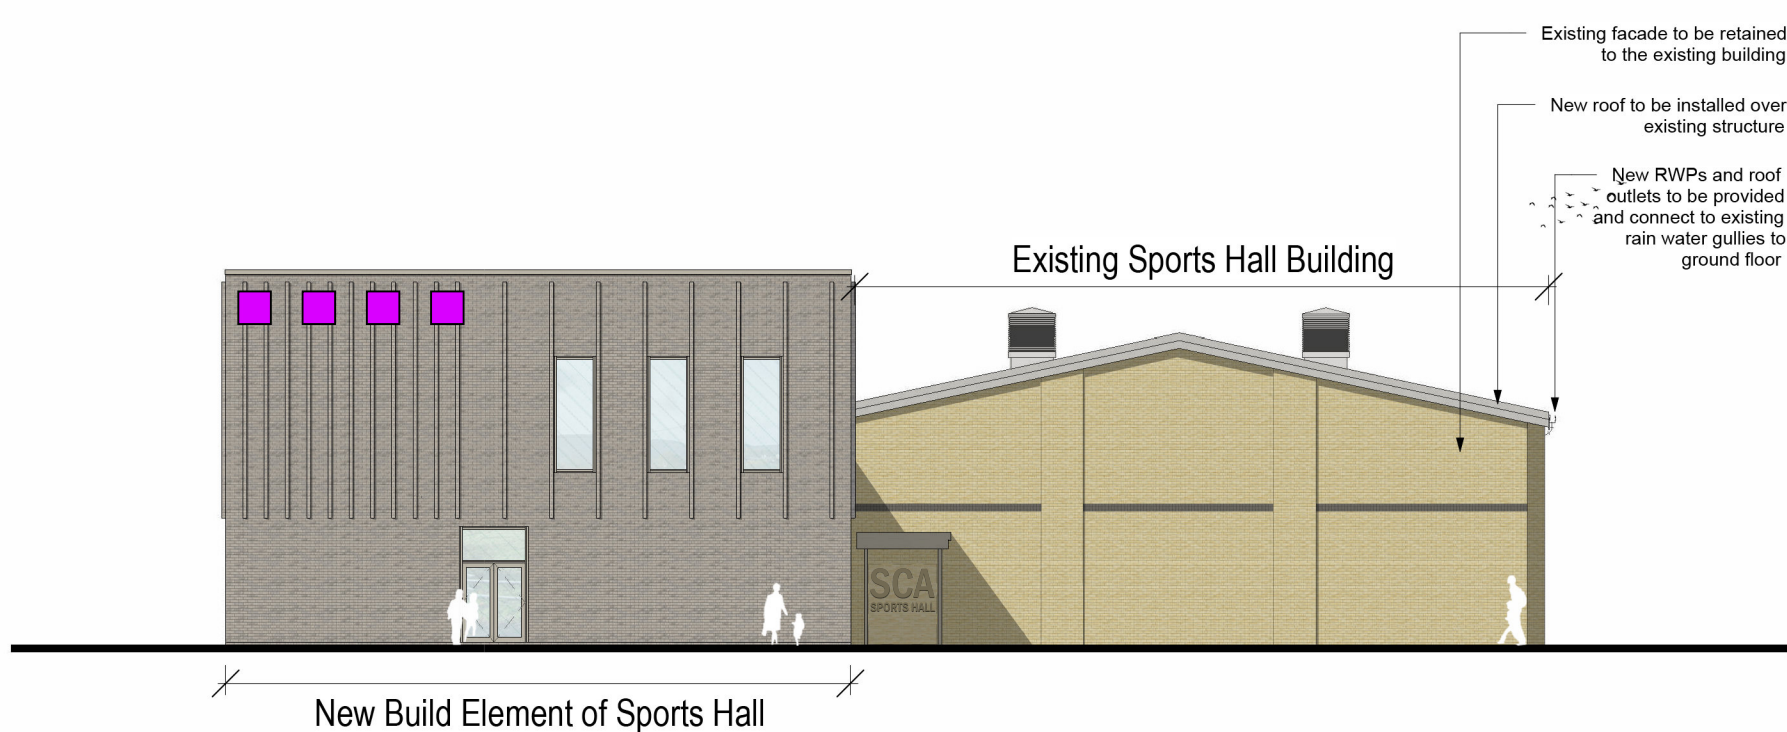


2 GA Elevation 2
016001 SCALE 1 : 200




4 GA Elevation 4
016001 SCALE 1 : 200

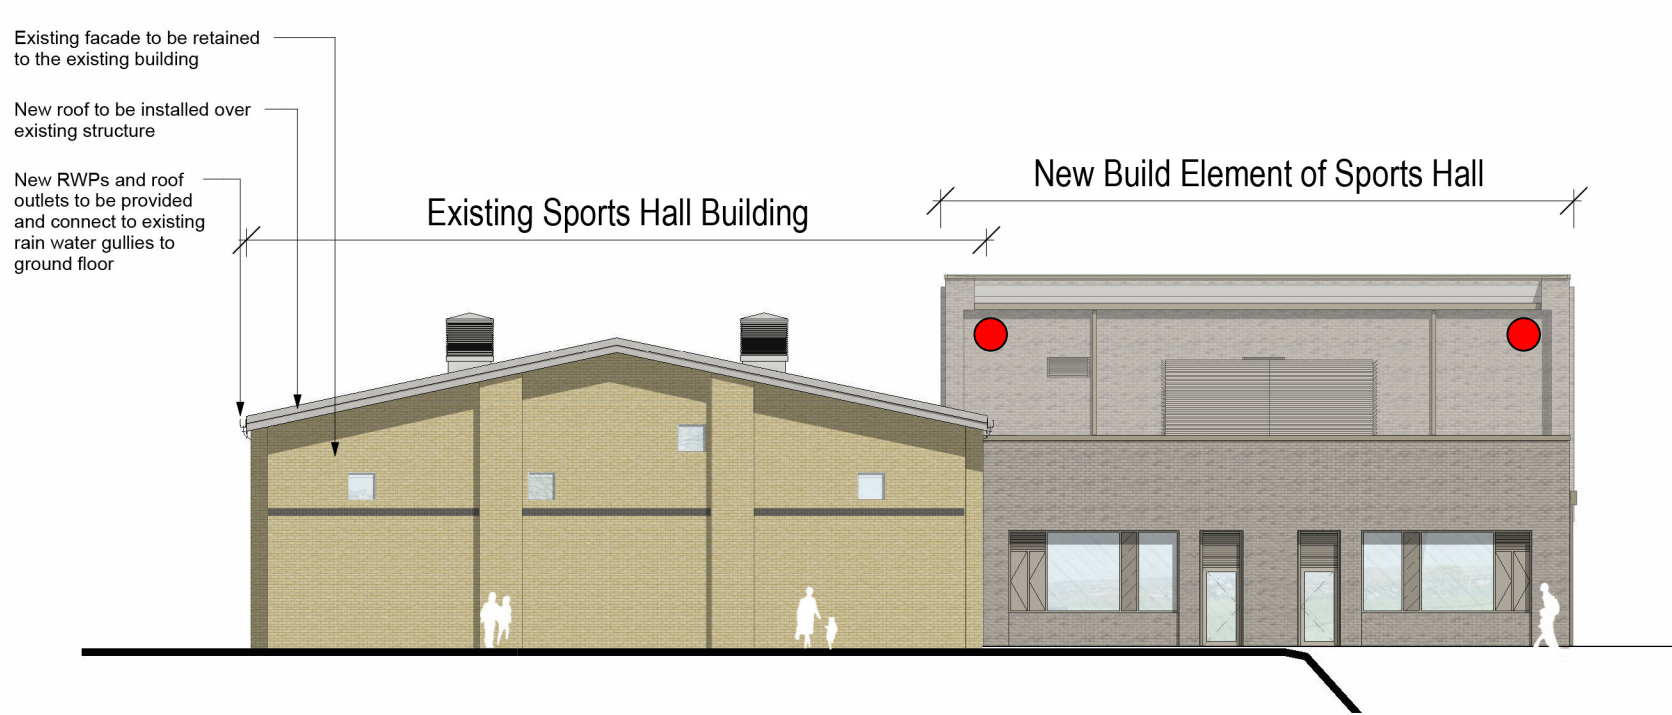

3 GA Elevation 3
016001 SCALE 1 : 200

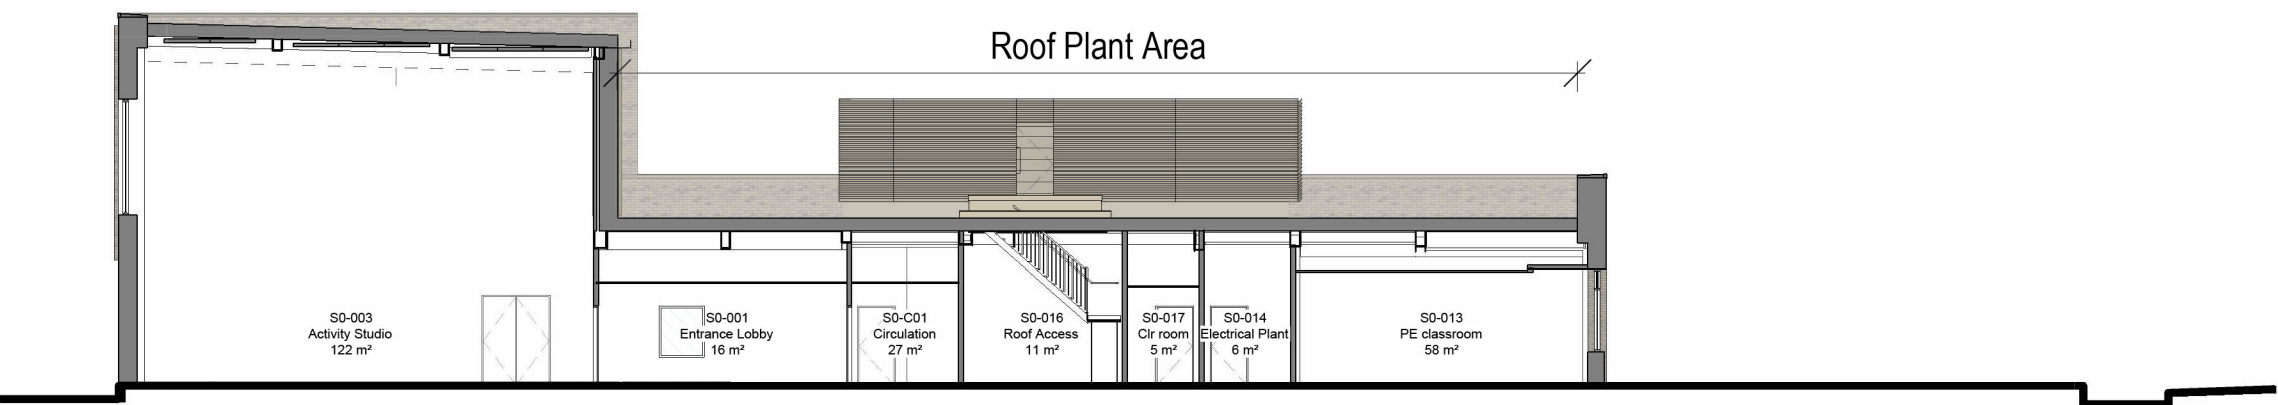

5 GA Section A
016001 SCALE 1 : 200


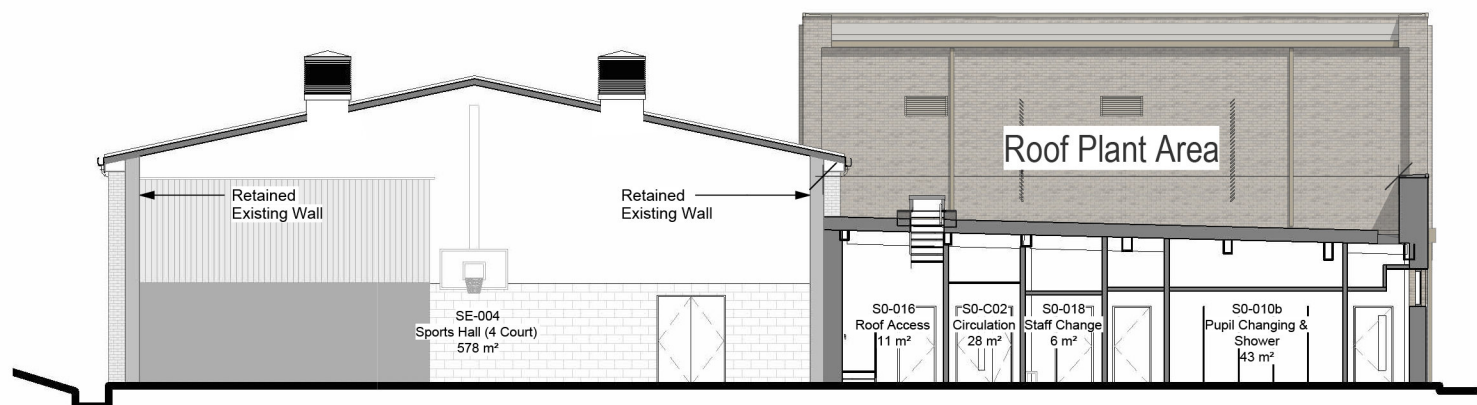


6 GA Section B
016001 SCALE 1 : 200

KEY

- Starling Box - Smooth Brick
- Terraced Sparrow Box - Custom Facing Brick
- Swift Box - Custom Brick
- Location of Bat Boxes - Ibstock Enclosed Bat Box Type B or similar

NOTES:
- The above symbols indicate locations of bird and bat boxes and do not represent the actual colours of these elements.
- All dimensions are measured in millimetres.

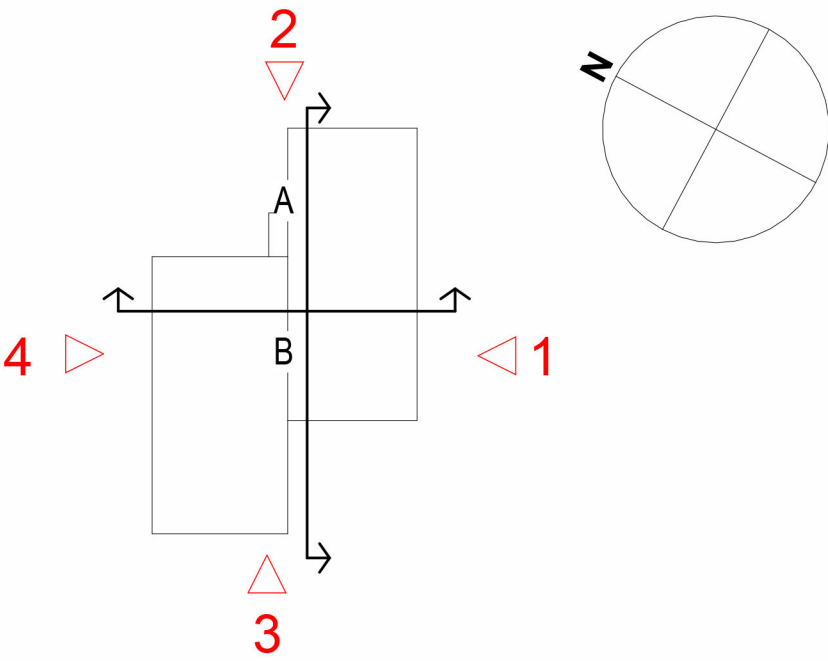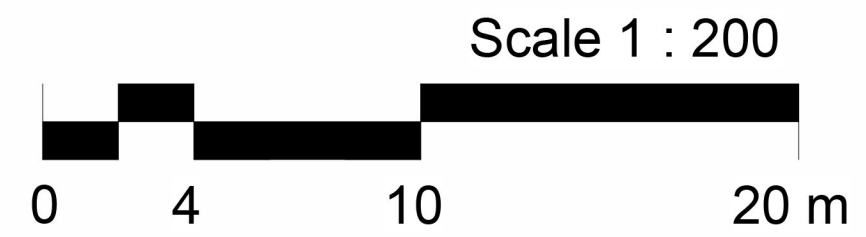

P7	27/05/2026	Issued for Planning NMA	CH	AH	TH
P6	15/12/2025	Issued for Planning: Stage 4 updates incorporated	CH	AH	TH
P5	22/09/2025	Issued for Planning	CH	AH	TH
P4	11/10/2023	Issued For Planning	AH	AH	TH
P3	13/09/2023	Issued For Planning	AH	FG	TH
P2	17/02/2023	For Stage 3 Approval	HJ	CR	TH
P1	08/02/2023	Issued for Planning	AH	FG	TH
Rev.	Date	Description	By	Chk'd	App'd

Drawing Suitability	FOR PLANNING	Status	S4
---------------------	---------------------	--------	-----------

 SNC-LAVALIN Member of the SNC-Lavalin Group	ATKINS Member of the SNC-Lavalin Group
---	--

Client	Willmott Dixon Construction Ltd
--------	---------------------------------

Project Title	Blessed Carlo Acutis Catholic School
---------------	--------------------------------------

Drawing Title	Sports Hall - GA Elevations and Sections
---------------	--

Scale	Designed	Drawn	Checked	Authorised
As indicated	FG	LM	FG	TH
Original Size	Date	Date	Date	Date
A1	30/01/2023	07/02/2023	07/02/2023	17/02/2023
Drawing Number	BCA-ATK-V2-ZZ-DR-A-016001			Revision
				P7