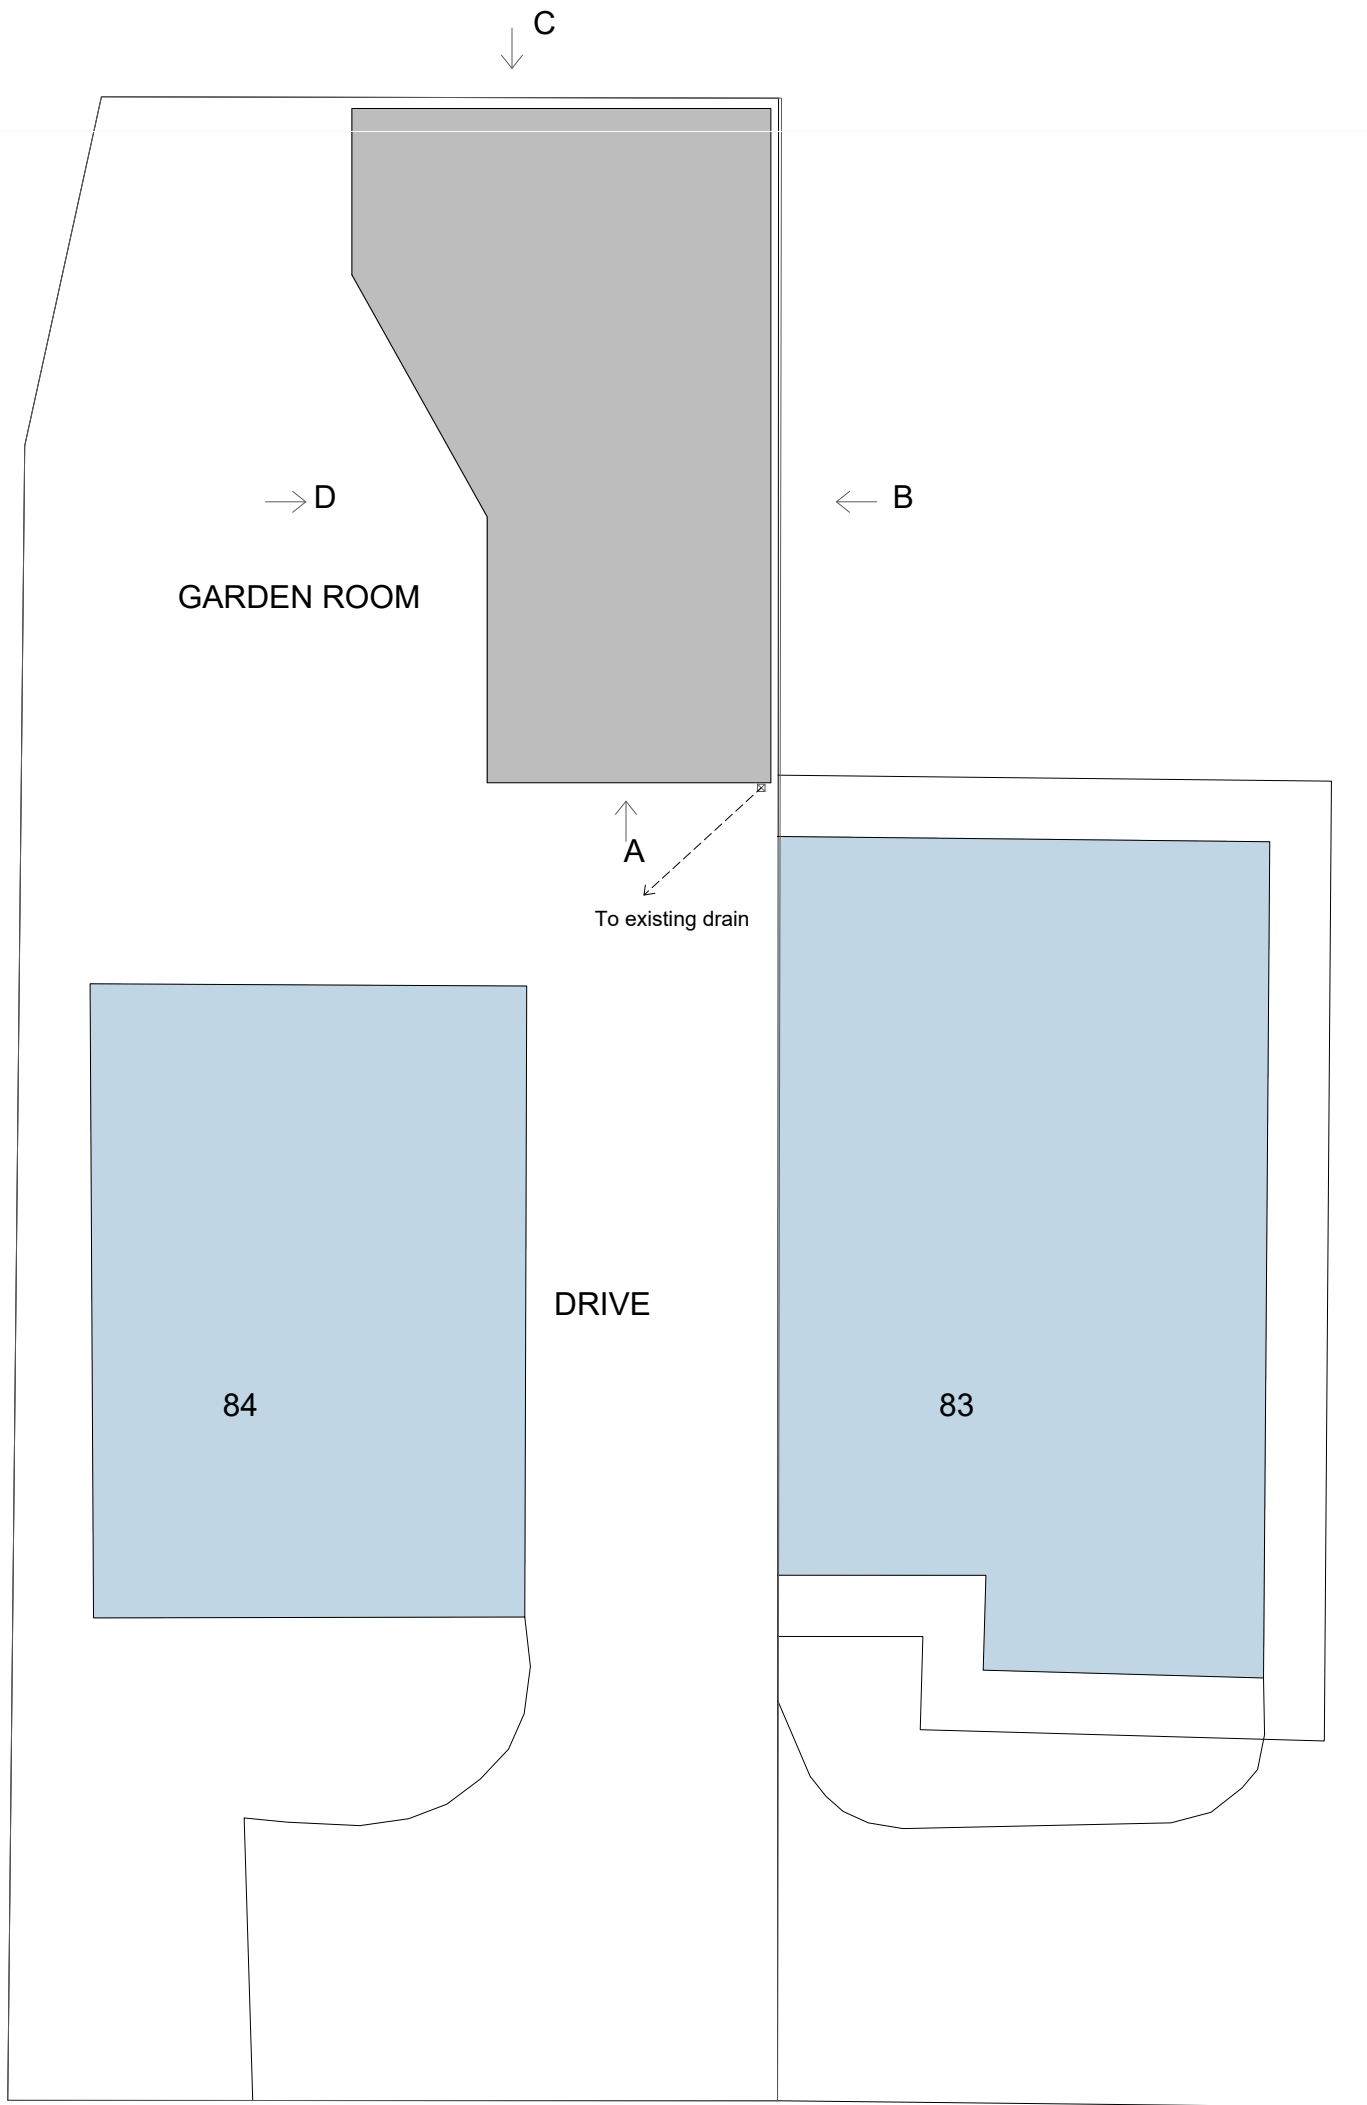


AMENDMENTS : A. Additional notation added Nov. 2024
B. Scale amended. Nov. 2024
C. Drain indicated. Dec 2024

k.j.lloyd AADip. RIBA CHARTERED ARCHITECT		49 Coed Y Pia, LLanbradach Caerphilly, CF83 3PT	
PROJECT	GARDEN OUTBUILDING 84 KINGFISHER CRESCENT MERTHYR TYDFIL CF48 4TL	SCALE	1:100 @ A3
DRAWN	KL	DATE	SEPT 2024
DRAWING	BLOCK PLAN	DRG.NO.	03
THIS DRAWING IS COPYRIGHT			